As per AAI NOC, Max Ht. = 57.13-9.65 = 47.45 M.

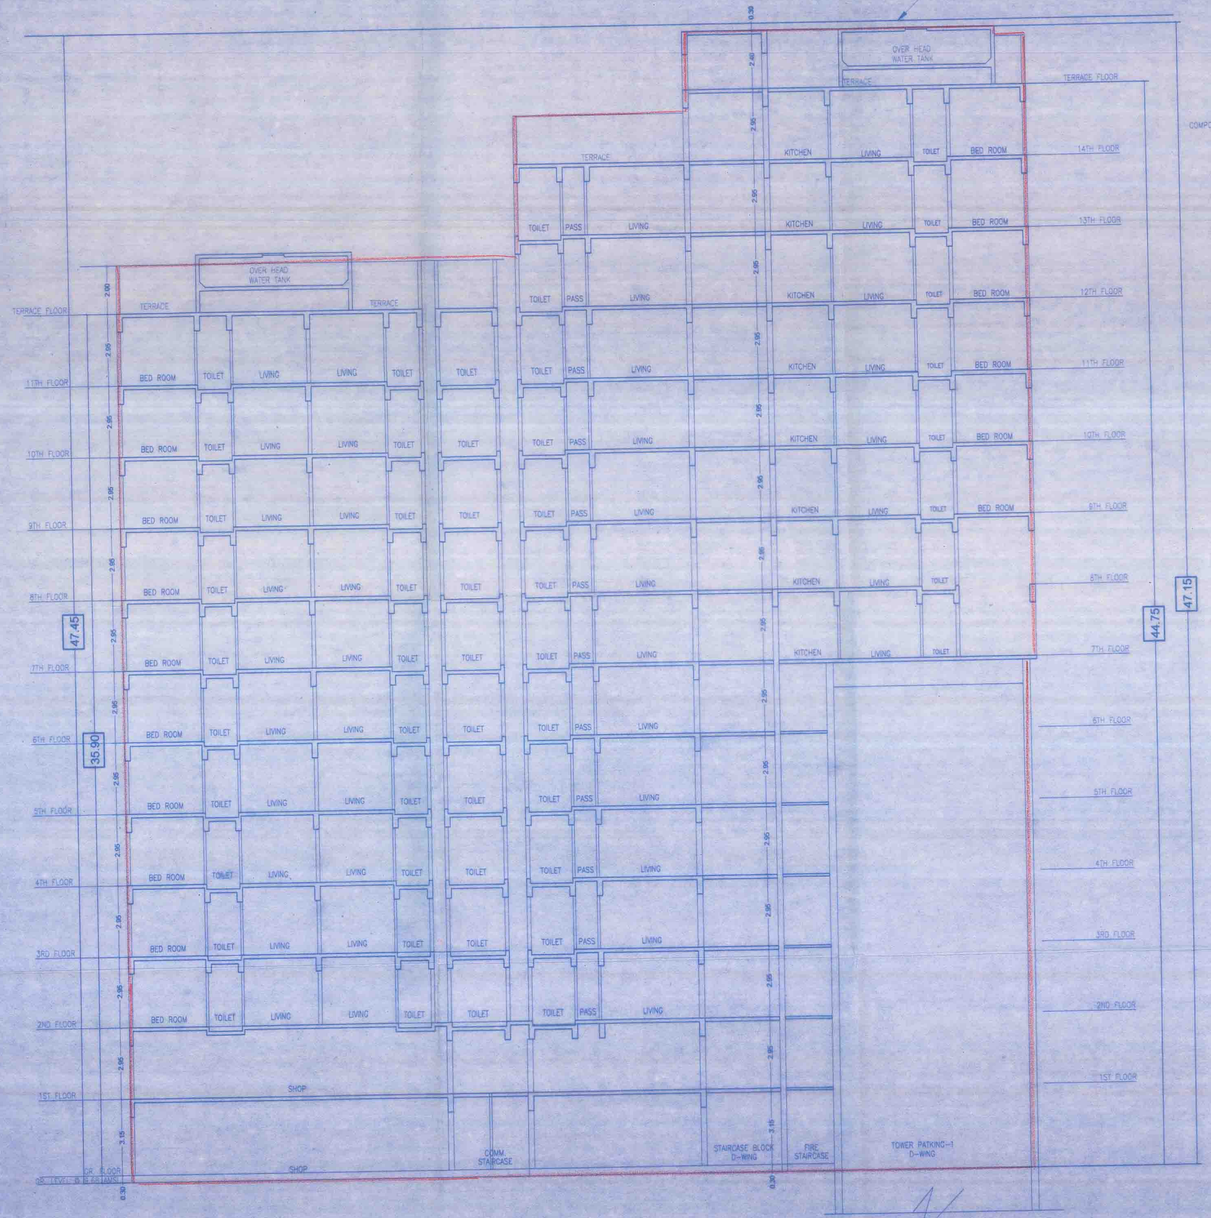

SECTION AT C-C
SCALE 1:100

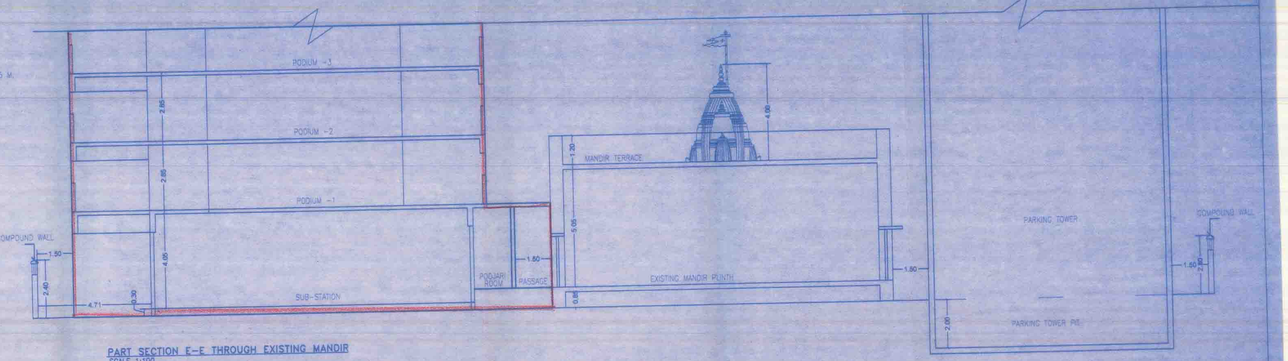

PART SECTION E-E THROUGH EXISTING MANDIR
SCALE 1:100

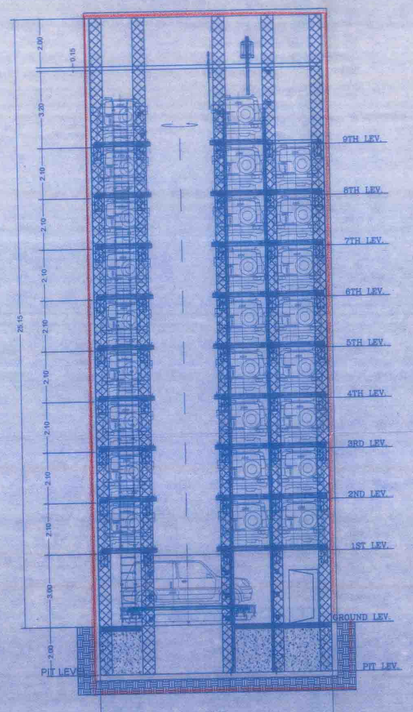

SECTION THROUGH PARKING TOWER -2
SCALE 1:100

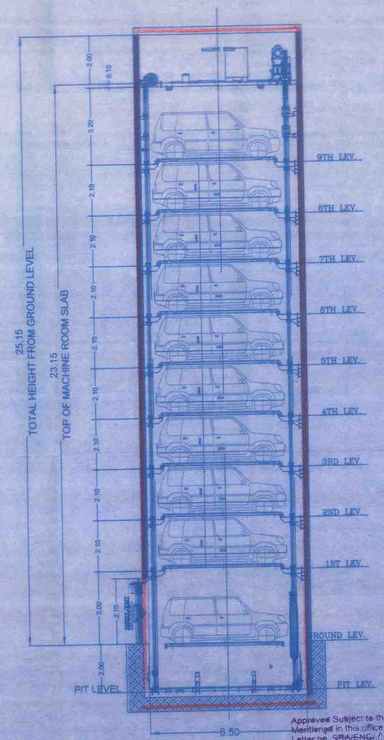

Approved Subject to the condition Mentioned in this office permission Letter no. SRA/ENG/

23 MAY 2023

Executive Engineer
Slum Rehabilitation Authority

PROFORMA - "B"

CONTENTS OF THE SHEET

GROUND FLOOR PLAN
BLOCK & LOCATION PLAN
PARKING AREA STATEMENT

STAMP OF APPROVAL OF PLAN

STAMP OF DATE OF RECEIPT OF PLAN

DESCRIPTION	SIZE	MIN

DESCRIPTION OF PROPOSAL & PROPERTY:

PROPOSED REDEVELOPMENT ON PLOT BEARING P.R.NO. 25 OF T.P.S. GHATKOPAR NO.4, T.P. SCHEME 1, CORRESPONDING C.T.S. NOS. 359/1 TO 359/7 OF VILLAGE GHATKOPAR KIROL AT LOWER KIRATWAI LANE & T.P.S. LANE NO. 4 AT GHATKOPAR (WEST) IN WARD-N, MUMBAI UNDER REG. 33 (11) OF DCPR 2034

NAME OF OWNER

M/s. NEELYOG BUILDERS PVT. LTD.

JOB NO.	DWG NO.	SCALE	DATE	SCH	DRN	CHD
1908	1908-41	1:100	20.03.23		MSH	SS

Director
SAMOON & ASSOCIATES

NORTH SAMOON ESTATE (W.)

NAME AND ADDRESS OF ARCHITECT

SAMOON & ASSOCIATES
Architects Engineers Valuers
NEW SOMA BLDG. SALIMS ROAD, OPP. MAHATMA PHULE MARKET, SANTACRUZ (W), MUMBAI 400 054. TEL: 26104814/26104815