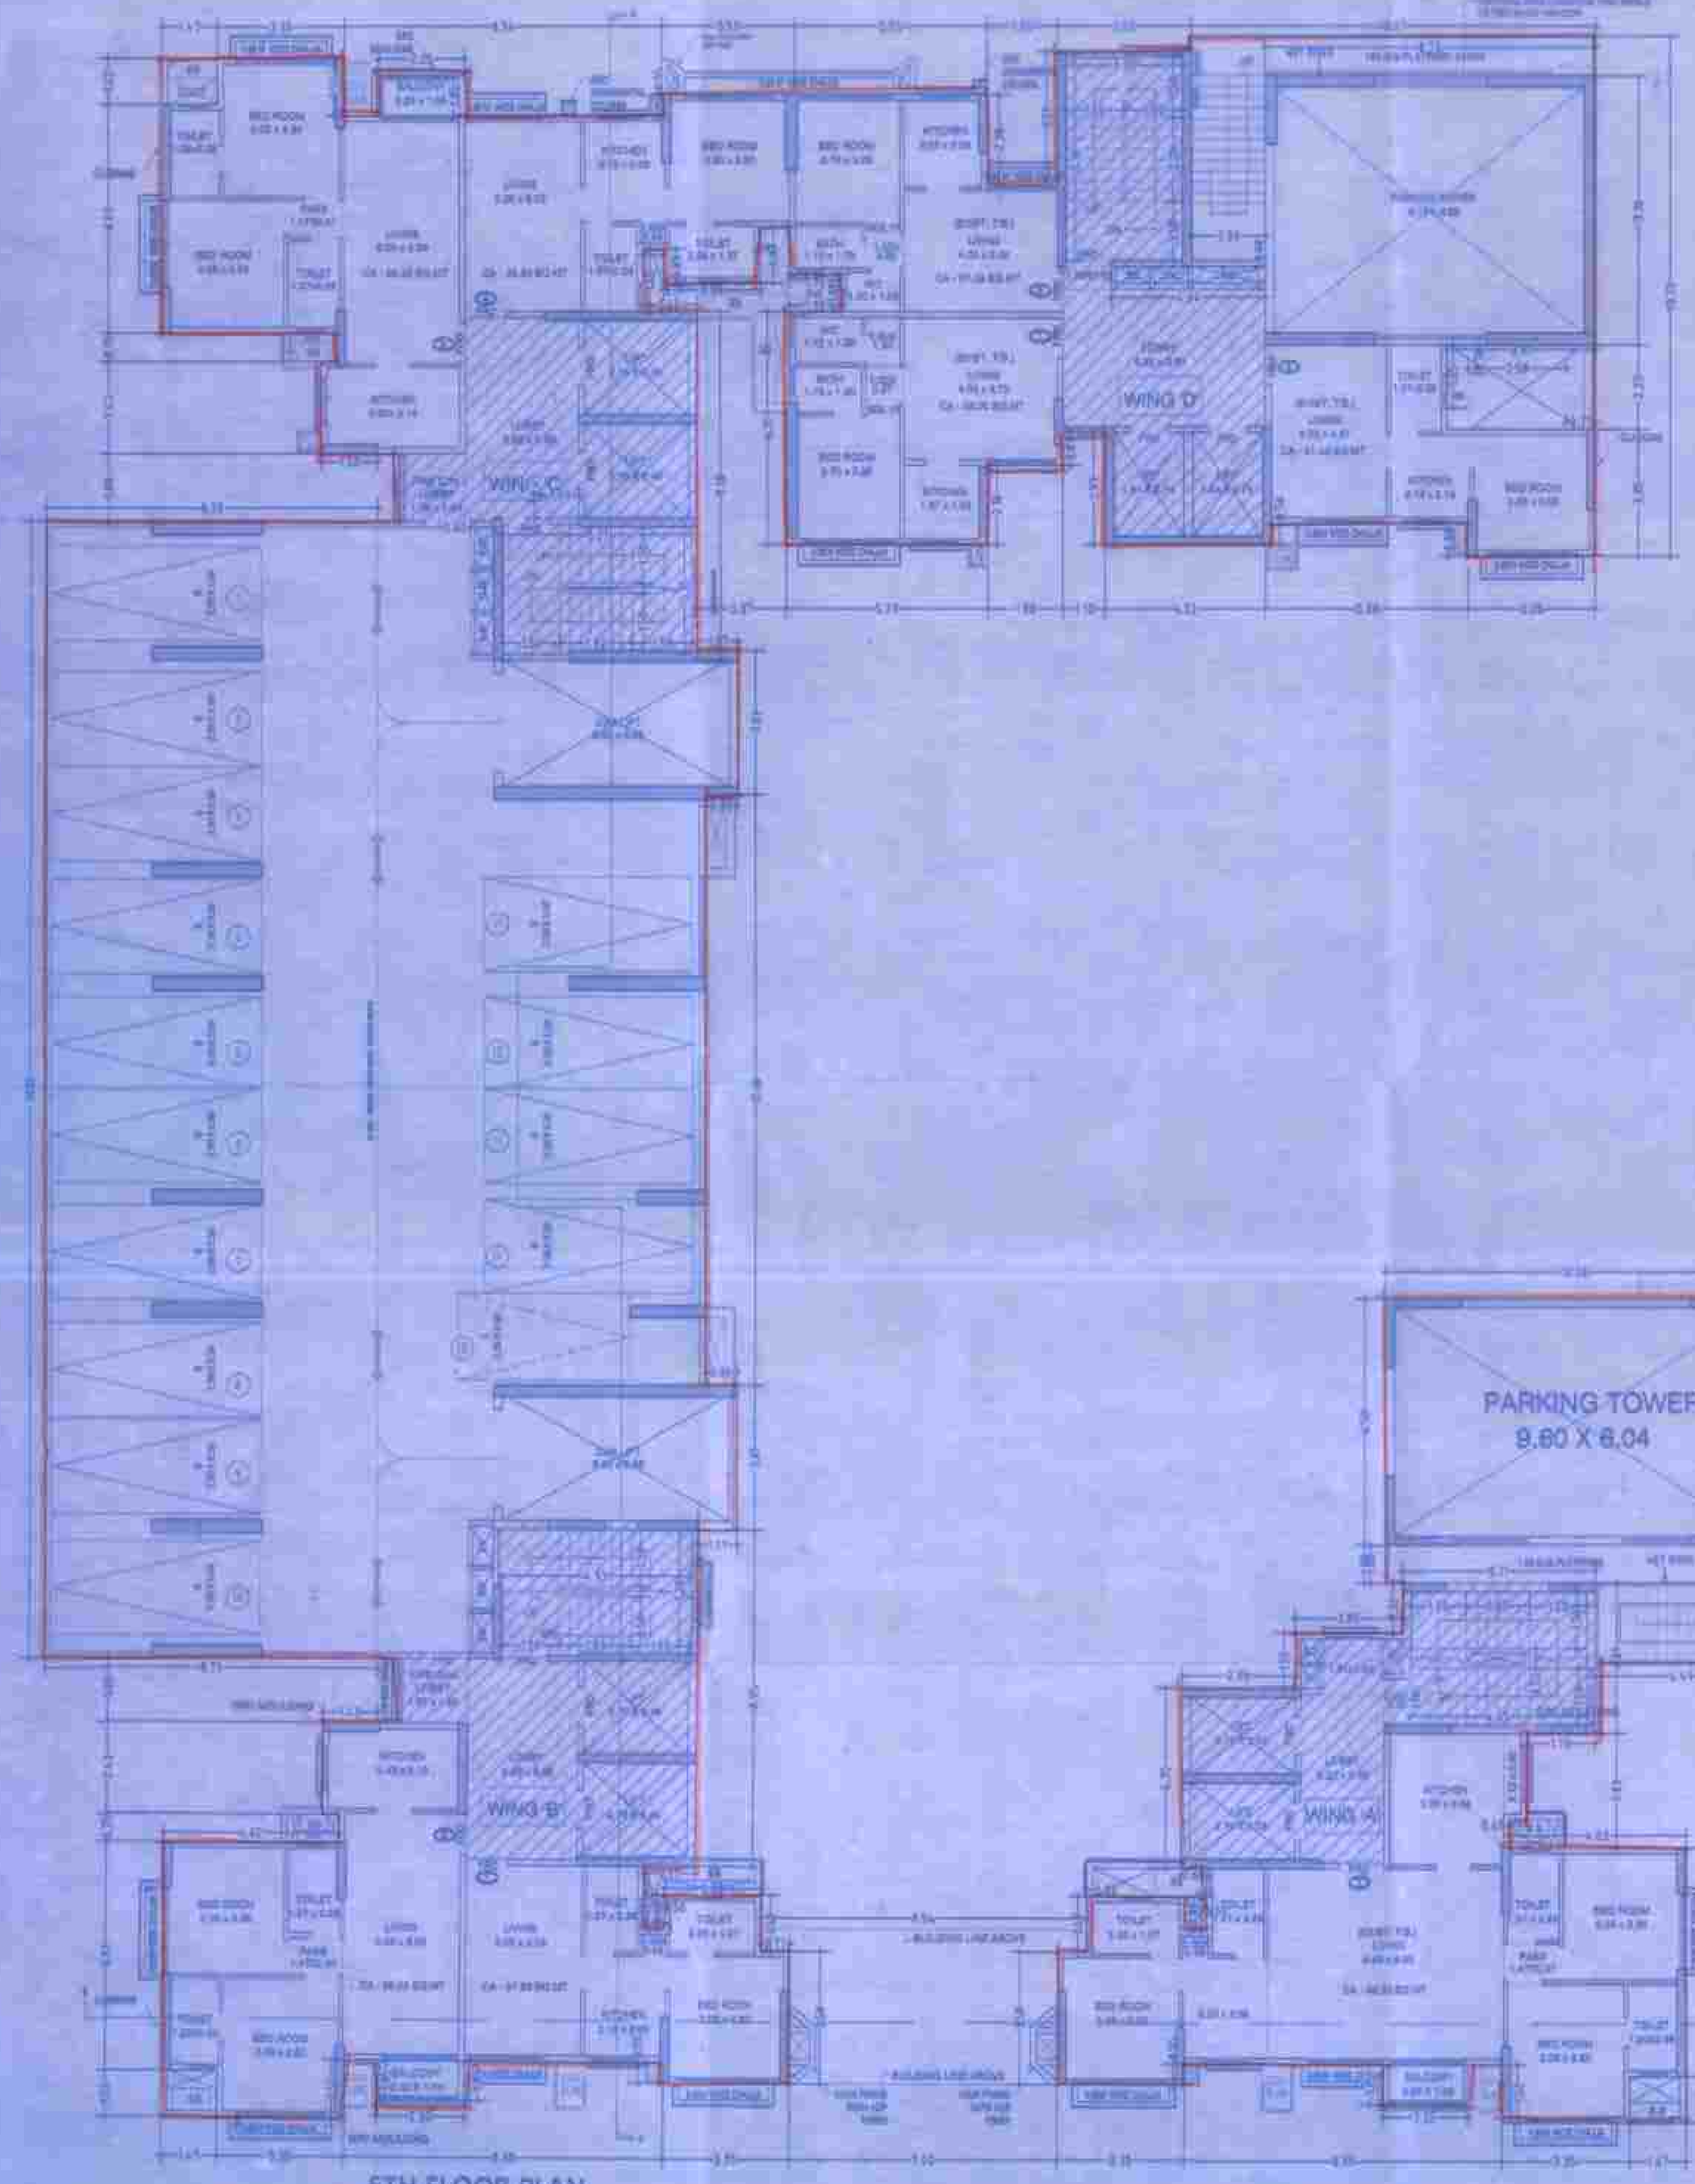

5TH FLOOR PLAN

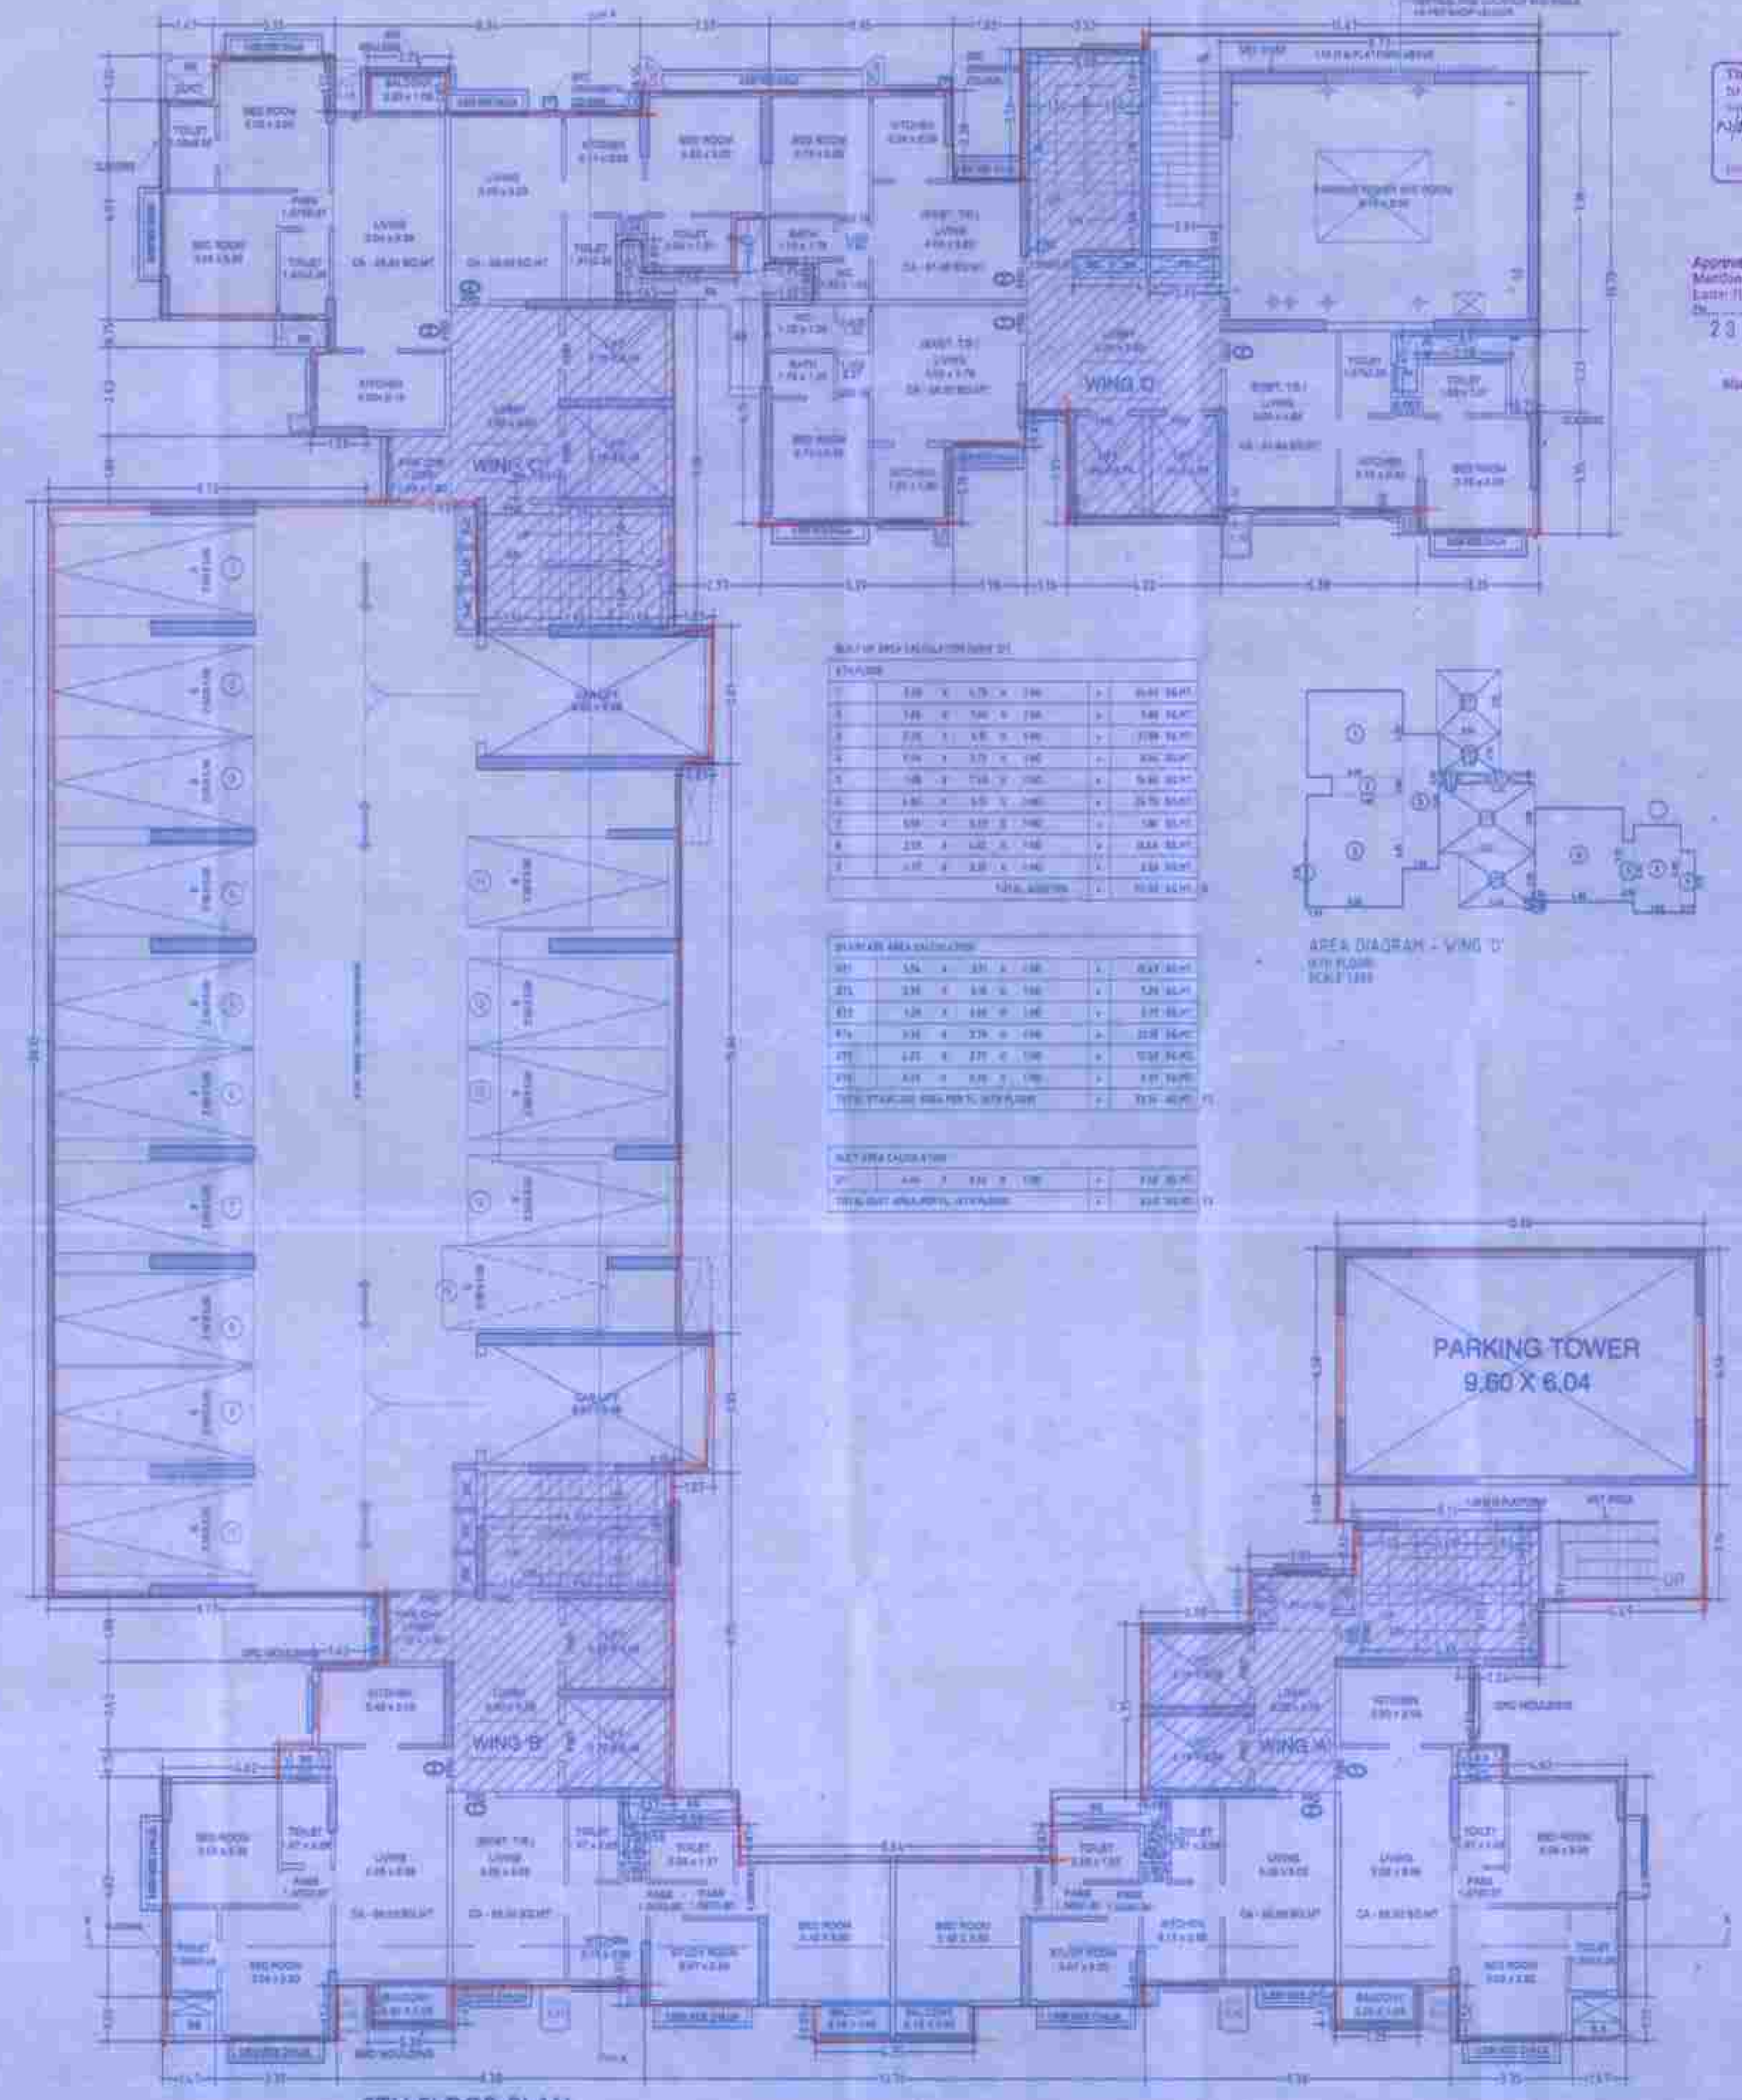

6TH FLOOR PLAN

This canvas Approved to the Previous Plans approved under no. MJP/STILT/0.../2022 dated 11/05/22

Approved Subject to the condition Mentioned in this office permission Letter No. BHAVAN/...../2022/.....dated 23 OCT 2022

Member Secretary — MJP
Mira Bhayandar Municipal Corporation

BUILT UP AREA CALCULATION (wing D)

ETH FLOOR						
1	3.00	x	0.75	x	1.00	=
2	7.65	x	7.40	x	1.00	=
3	2.25	x	6.80	x	1.00	=
4	7.70	x	3.73	x	1.00	=
5	1.85	x	7.40	x	1.00	=
6	1.80	x	3.70	x	1.00	=
7	6.90	x	3.07	x	1.00	=
8	2.00	x	1.40	x	1.00	=
9	0.97	x	2.20	x	1.00	=
					TOTAL AREA (SQ.M)	=

BUILT UP AREA CALCULATION (wing C)

1ST	3.54	x	2.21	x	1.00	=
2ND	3.30	x	6.80	x	1.00	=
3RD	1.20	x	1.00	x	1.00	=
4TH	3.30	x	2.29	x	1.00	=
5TH	6.20	x	2.21	x	1.00	=
6TH	6.20	x	3.30	x	1.00	=
TOTAL STAIRCASE AREA PER FLOOR (SQ.M)						=

NET AREA CALCULATION

1ST	4.00	x	3.30	x	1.00	=
TOTAL NET AREA (SQ.M)						=

AREA DIAGRAM - WING 'D'
6TH FLOOR
SCALE 1:200

PROPOSED 'A' CONTENTS OF THE SHEET

6TH FLOOR PLAN
NOTH FLOOR PLAN

STAMP OF APPROVED OF PLAN

STAMP OF DATE OF ASSENT OF N.A.

DESCRIPTION	DATE
DESCRIPTION OF PROPOSAL & PROPERTY	

NAME OF OWNER
M/s. NEELYOG BUILDERS PVT. LTD.
Neelyog Builders Pvt. Ltd.
Director

RAMOON & ASSOCIATES
RAMOON F. ALEXANDER
ARCHITECT
REGD. NO. CA/2001/30813

RAMOON & ASSOCIATES
Architects Planners
DAISARIA