
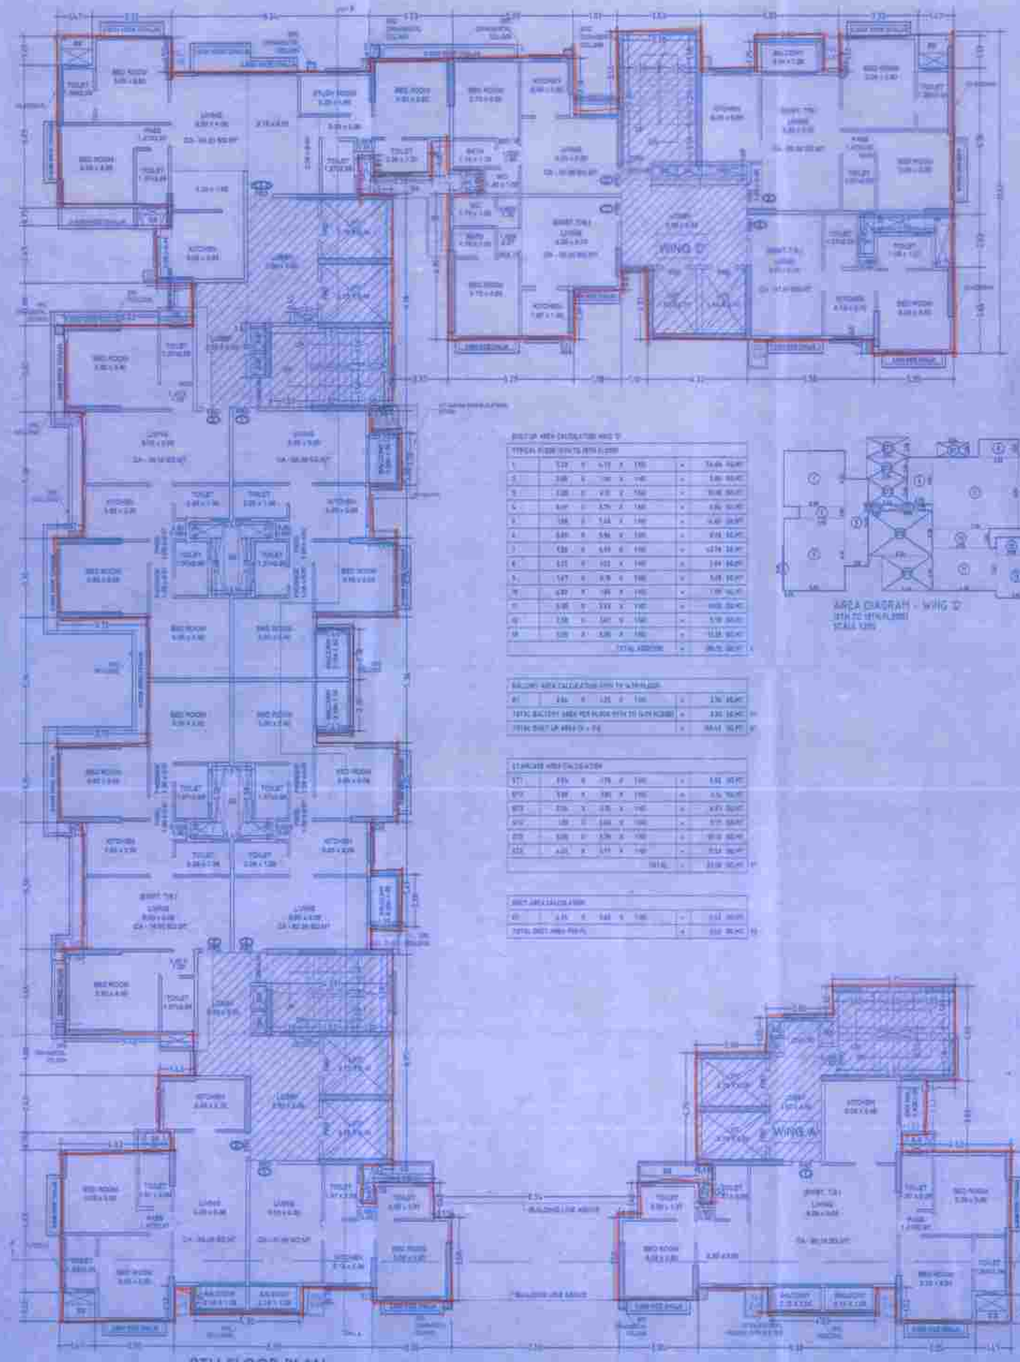


9TH FLOOR PLAN

AREA DIAGRAM - WING 'D'
(9TH TO 10TH FLOOR)
SCALE 1:200

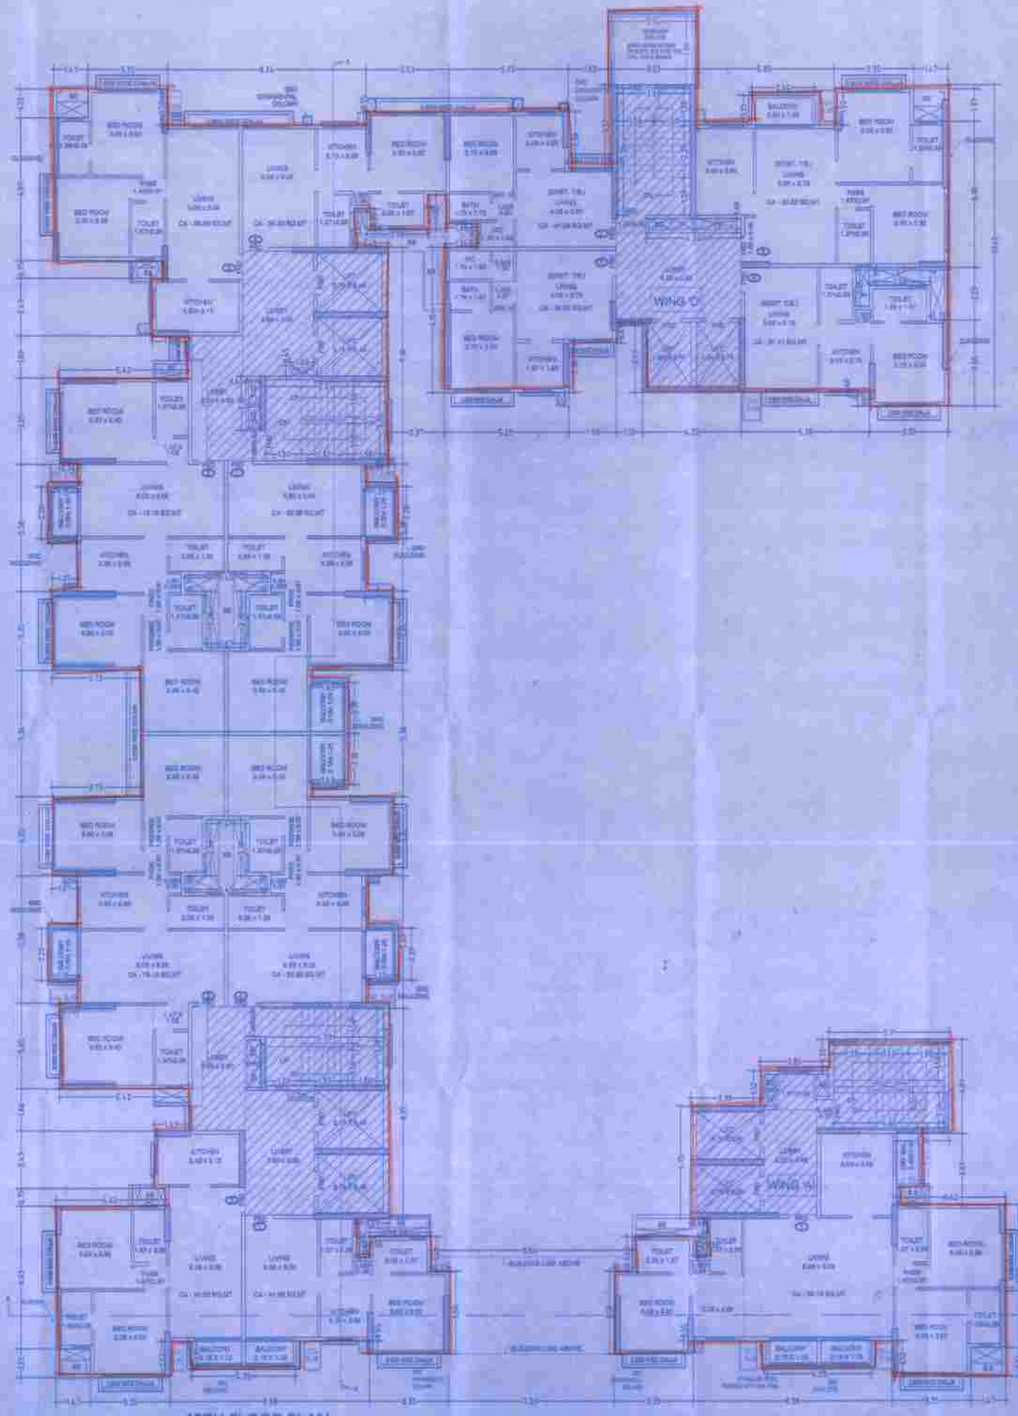

10TH FLOOR PLAN

This Layout is Approved in the Previous Plan Sanctioned under no. PMC/TP(CE)/NAP/1157/16 Dated 11/05/17

Approved Subject to the condition Mentioned in the above covering Letter No. PMC/TP(CE)/NAP/1157/16 Dated 28-OCT-2016

Executive Engineer - N1
Pune Municipal Corporation

WING 'D'

CONTENTS OF THE SHEET

9TH FLOOR PLAN
10TH FLOOR PLAN

STAMP OF APPROVAL OF PLAN

STAMP OF DATE OF ACCEPT. OF PLAN

	DESCRIPTION	DATE

DESCRIPTION OF BUILDING & PROPOSED

PROPOSED RESIDENTIAL CUM OFFICE BUILDING AT S.NO. 81 (P) OF CTS NO. 1177 (PART) OF VILLAGE KOTHRUD, TAL. HAVELI, DIST. PUNE TO BE KNOWN AS "SAMARTH ELEGANCE" CONSISTING OF LOWER BASEMENT + UPPER BASEMENT + GROUND + 1 TO 9 UPPER FLOORS + 1 ST SERVICE FLOOR + 1 ST TO 10 TH OFFICE FLOORS + TERRACE FLOOR + MUMTY + TOP SERVICE TANK

NAME OF OWNER

M/s. NEELYOG BUILDERS PVT. LTD

Neelyog Builders Pvt. Ltd.

Authorised Signatory

SAMARTH & ASSOCIATES

Authorised Signatory

NAME & ADDRESS OF ARCHITECT

SAMARTH & ASSOCIATES
CLAMOCAT, ARCHITECTS
ARCCOM CONSULTANTS Pvt. Ltd.

NAME & ADDRESS OF STRUCTURAL ENGINEER

SAMARTH & ASSOCIATES
CONSULTING ENGINEERS

NAME & ADDRESS OF SERVICES ARCHITECT

DATE

DATE OF SUBMISSION