
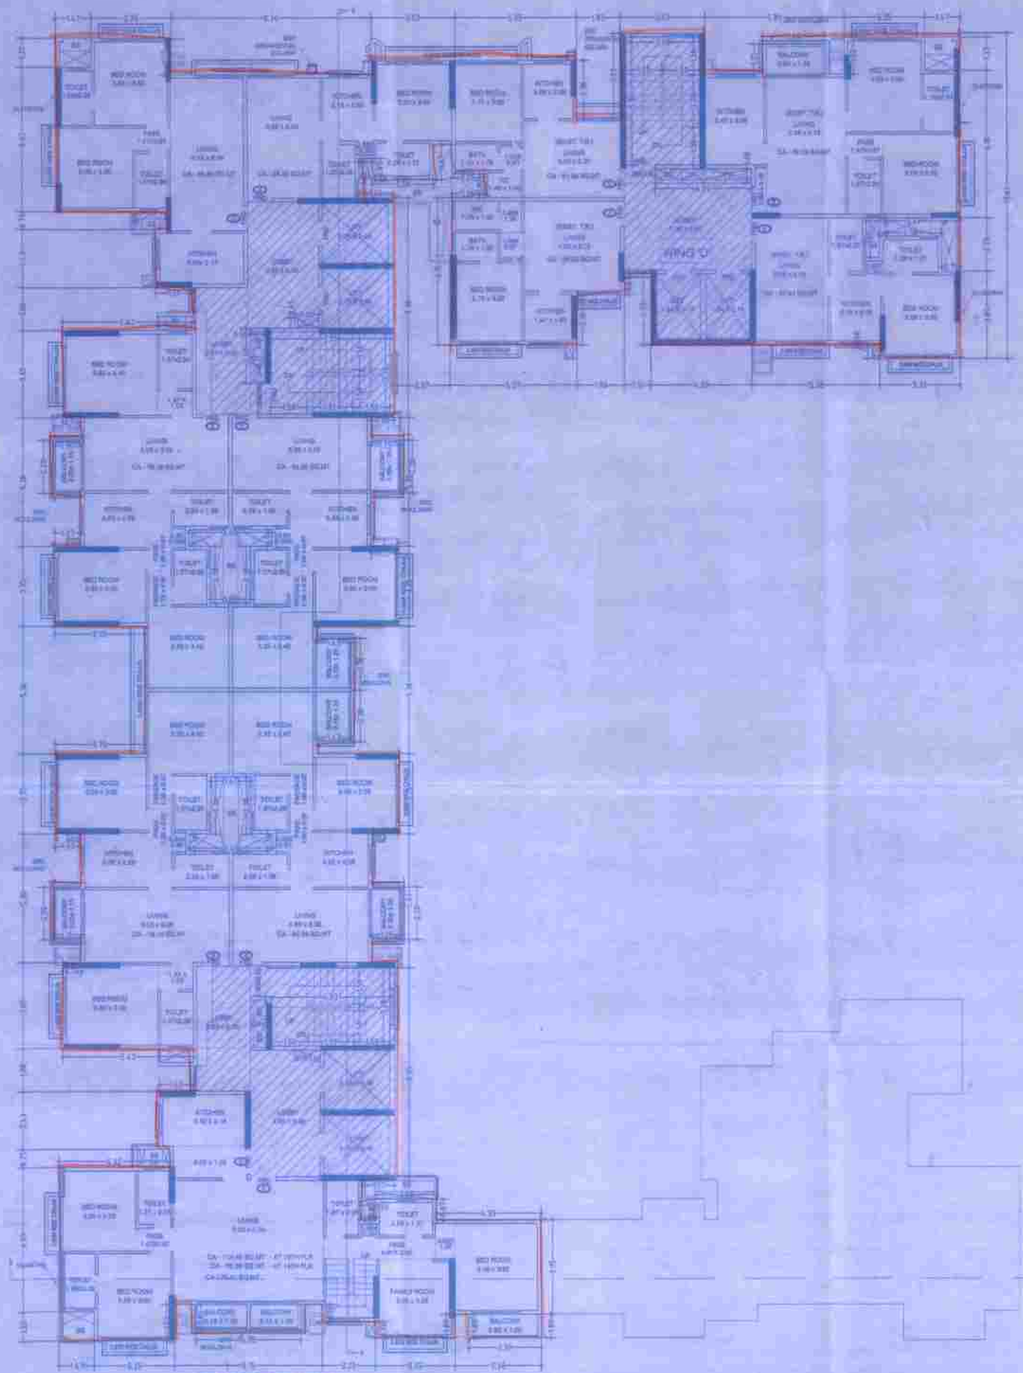


13TH FLOOR PLAN

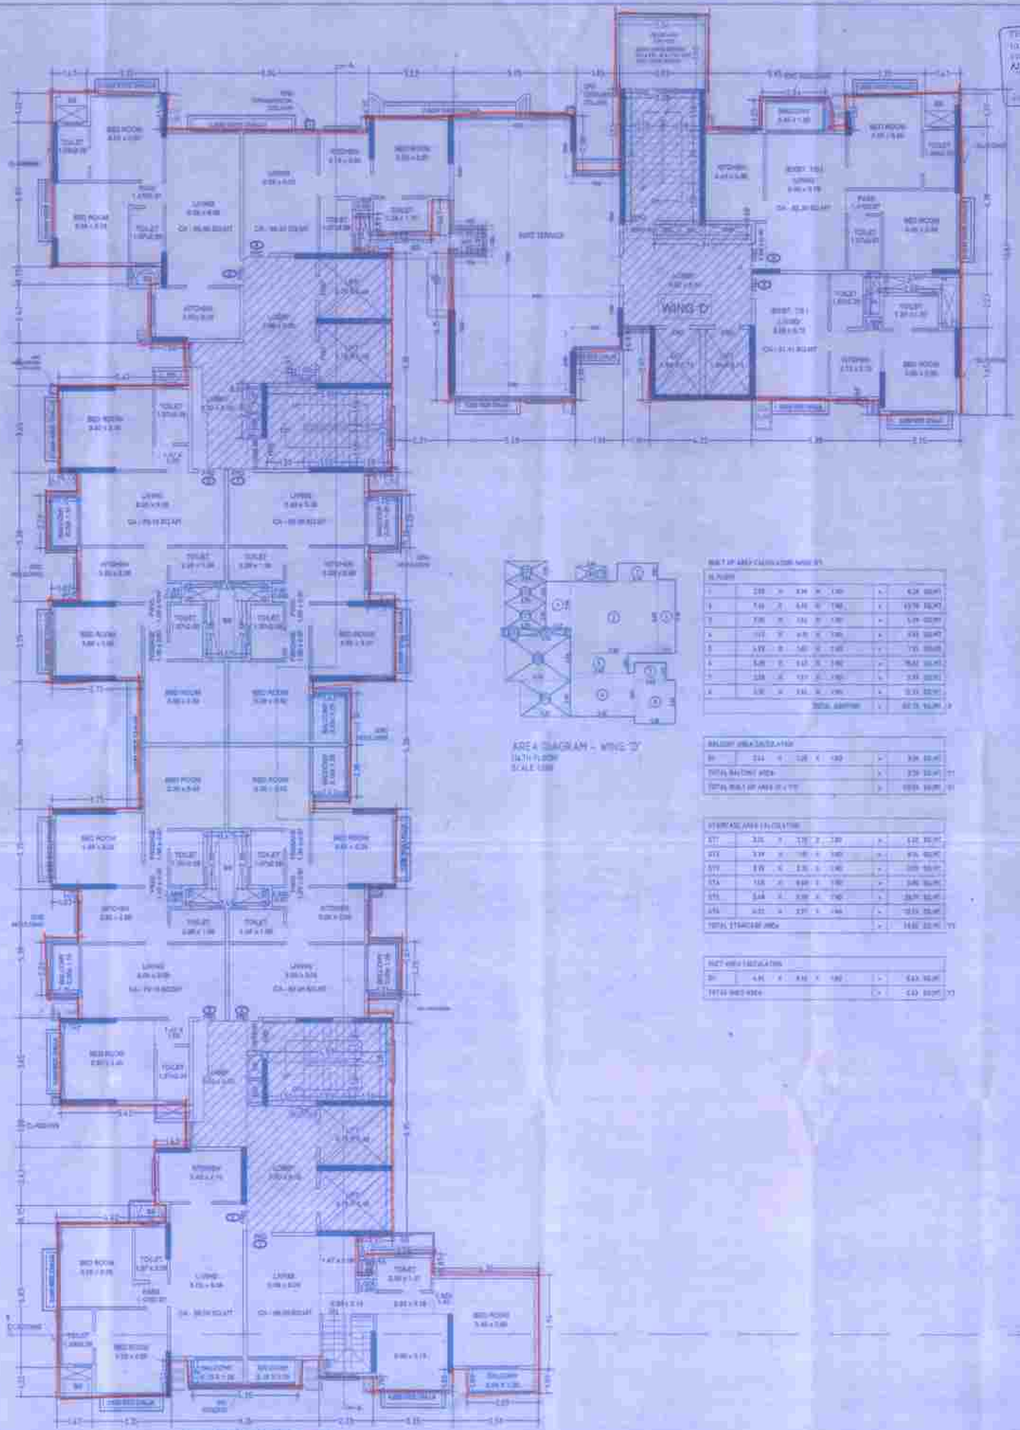

14TH FLOOR PLAN

AREA DIAGRAM - WING 'D'
14TH FLOOR
SCALE 1:200

This vicenty Approval is valid for Provisional Plans only upto 11/05/2018

Approval Subject to the condition Mentioned in our office Inwardation Letter No. SRA/ENG/AJ/[illegible] Dt. 25 OCT 2016

Addl. Chief Executive Officer - I/C
Slum Rehabilitation Authority
Brihanmumbai

CONTENTS OF THE SHEET

Mrs. NEELYOG BUILDERS PVT. LTD.

Neelyog Buildcon Pvt. Ltd.

For SAMOON & ASSOCIATES

ESAMOON F. RASTIWALA
ARCH. & AE. LICENCE No. A/65

SAMOON & ASSOCIATES

DAIBASIA