P-11773/2022/(10)/T WARD/MULUND-E | 3/9

CONTENTS OF SHEET

2ND PODIUM FLOOR PLAN



INDEX

PROPOSED WORK

REMO

THIS PLAN IS DIGITALLY SIGN

APPROVED SUBJECT TO CONDITIONS MENTIONED IN THIS OFFICE LETTER UNDER NO. P-11773/2022/(10)/T WARD/MULUND E DT.

Hemant Shriram Madhale	Nitin Vasan trao Patil	SUHAS VASANT NEMAN E
S.E.(S&T-E)	A.E.(S&T)	E.E.(B.P.) E.S.-II

PROFORMA 'B'

DESCRIPTION OF PROPOSAL & PROPERTY:-

PROPOSED REDEVELOPMENT OF EXISTING BUILDING ON PLOT BEARING CTS NO. 10 OF VILLAGE MULUND E, MUMBAI CITY WARD.

NAME OF OWNER, ADDRESS & SIGNATURE :-

M/S. NAMDEV KNO SHIDKOKAR CO-OPERATIVE H.S. TO OWNER.

Vaibhavmoorti Apartment, Shivaji Nagar, Mulund (E), Mumbai - 400081.

ROHAN MANOHAR SHIRODKAR

DRAWING No.	SCALE	JOB NO.	DATE	DRAWN BY	CHECK BY
3	As Indicate		21-06-2022	PRAMOD	MADHAV

NAME , ADDRESS & SIGNATURE OF LICENSED SURVEYOR:-

Yomesh Narayan Rao

Digitally signed by Yomesh Narayan Rao Date: 2022.06.27 15:04:47 +05'30'

YOMESH RAO
LISR-151
BE-CIVIL

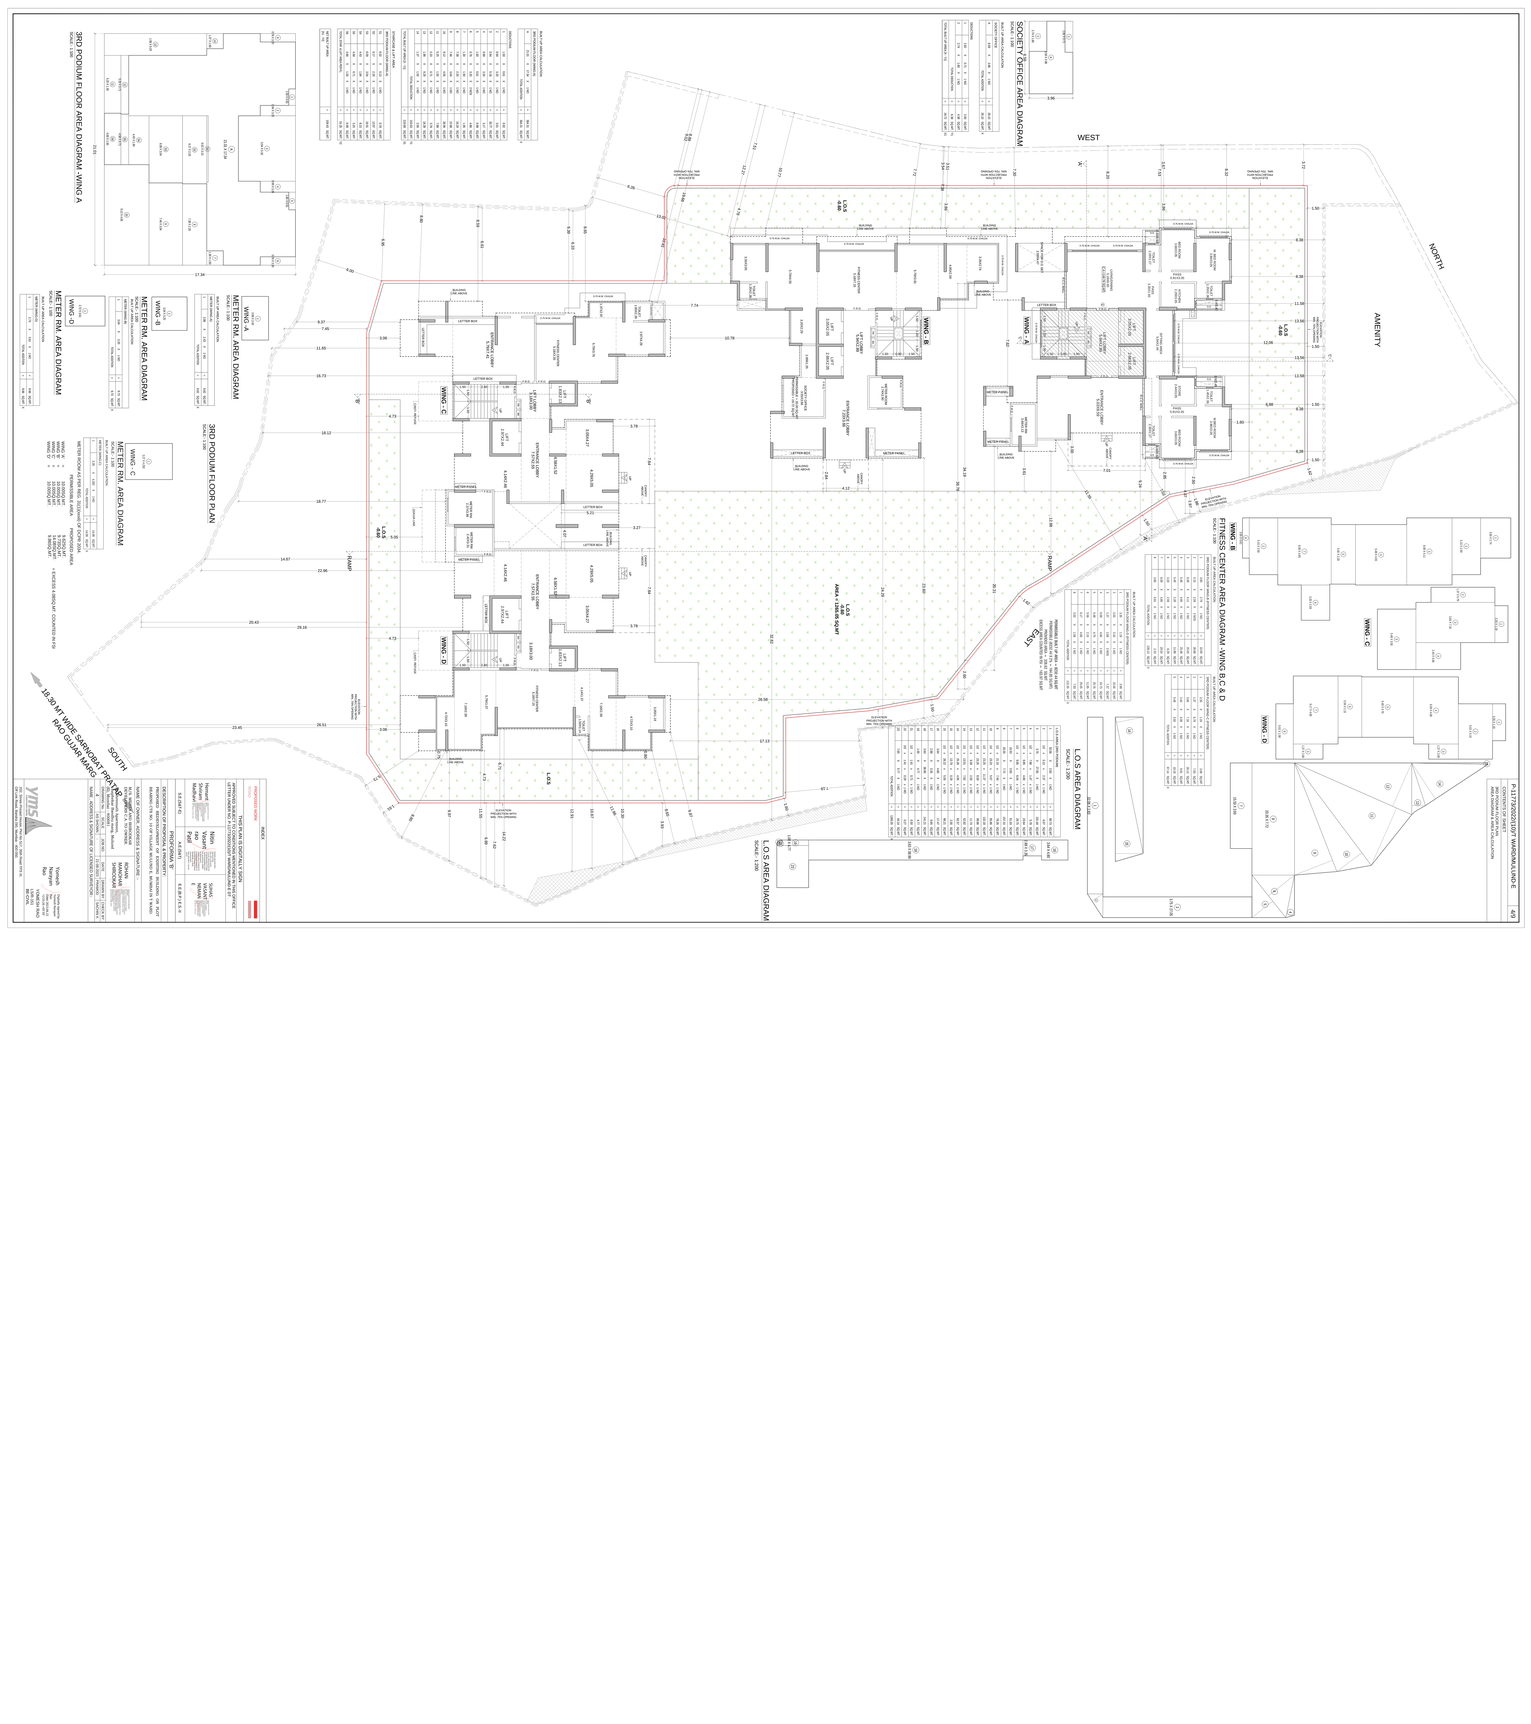
yms

202, Shiv Ashish House, Plot No.C-17, Dilli Road TPS III, J.P.Link Road, Kandivali (W), Mumbai - 400 067.

BIG PARKING : 46 NOS.
SMALL PARKING : 36 NOS.
TOTAL PARKING : 82 NOS.

TWO WHEELER : 40 NOS.

2ND PODIUM FLOOR PLAN
SCALE:- 1:100


3RD PODIUM FLOOR AREA DIAGRAM- WING A
SCALE 1:200
3RD PODIUM FLOOR PLAN
SCALE 1:200
METER RM. AREA DIAGRAM
WING- D
METER RM. AREA DIAGRAM
WING- B
METER RM. AREA DIAGRAM
WING- A
METER RM. AREA DIAGRAM
WING - C
SOCIETY OFFICE AREA DIAGRAM
SCALE 1:200
FITNESS CENTER AREA DIAGRAM -WING B,C & D
SCALE 1:200
L.O.S AREA DIAGRAM
SCALE 1:200
L.O.S AREA DIAGRAM
SCALE 1:200
WEST
EAST
SOUTH
NORTH
AMENITY
RAMP
WING - A
WING - B
WING - C
WING - D
18.30 MT WIDE SARKHAT PRAYAG RAO GUJAN MARG
PROPOSED FSI
PROPOSED BUILT UP AREA
PROPOSED BUILT UP AREA
PROPOSED BUILT UP AREA