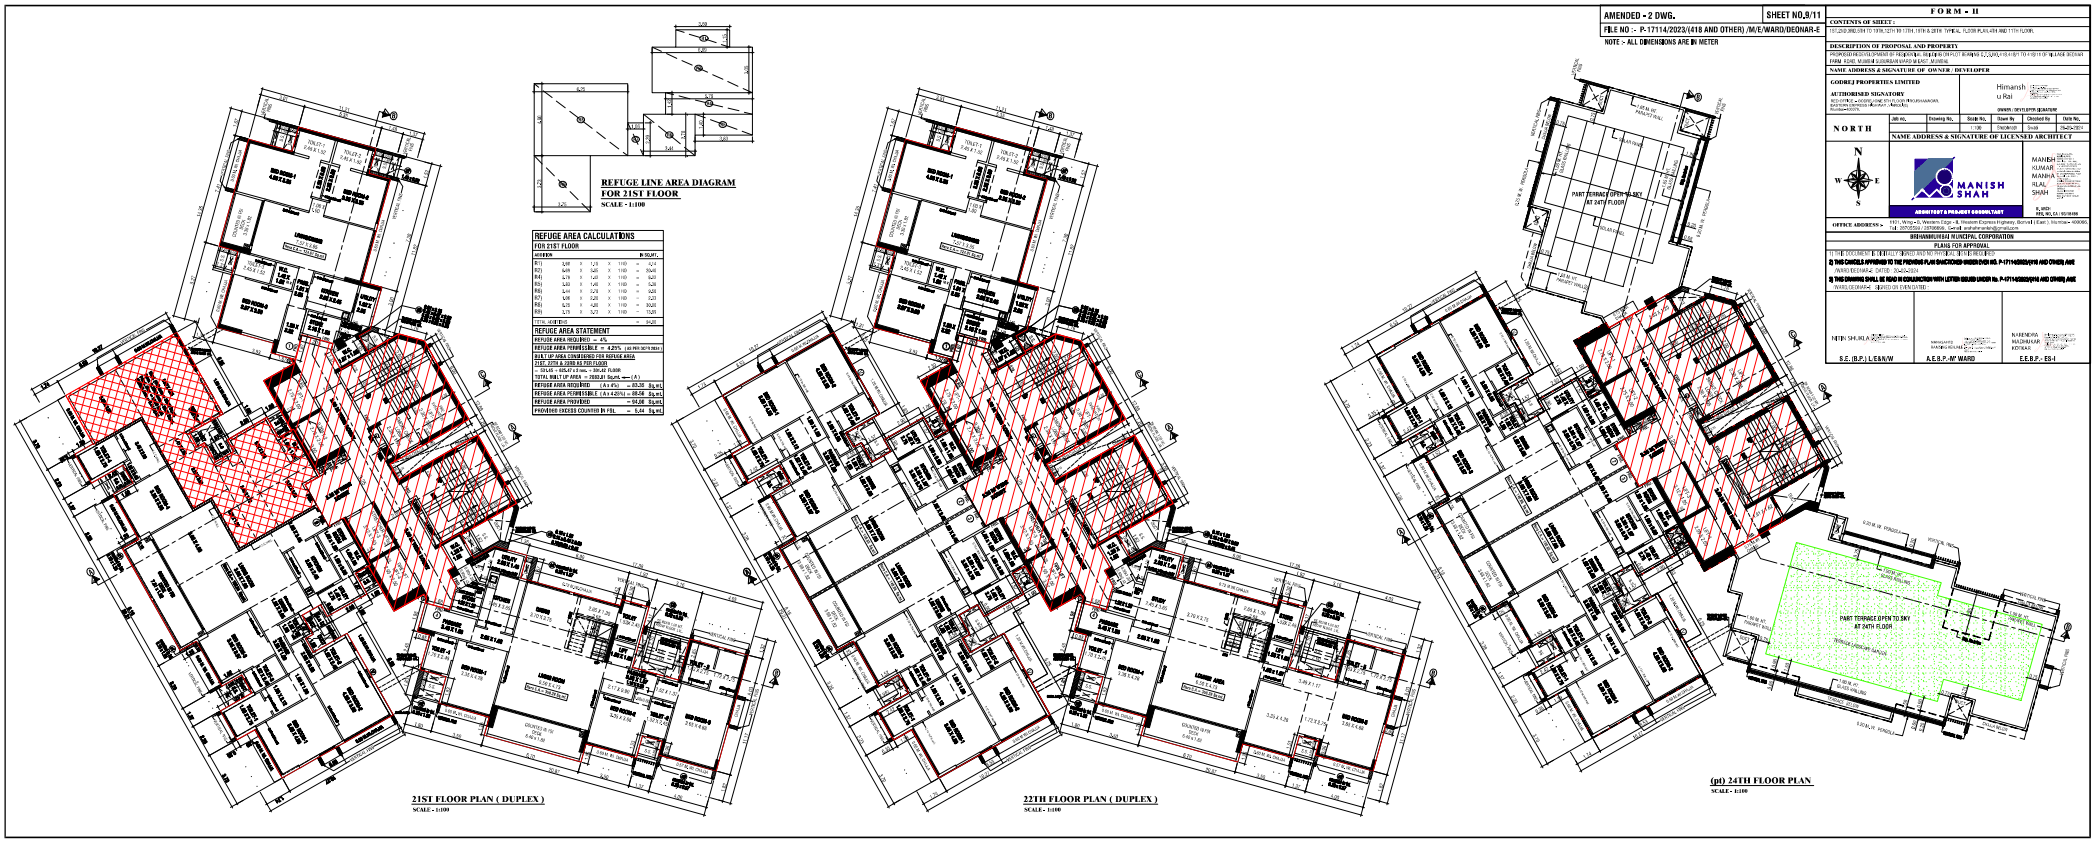

REFUGE LINE AREA DIAGRAM
FOR 21ST FLOOR
SCALE - 1:100
REFUGE AREA CALCULATIONS
FOR 21ST FLOOR
REFUGE AREA STATEMENT
21ST FLOOR PLAN (DUPLEX)
SCALE - 1:100
22TH FLOOR PLAN (DUPLEX)
SCALE - 1:100
(pt) 24TH FLOOR PLAN
SCALE - 1:100
PART TERRACE OPEN TO SKY AT 24TH FLOOR
PART TERRACE OPEN TO SKY AT 24TH FLOOR
AMENDED - 2 DWG.
SHEET NO.9/11
FILE NO :- P-17114/2023/(418 AND OTHER) /M/E/WARD/DEONAR-E
NOTE :- ALL DIMENSIONS ARE IN METER
FORM - II
CONTENTS OF SHEET :
DESCRIPTION OF PROPOSAL AND PROPERTY
NAME ADDRESS &SIGNATURE OF OWNER / DEVELOPER
GODREJ PROPERTIES LIMITED
AUTHORISED SIGNATORY
Himanshu Rai
OWNER / DEVELOPER SIGNATURE
NORTH
NAME ADDRESS & SIGNATURE OF LICENSED ARCHITECT
MANISH KUMAR MAHNA RLAL SHAH
ARCHITECT & PROJECT CONSULTANT
OFFICE ADDRESS :-
BRIHANMUMBAI MUNCIPAL CORPORATION
PLANS FOR APPROVAL
NITIN SHUKLA
R.E. (B.P.) L.E&N/W
A.E.B.P./W WARD
E.E.B.P. - EB-I