

PROPOSED OF CAR PARKING 6TH PODIUM FLOOR		
BIG CAR	=	343
SMALL CAR	=	249
TOTAL NUMBER OF CAR	=	592
TWO WHEELER	=	65

6TH PODIUM FLOOR PLAN

SCALE- 1:300

PROFORMA -B | 10 /26

CONTENTS OF SHEET

6TH PODIUM FLOOR PLAN, LINE AREA DIAGRAM & AREA CALCULATION.

STAMP AND DATE OF RECEIPT OF PLAN

FILE NO.
F-17700/2023/(124 AND OTHER)/RS WARD/AKURLI-R/S

NOTE:-
1) THIS DRAWING SHALL BE READ IN CONJUNCTION WITH INTIMATION OF DISAPPROVAL ISSUED UNDER SECTION 346 OF MMC ACT 1888 UNDER NO.F-17700/2023/(124 AND OTHER)/RS WARD/AKURLI-R/S NEW SIGNED ON EVEN DATE.
2) THIS IS DIGITALLY SIGNED & ISSUED.

PLAN FOR APPROVAL

ROHIT SURESHCHANDRA SONAR	Shivshant Sudhakarrao Doke	HANUMANT SADASHIVRAO BURE
S.E.B.P(R-2)	A.E.B.P(R/S)	E.E.-(B.P)/WS-II 'R'-1

DESCRIPTION OF PROPOSAL & PROPERTY

PROPOSED DEVELOPMENT ON PROPERTY BEARING CTS NO. 124, 125,126,127, 127/1, 128, 146, 146/1, 146/2, 146/3, 146/4, 146/5,146/6, 146/7 OF VILLAGE AKURLI , R/S WARD, MUMBAI-400101.


NORTH	JOB. NO.	DRG. NO.	DRAWN BY
	373	10 /26	Prachi
	SCALE	DATE	CHECKED BY
	1:300		Ninad
REVISIONS	DESCRIPTION :		
R-0			

NAME AND ADDRESS OF DESIGN ARCHITECT

KAPADIA ASSOCIATES
DESIGN LLP, PAREL(E), MUMBAI - 400012.

NAME OF THE OWNER	SIGNATURE
M/S. GODREJ PROPERTIES LIMITED	Avaneesh Aryan

NAME AND ADDRESS OF LICENSED SURVEYOR (L.S)	SIGNATURE
B-106, Natraj Building, Mulund Goregaon Link Road Mulund (w), Mumbai - 4000 080	Shashikant Laxman Jadhav

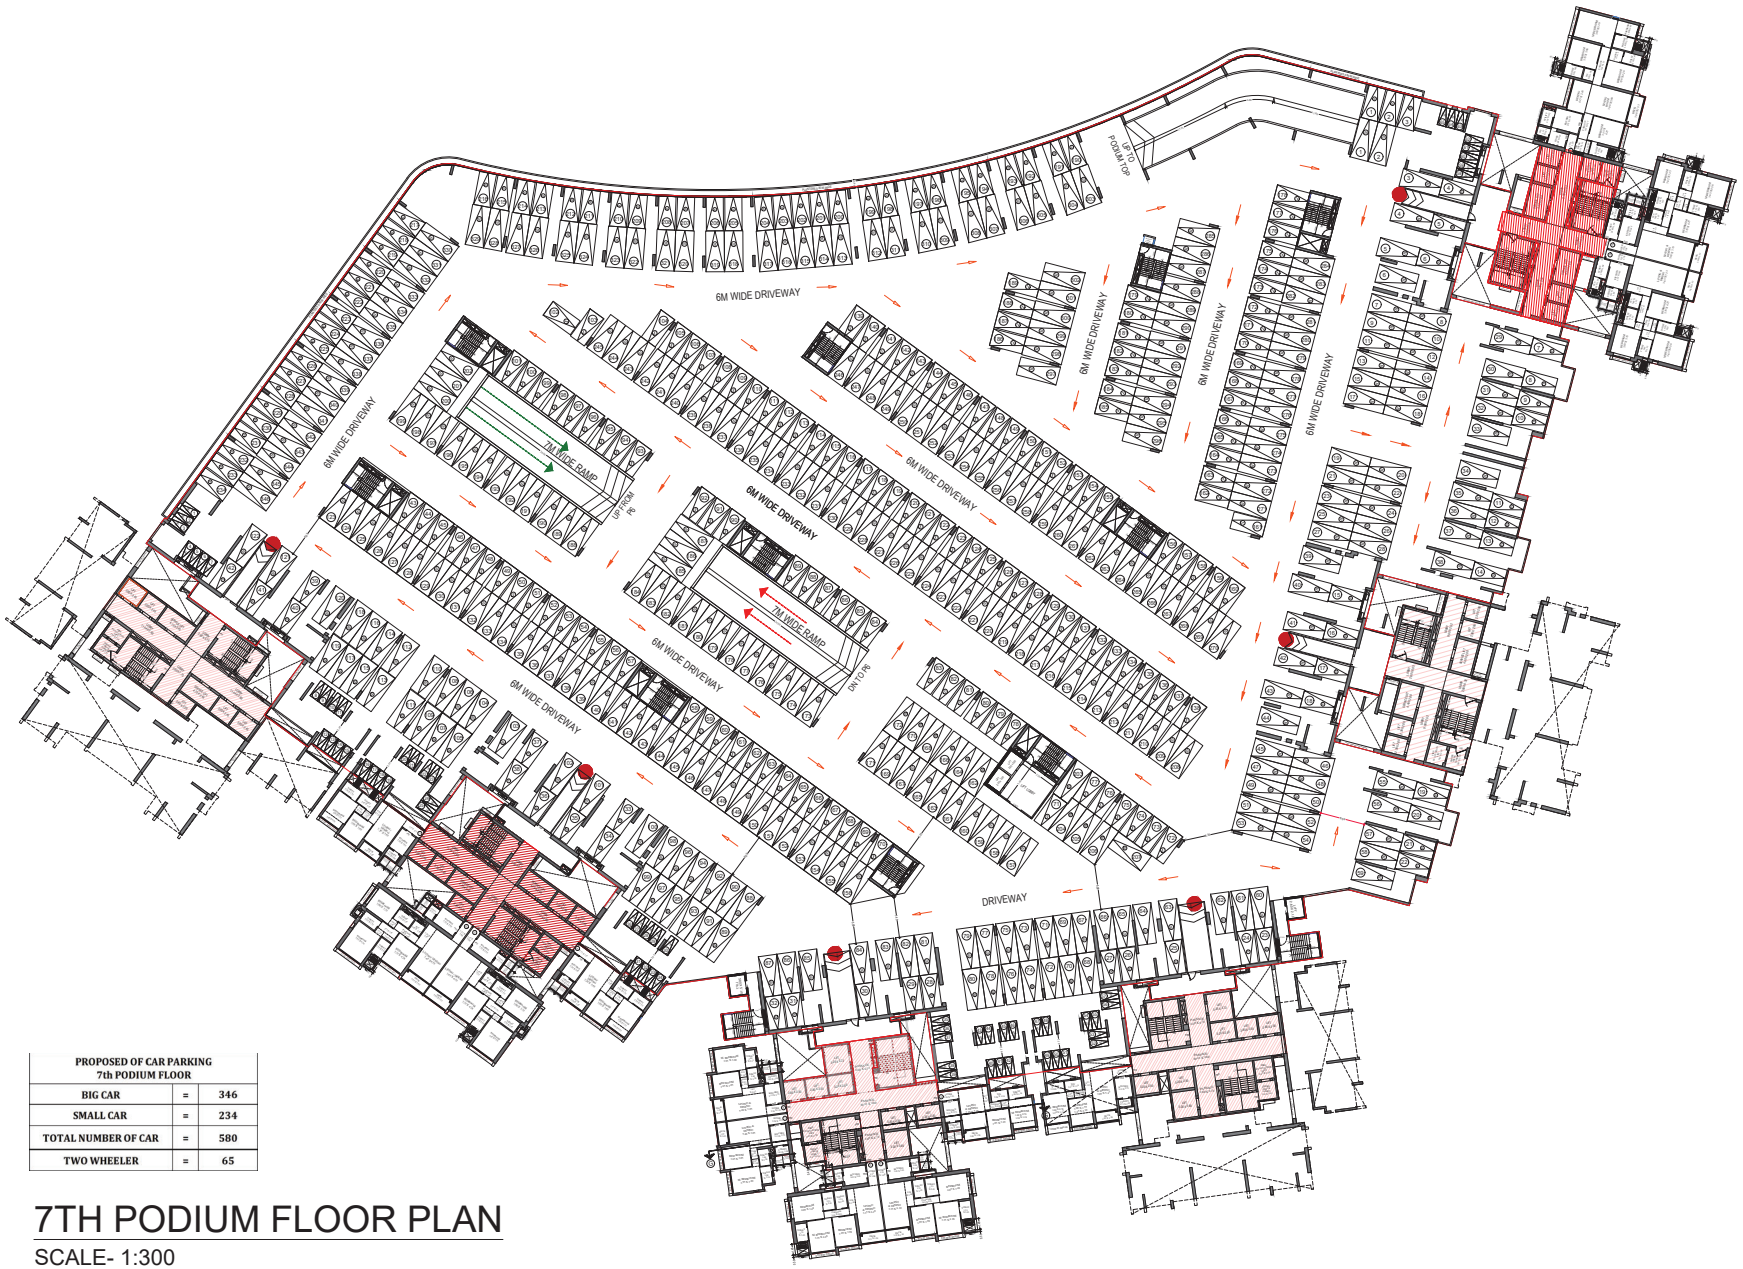

PROPOSED OF CAR PARKING 7th PODIUM FLOOR		
BIG CAR	=	346
SMALL CAR	=	234
TOTAL NUMBER OF CAR	=	580
TWO WHEELER	=	65

7TH PODIUM FLOOR PLAN

SCALE- 1:300

PROFORMA -B | 11/26

CONTENTS OF SHEET

7TH PODIUM FLOOR PLAN, LINE AREA DIAGRAM & AREA CALCULATION.

STAMP AND DATE OF RECEIPT OF PLAN

FILE NO.
P-17708/2023/(124 AND OTHER)/R/S WARD/AKURLI-R/S

NOTE:-
1) THIS DRAWING SHALL BE READ IN CONJUNCTION WITH INTIMATION OF DISAPPROVAL ISSUED UNDER SECTION 346 OF MMC ACT 1888 UNDER NO.P-17708/2023/(124 AND OTHER)/R/S WARD/AKURLI-R/S NEW SIGNED-ON EVEN DATE.
2) THIS IS DIGITALLY SIGNED & ISSUED.

PLAN FOR APPROVAL

S.E.B.P(R-2)	A.E.B.P(R/S)	E.E.(B.P)/WS-II 'R'-1

DESCRIPTION OF PROPOSAL & PROPERTY

PROPOSED DEVELOPMENT ON PROPERTY BEARING CTS NO. 124, 125,126,127, 127/1, 128, 146, 146/1, 146/2, 146/3, 146/4, 146/5,146/6, 146/7 OF VILLAGE AKURLI , R/S WARD, MUMBAI-400101.

NORTH	JOB. NO.	DRG. NO.	DRAWN BY
	373	11/26	Prachi
	SCALE	DATE	CHECKED BY
	1:300		Ninad
REVISIONS	DESCRIPTION :		
R-0			

NAME AND ADDRESS OF DESIGN ARCHITECT

KAPADIA ASSOCIATES
DESIGN LLP, PAREL(E),
MUMBAI - 400012.


NAME OF THE OWNER	SIGNATURE
M/S. GODREJ PROPERTIES LIMITED	

NAME AND ADDRESS OF LICENSED SURVEYOR (L.S)


B-106, Natraj Building,
Mulund Goregaon Link Road
Mulund (w), Mumbai - 4000 080

SIGNATURE

PROPOSED OF CAR PARKING 8th TOP PODIUM FLOOR		
BIG CAR	=	36
SMALL CAR	=	27
TOTAL NUMBER OF CAR	=	63
TWO WHEELER	=	0

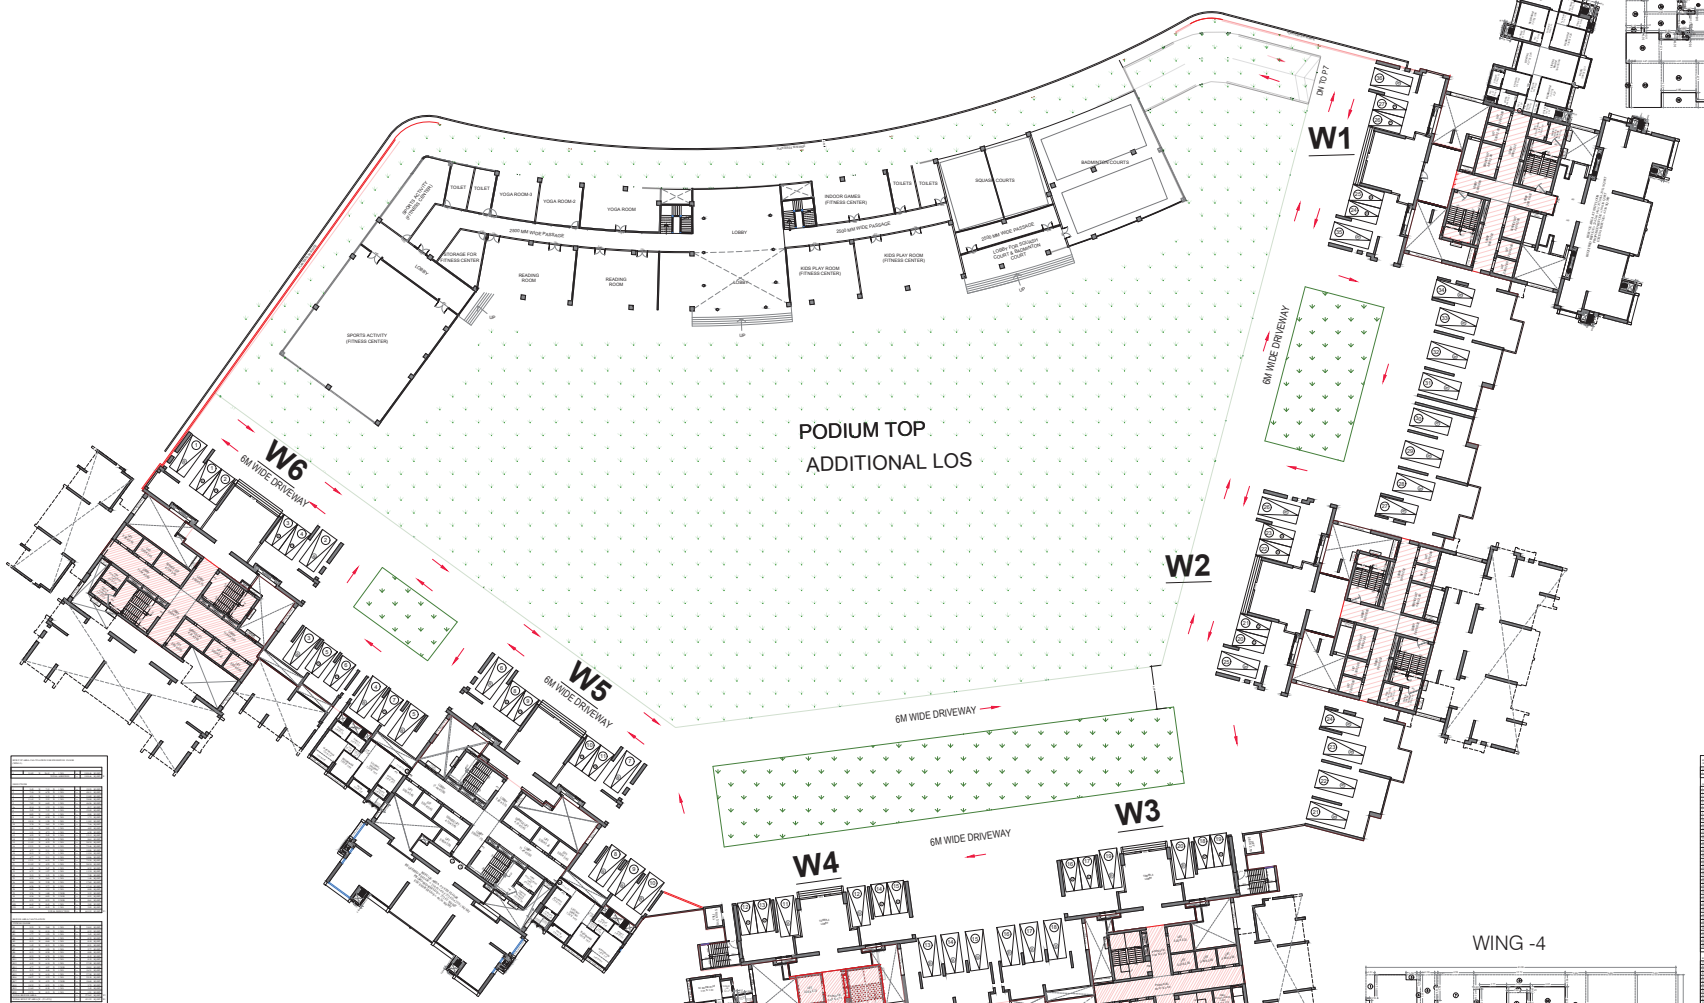


WING -1

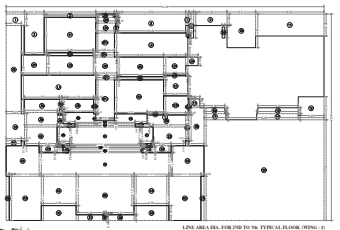


LINE AREA DIA. FOR 2ND TO 7th TYPICAL FLOOR (WING - 1)

WING -5

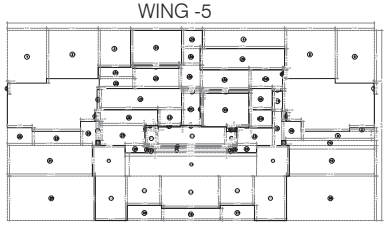

LINE AREA DIA. FOR 2ND TO 7th TYPICAL FLOOR (WING - 5)

WING -4

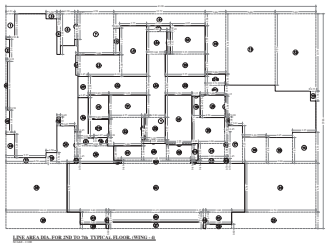

LINE AREA DIA. FOR 2ND TO 7th TYPICAL FLOOR (WING - 4)

8TH TOP PODIUM FLOOR PLAN.

SCALE- 1:300

PROFORMA -B | 12 /26

CONTENTS OF SHEET

8TH PODIUM/ RESI. FLOOR PLAN, LINE AREA DIAGRAM & AREA CALCULATION.

STAMP AND DATE OF RECEIPT OF PLAN

FILE NO.
P-17708/2023/(124 AND OTHER)/R/S WARD/AKURLI-R/S

NOTE:
1) THIS DRAWING SHALL BE READ IN CONJUNCTION WITH INTIMATION OF DISAPPROVAL ISSUED UNDER SECTION 346 OF MMC ACT 1888 UNDER NO.P-17708/2023/(124 AND OTHER)/R/S W ARD/AKURLI-R/S NEW SIGNED ON EVEN DATE.
2) THIS IS DIGITALLY SIGNED & ISSUED.

PLAN FOR APPROVAL

ROHIT SURESHCHAND RA SONAR	Shivshant Sudhakarra o Doke (Digitally signed by Shivshant Sudhakarrao Doke Date: 2024.01.17 20:24:57 +05'30')	HANUMANT LADASHIWRAO BURE (Digitally signed by HANUMANT LADASHIWRAO BURE Date: 2024.01.18 13:54:03 +05'30')
S.E.B.P.(R-2)	A.E.B.P.(R/S)	E.E./(B.P.)/WS-II 'R'-1

DESCRIPTION OF PROPOSAL & PROPERTY

PROPOSED DEVELOPMENT ON PROPERTY BEARING CTS NO. 124, 125,126,127, 127/1, 128, 146, 146/1, 146/2, 146/3, 146/4, 146/5,146/6, 146/7 OF VILLAGE AKURLI , R/S WARD, MUMBAI-400101.

NORTH	JOB. NO.	DRG. NO.	DRAWN BY
	573	12 /26	Prachi
	SCALE	DATE	CHECKED BY
	1:300		Ninad
REVISIONS	DESCRIPTION :		
R-0			

NAME AND ADDRESS OF DESIGN ARCHITECT

KAPADIA ASSOCIATES
DESIGN LLP, PAREL(E),
MUMBAI - 400012.

NAME OF THE OWNER	SIGNATURE
M/S. GODREJ PROPERTIES LIMITED	Avaneesh Arya

NAME AND ADDRESS OF LICENSED SURVEYOR (L.S)

B-106, Natraj Building, Mulund Goregaon Link Road Mulund (w), Mumbai - 4000 080

SIGNATURE

Shashikant Lasmaji Jadhav