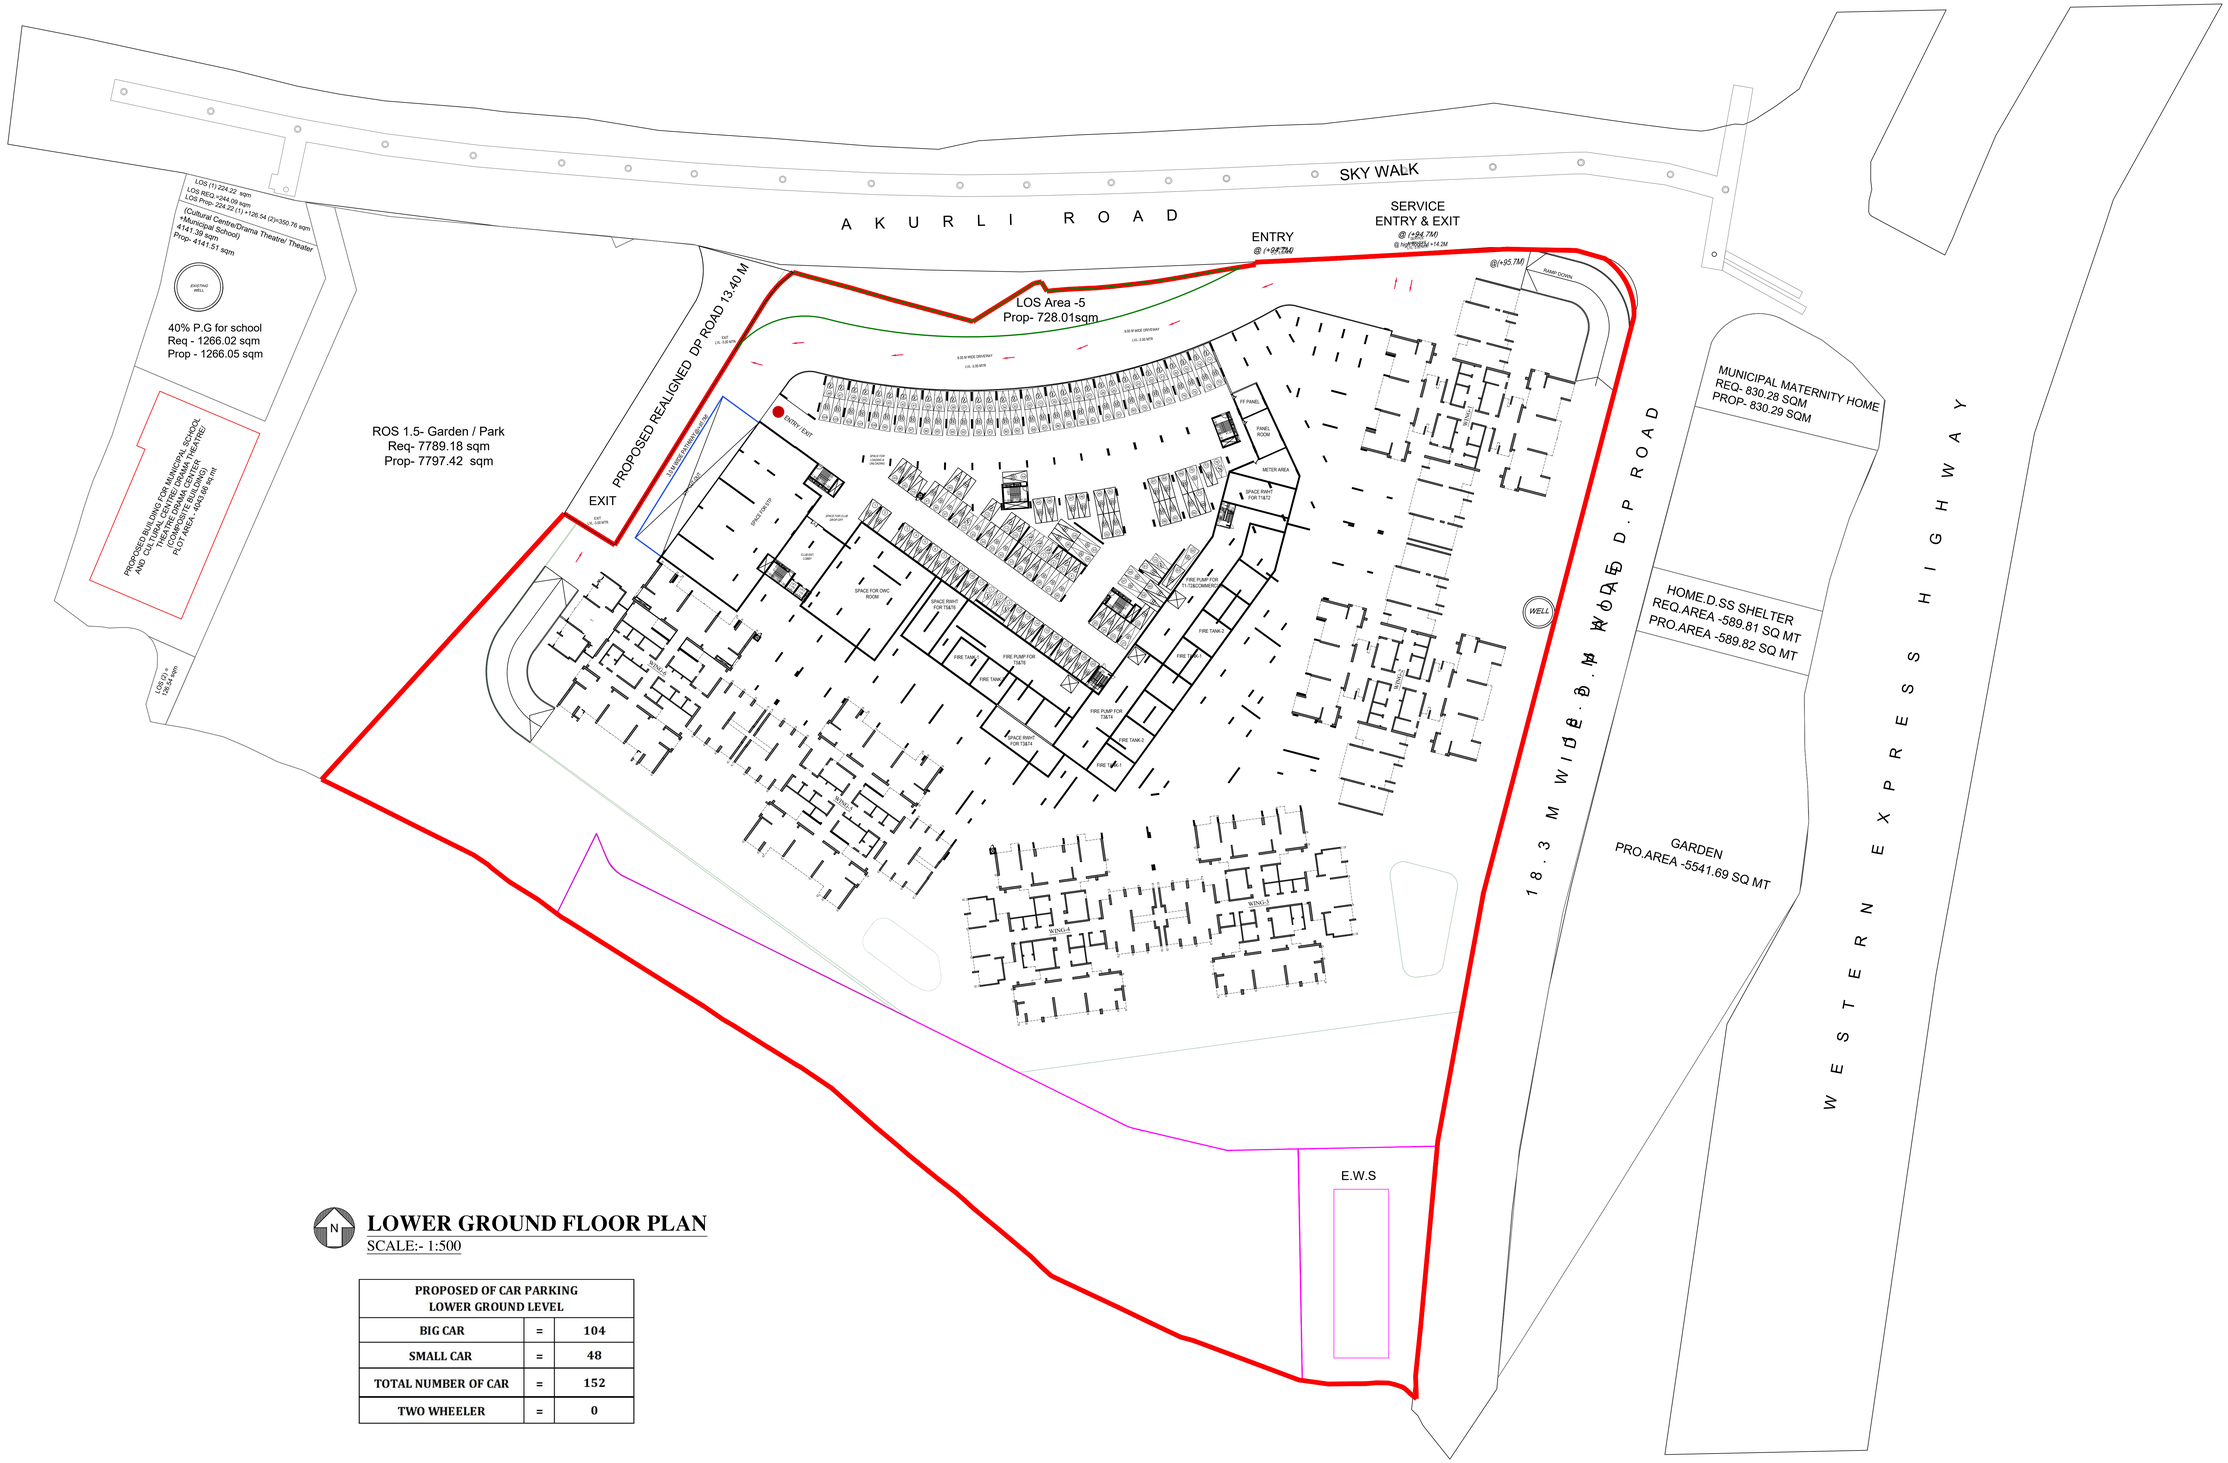


LOWER GROUND FLOOR PLAN

SCALE:- 1:500

PROPOSED OF CAR PARKING LOWER GROUND LEVEL		
BIG CAR	=	104
SMALL CAR	=	48
TOTAL NUMBER OF CAR	=	152
TWO WHEELER	=	0

PROFORMA -B 03/28

CONTENTS OF SHEET

LOWER GROUND FLOOR PLAN

STAMP AND DATE OF APPROVAL OF PLAN

STAMP AND DATE OF RECEIPT OF PLAN

FILE NO.

P-17708/2023/(124 AND OTHER)/R/S WARD/AKURLI-R/S

NOTE:-

1) ALL DIMENSIONS ARE IN METER.
2) THIS PLAN IS DIGITALLY SIGNED AND PHYSICAL SIGN NOT REQUIRED
3) THIS CANCELS THE EARLIER APPROVAL ONLINE ISSUED UNDER NO P-17708/2023/(124 AND OTHER)/R/S WARD/AKURLI-R/S DATED -18-01.2024
4) THIS DRAWING SHALL BE READ IN CONJUNCTION WITH LETTER ISSUED UNDER NO P-17708/2023/(124 AND OTHER)/R/S WARD/AKURLI-R/S. ON EVEN DATED

PLAN FOR APPROVAL

ROHIT SURESHCHANDRA SONAR	Shivshant Sudhakarrao Doke	HANUMANT SADASHIVRAO BURE
S.E.B.P(R-2)	A.E.B.P(R/S)	E.E.(B.P)WS-II 'R'-1

DESCRIPTION OF PROPOSAL & PROPERTY

PROPOSED DEVELOPMENT ON PROPERTY BEARING CTS NO. 124, 125,126,127, 127/1, 128, 146, 146/1, 146/2, 146/3, 146/4, 146/5,146/6, 146/7 OF VILLAGE AKURLI , R/S WARD, MUMBAI-400101.

NORTH	JOB. NO.	DRG. NO.	DRAWN BY
	573	03/28	Prachi
	SCALE	DATE	CHECKED BY
	1:500	-	Ninad
REVISIONS	DESCRIPTION :		
R-0			

NAME AND ADDRESS OF DESIGN ARCHITECT

KAPADIA ASSOCIATES
DESIGN LLP, PAREL(E),
MUMBAI - 400012.

NAME OF THE OWNER	SIGNATURE
M/S. GODREJ PROPERTIES LIMITED	Avaneesh Arya

NAME AND ADDRESS OF LICENSED SURVEYOR (L.S)	SIGNATURE
SPACEAGE CONSULTANTS B-106, Natraj Building, Mulund Goregaon Link Road Mulund (w), Mumbai : 4000 080	Shashikant Laxmanji Jadhav