

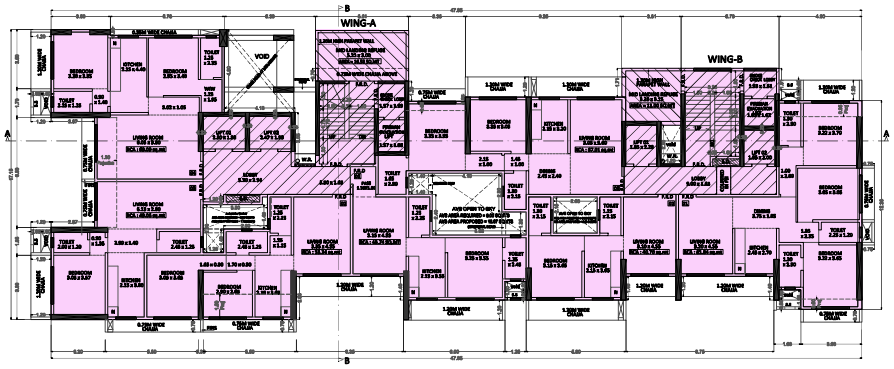



7TH FLOOR PLAN
SCALE 1:100

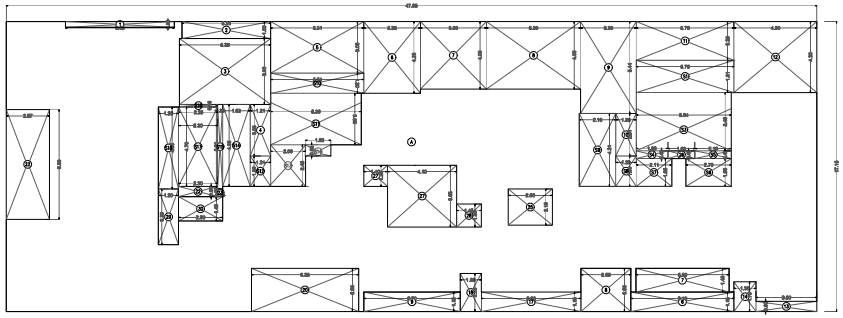


B.U.A. DIAGRAM OF 7TH FLOOR PLAN
SCALE 1:100

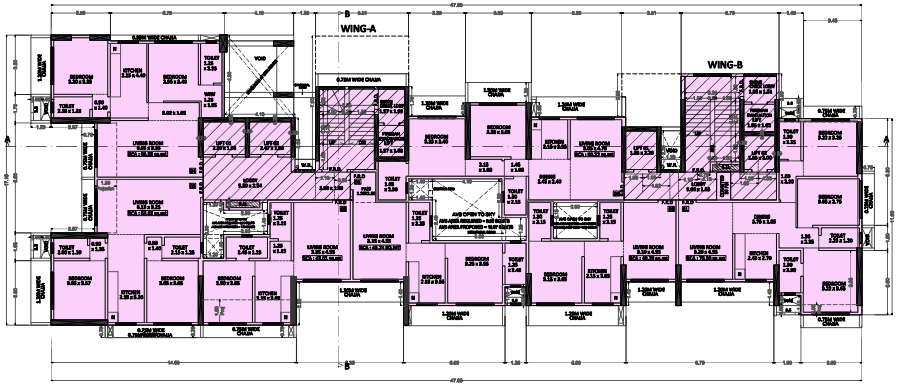


6TH FLOOR PLAN
SCALE 1:100

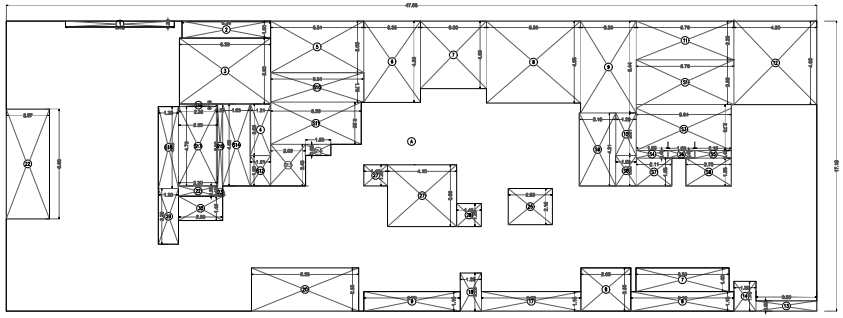

B.U.A. DIAGRAM OF 6TH FLOOR PLAN
SCALE 1:100

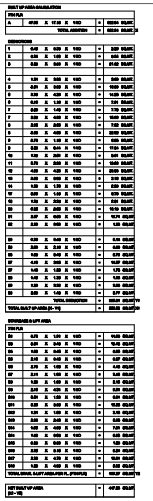

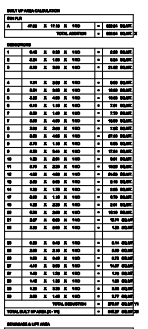

FORM 'V'

CONTENTS OF SHEET

KEY PLAN, FLOOR PLANS AND BUILT UP AREA CALCULATION

SWAP OF DATE OF RECEIPT OF PLANS	SWAP OF APPROVAL OF PLANS
This Copy is Approved by the Revised plan Sanctioned Vide no.CHE/ENG/000000/R/(PZ) And Order(s) Vide No.CHE/ENG/000000/W/(PZ) DATED:- 17.11.2023	This drawing shall be read in conjunction with letter Vide no.CHE/ENG/000000/R/(PZ) and Order(s) Vide No.CHE/ENG/000000/W/(PZ) signed on xx-xx-xxxx

THIS PLAN IS DIGITALLY SIGNED & DOES NOT REQUIRE SIGNATURE.

Bhushan Omprakash Malu — S.E.E.P.

HARESH CHANDIRAM BHAGAT — A.E.E.P. 'F'

SANTOSH HARISHCHANDRA SANKHE — E.E.P.P 'F'

REVISION	DESCRIPTION	DATE	SIGNATURE
—	—	—	—

NORTH

DESCRIPTION OF PROPOSAL AND PROPERTY

PROPOSED REDEVELOPMENT OF BUILDING ON PLOT BEARING CTS NO.24-A/1/6, 24/81 & 2 OF VILLAGE PAHADI GOREGAON (WEST),PLOT NO.15 & 15-A AT JAWAHAR NAGAR, J.V.P.D.SCHEME,GOREGAON (WEST)

NAME OF OWNER :- THE JAWAHAR NAGAR CHSL.

NAME OF LESSEE :- VALLABHA SRUSHTI CHSL. (PLOT NO.15) SHANTI DARSHAN CHSL. (PLOT NO.15-A)

NAME OF DEVELOPER :- M/S. RAJANI & BHAVIL PARDESHI OF M/S. SUN RAJAN CONSTRUCTIONS TRUL TO OWNER.

RAJESH JAYANT LAL SHAH — SIGNATURE OF OWNER/DEVELOPER

JOB NO.	DWG.NO.	DATE	SCALE	DRAWN BY	CHECKED BY
1575			AS STATED	PETER	YOGI

SIGNATURE, NAME & ADDRESS OF LICENCED ARCHITECTS

Rasik Prabhulal Hingoo

SIGNATURE OF ARCHITECT

HINGOO — RASIK G. HINGOO ARCHITECTS