
FLOORWISE FSI STATEMENT: C WING

FLOORS	FSI AREA				BALCONY					TERRACE	STAIR		PASSAGE	LIFT	LIFT M/C ROOM	TENEMENTS	TOTAL
	COMM.	RESI.	IND.	SPEC.	PERM.	PROP.	EXCESS	ENCLOSE	OPEN	AREAS	PAID	FIRE	PAID	PAID			FSI AREA
PARKING FLOOR	0.00	0.00	0.00	0.00	-	0.00	-	0.00	0.00	0.00	8.25	10.00	0.00	0.00	-	0	0.00
FIRST FLOOR	0.00	378.12	0.00	0.00	-	81.43	-	61.94	19.49	50.40	8.25	10.00	56.96	6.48	-	6	378.12
SECOND FLOOR	0.00	378.12	0.00	0.00	-	81.43	-	61.94	19.49	40.62	8.25	10.00	56.96	0.00	-	6	378.12
THIRD FLOOR	0.00	378.12	0.00	0.00	-	81.43	-	61.94	19.49	50.40	8.25	10.00	56.96	0.00	-	6	378.12
FOURTH FLOOR	0.00	378.12	0.00	0.00	-	81.43	-	61.94	19.49	40.62	8.25	10.00	56.96	0.00	-	6	378.12
FIFTH FLOOR	0.00	378.12	0.00	0.00	-	81.43	-	61.94	19.49	50.40	8.25	10.00	56.96	0.00	-	6	378.12
SIXTH FLOOR	0.00	378.12	0.00	0.00	-	81.43	-	61.94	19.49	40.62	8.25	10.00	56.96	0.00	-	6	378.12
TERRACE FLOOR	0.00	0.00	0.00	0.00	-	0.00	-	0.00	0.00	0.00	0.00	0.00	0.00	0.00	0.00	0	0.00
Total	0.00	2268.71	0.00	0.00	-	488.55	-	371.64	116.92	273.06	57.75	70.00	341.76	6.48	0.00	36	2268.71

Polygon	Area
A-Block	595.00
01	0.95
02	0.95
03	7.95
04	14.55
05	0.94
06	0.94
07	34.26
08	34.26
09	0.94
10	0.94
11	3.50
12	5.10
L1	3.24
L2	3.24
P1	22.36
P2	20.77
P3	2.66
P4	11.16
VS1	9.15
VS2	9.15
V1	2.31
V2	2.31
S1	8.25
S2	10.00
B1	3.51
B2	3.51
Total	378.12

TYPICAL - 2, 4, 6 FLOOR PLAN

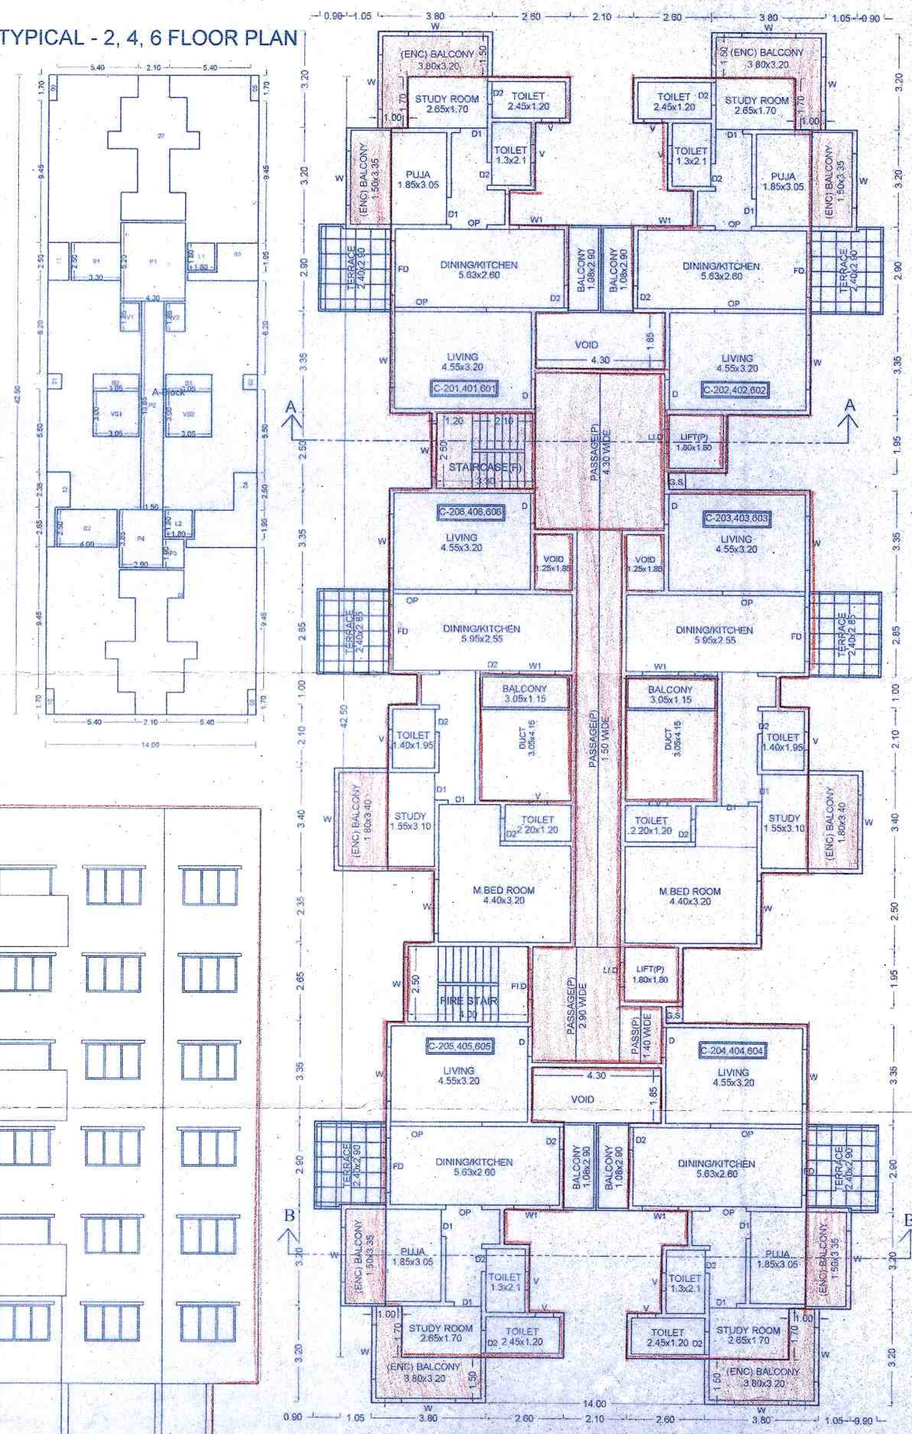

TYPICAL 2,4 & 6 FLOOR PLAN
SCALE - 1:100



ELEVATION
(WING-C) SCALE-1:100

BUILDING: C WING

STAMP OF APPROVAL

Sanctioned No. B.P./Revet Layout/82/15
Subject to conditions mentioned in the
Office Order No.
even dated : 07/11/15

Pimpri
Date : 07/11/2015

O. C. Signed
by City Engineer

Pimpri Chinchwad Municipal Corporation
11/10/82
Pimpri 411018

for City Engineer
Pimpri Chinchwad Municipal Corp.
Pimpri, Pune-18.

OWNER'S NAME: M/S ANAND PROPERTIES — OWNER'S SIGN:

PROJECT:
SURVEY NO : 183/A/1 — HISSA NO :
PLOT NO : — CTS NO : 49 (P)
DESCRIPTION : VILLAGE - RAVET

ARCHITECT: — ARCHITECT'S SIGN:
Gautam K.Shah
Laxmi Complex , 315,317 third Floor ,
Mumbai - Pune Road, Chinchwad Pune - 19

JOB NO.	DRG.NO.	SCALE	DRAWN BY	CHECKED BY
		1:100	BHANU	G.K.S
INWARD NO	INWD/RVT/0022/12	DATE	01-10-2015	
KEY NO.		SHEET NO.	3 / 9	

This is a system generated drawing as per the soft copy submitted by the Architect/ License Engineer