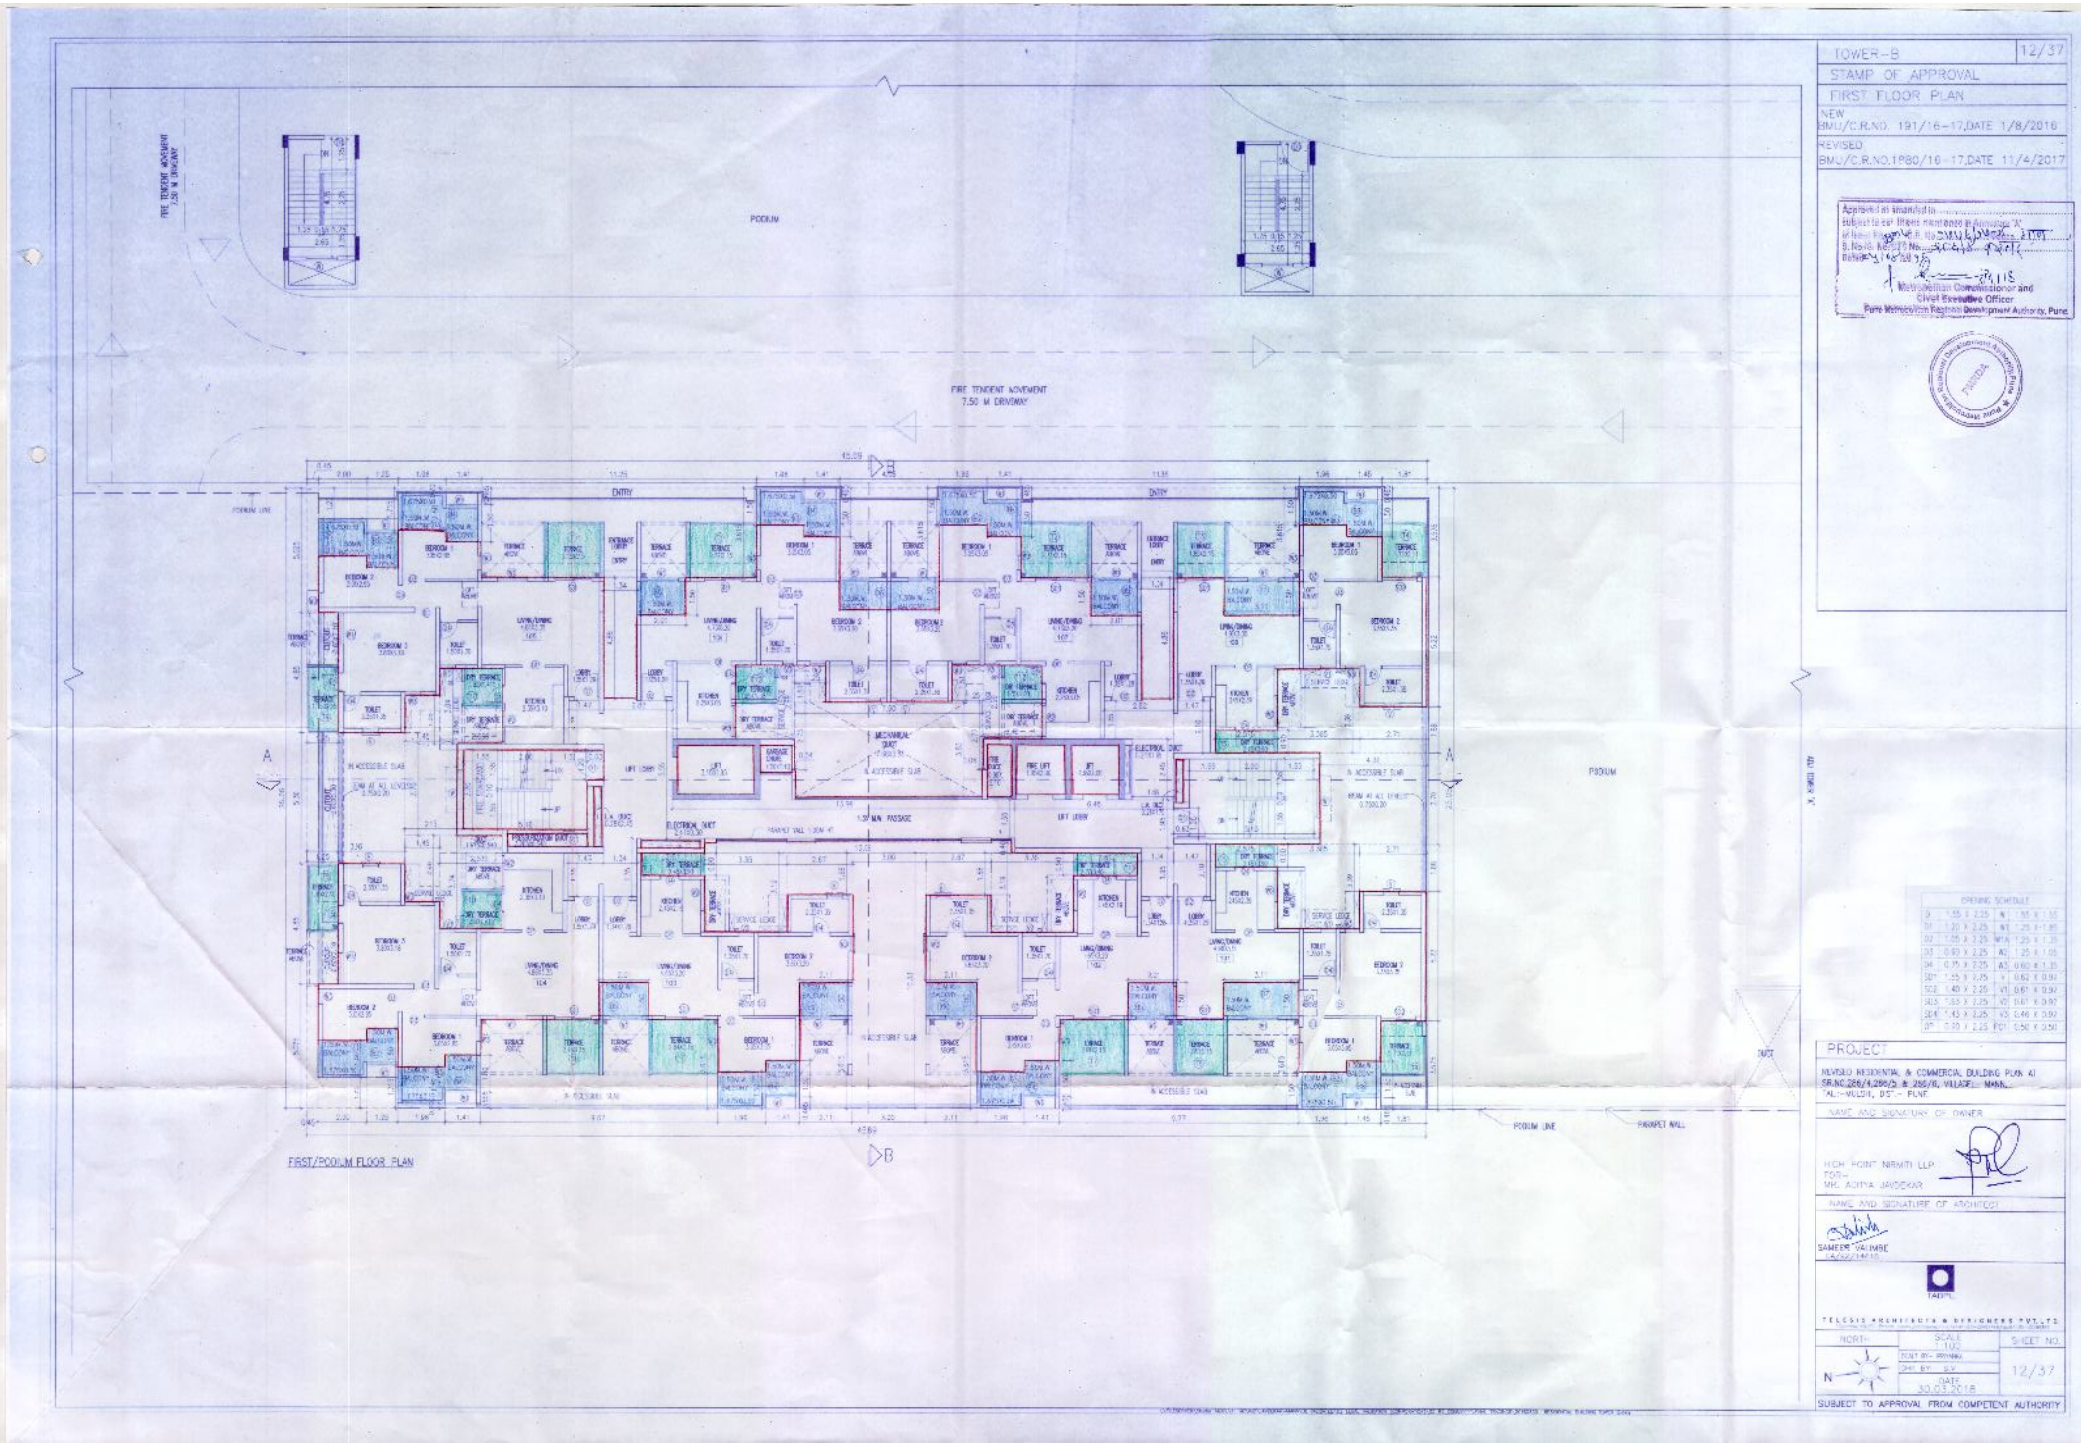

TOWER-B
12/37
STAMP OF APPROVAL
FIRST FLOOR PLAN
NEW
BMU/C.R.NO. 191/16-17,DATE 1/8/2016
REVISED
BMU/C.R.NO.1980/16-17,DATE 11/4/2017
Approved as amended to
subject to our letters mentioned in Annexure 'A'
Metropolitan Commissioner and
Civil Executive Officer
Pune Metropolitan Regional Development Authority, Pune.
PODIUM
FIRE TENDENT MOVEMENT
7.50 M DRIVEWAY
ENTRY
PODIUM LINE
PARAPET WALL
FIRST/PODIUM FLOOR PLAN
PROJECT
NEWSID RESIDENTIAL & COMMERCIAL BUILDING PLAN AT
SR.NO.286/4,286/5 & 286/6, VILLAGE:- MANN,
TAL:- MULSHI, DIST:- PUNE.
NAME AND SIGNATURE OF OWNER
M/S. HIGH POINT NIRMITI LLP
THRO:-
MR. ADITYA JAVDEKAR
NAME AND SIGNATURE OF ARCHITECT
SAMEER TALIMBE
TALIMBE
TELESIS ARCHITECTS & ENGINEERS PVT. LTD.
NORTH
SCALE
1:100
DRAWN BY:- ARYAMA
CHK BY:- S.V.
DATE
30.03.2018
SHEET NO.
12/37
SUBJECT TO APPROVAL FROM COMPETENT AUTHORITY