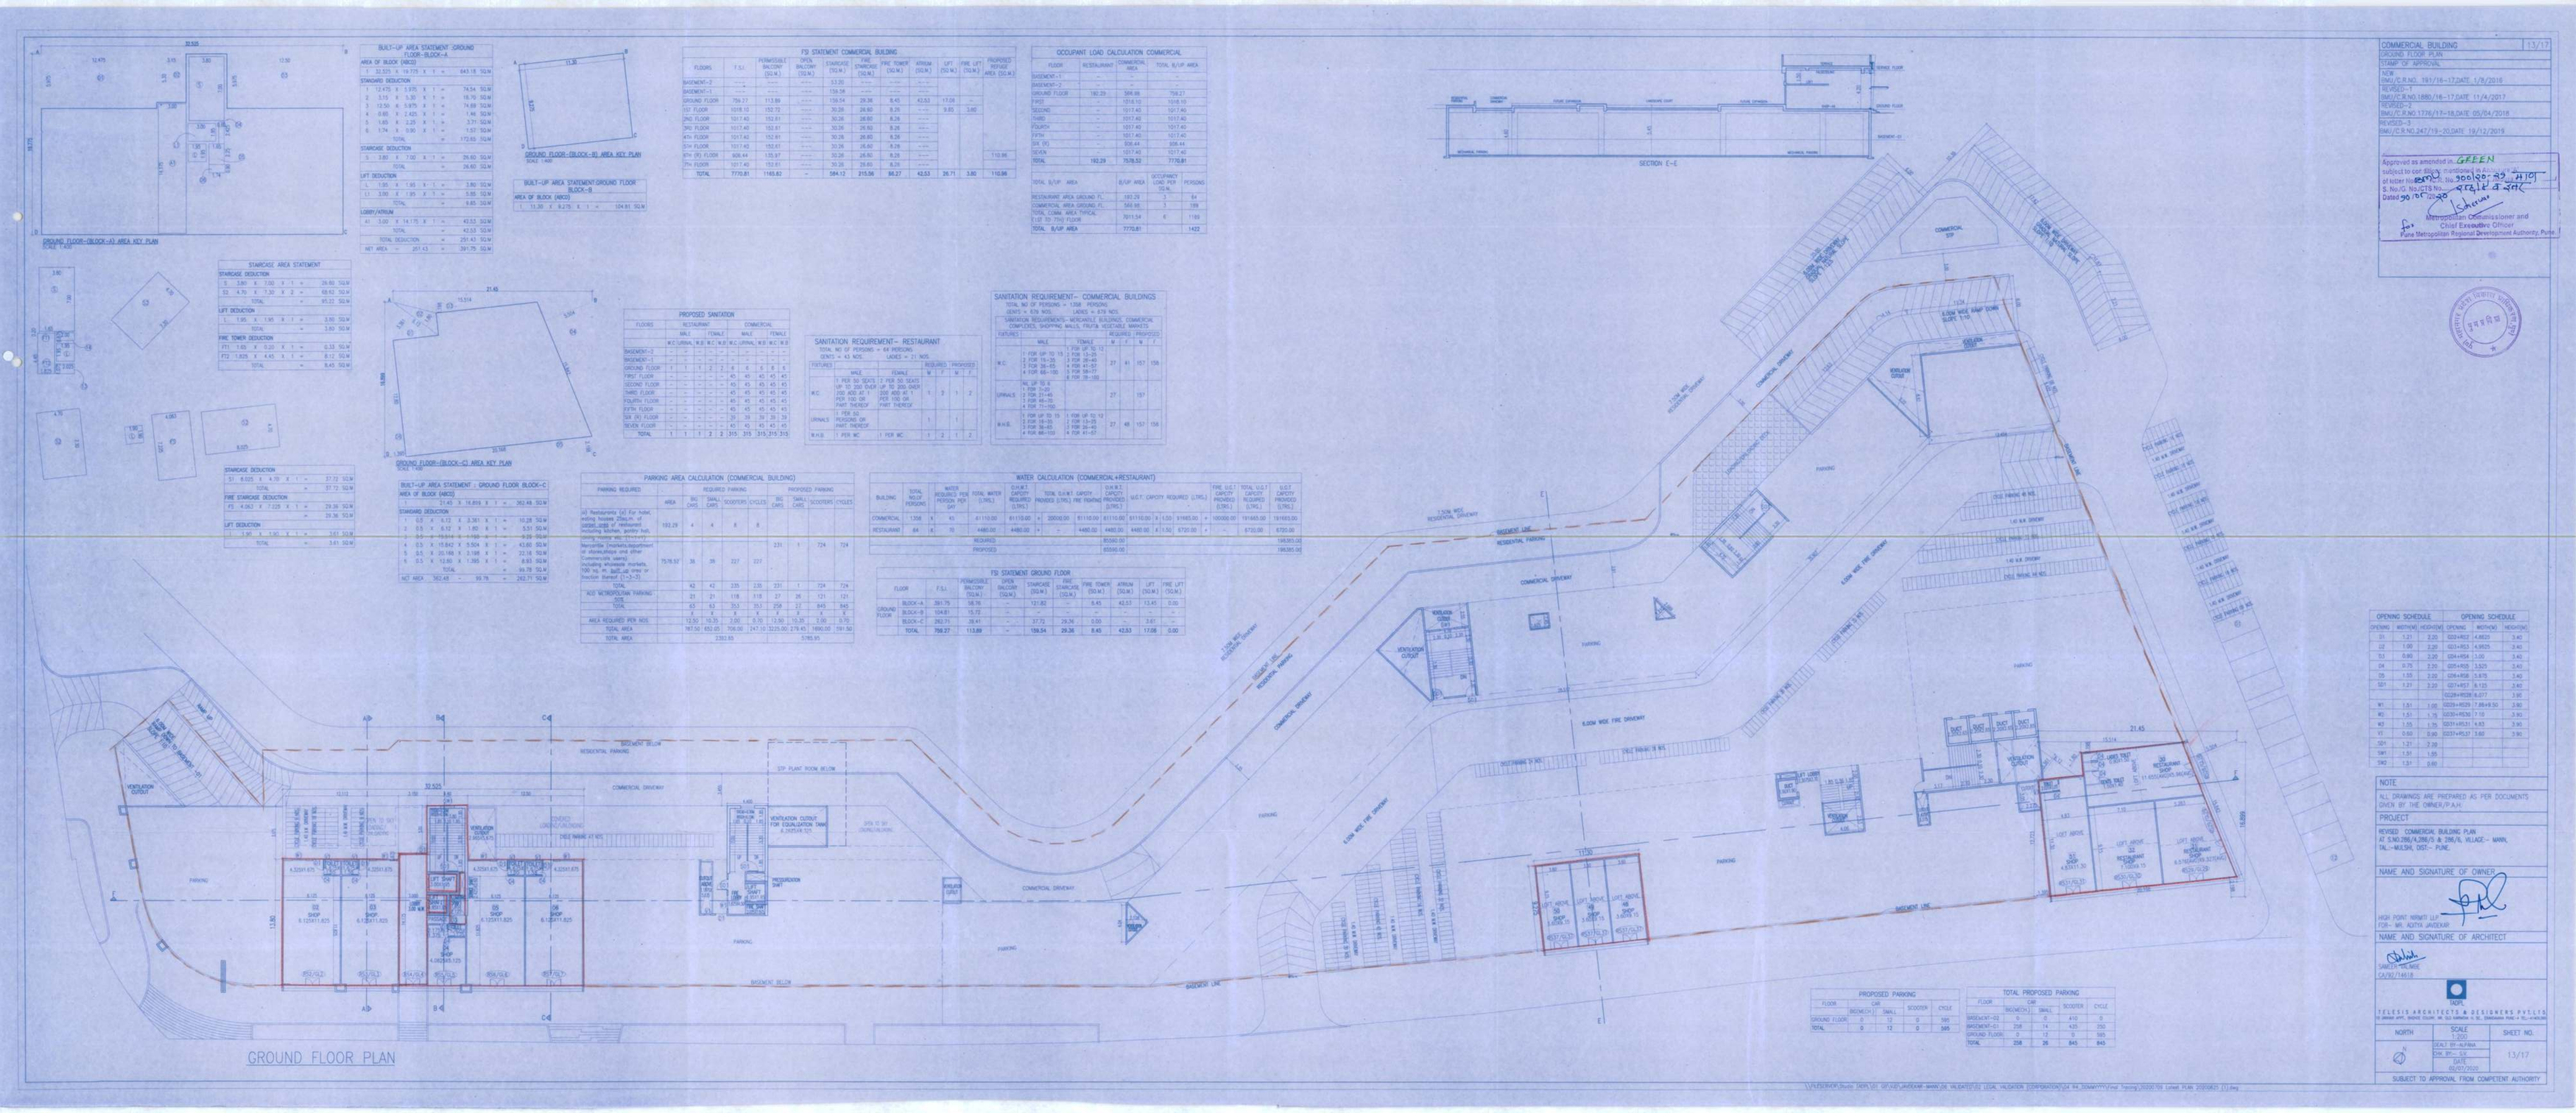

GROUND FLOOR PLAN
SECTION E-E
GROUND FLOOR-(BLOCK-A) AREA KEY PLAN
GROUND FLOOR-(BLOCK-B) AREA KEY PLAN
GROUND FLOOR-(BLOCK-C) AREA KEY PLAN
BUILT-UP AREA STATEMENT-GROUND FLOOR-BLOCK-A
STAIRCASE AREA STATEMENT
PROPOSED SANITATION
SANITATION REQUIREMENT- RESTAURANT
SANITATION REQUIREMENT- COMMERCIAL BUILDINGS
PARKING AREA CALCULATION (COMMERCIAL BUILDING)
WATER CALCULATION (COMMERCIAL+RESTAURANT)
FSI STATEMENT COMMERCIAL BUILDING
FSI STATEMENT GROUND FLOOR
OCCUPANT LOAD CALCULATION COMMERCIAL
PROPOSED PARKING
TOTAL PROPOSED PARKING
OPENING SCHEDULE
COMMERCIAL BUILDING
GROUND FLOOR PLAN
STAMP OF APPROVAL
NOTE
PROJECT
REVISED COMMERCIAL BUILDING PLAN
NAME AND SIGNATURE OF OWNER
NAME AND SIGNATURE OF ARCHITECT
TEJESSI ARCHITECTS & DESIGNERS PVT.LTD.
NORTH
SCALE
SHEET NO.
13/17
DATE
SUBJECT TO APPROVAL FROM COMPETENT AUTHORITY