BUILDING: BUILDING - A,B


STAMP OF APPROVAL

Sanctioned No. B.P. Wadmukhwadi/28/2019
Subject to conditions mentioned in the
Office Order No.
even dated 24/7/2019


Pimpri
Date : 24/7/2019

O.C. Signed by
Joint City Engineer

Joint City Engineer
Building Permission Dept
PCMC, Pimpri, Pune-18

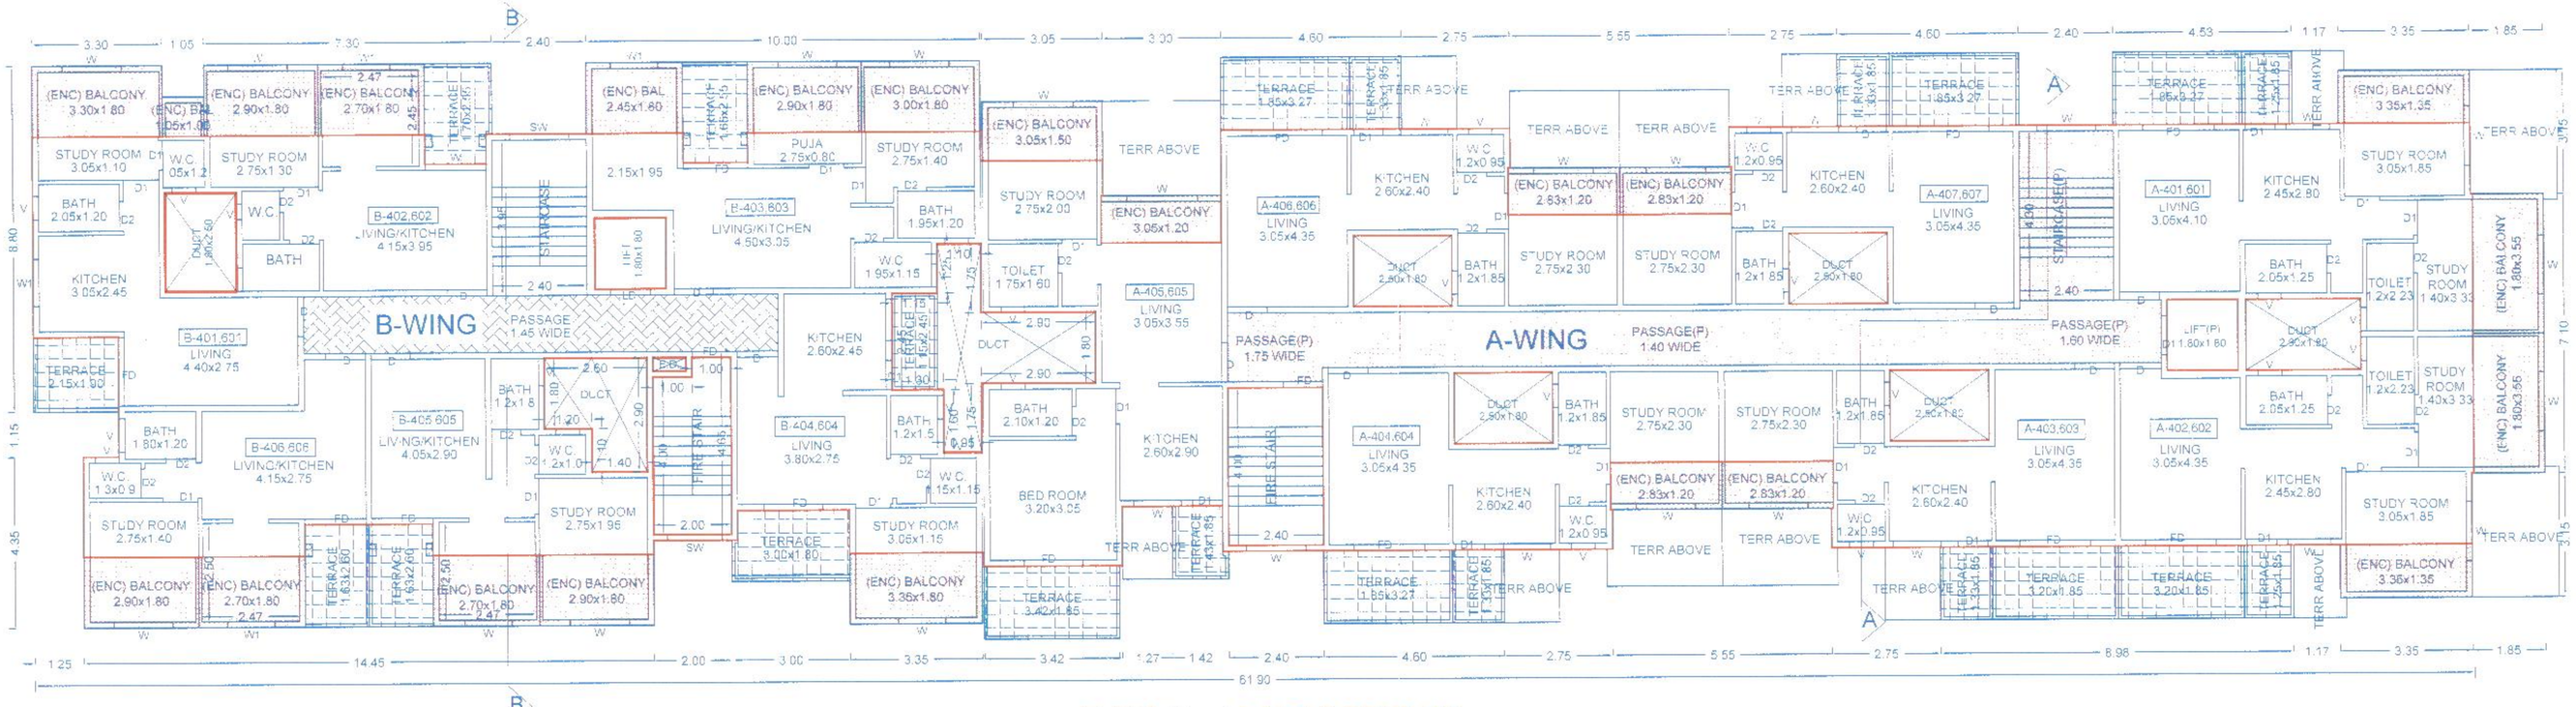


TYPICAL - 4& 6 FLOOR PLAN

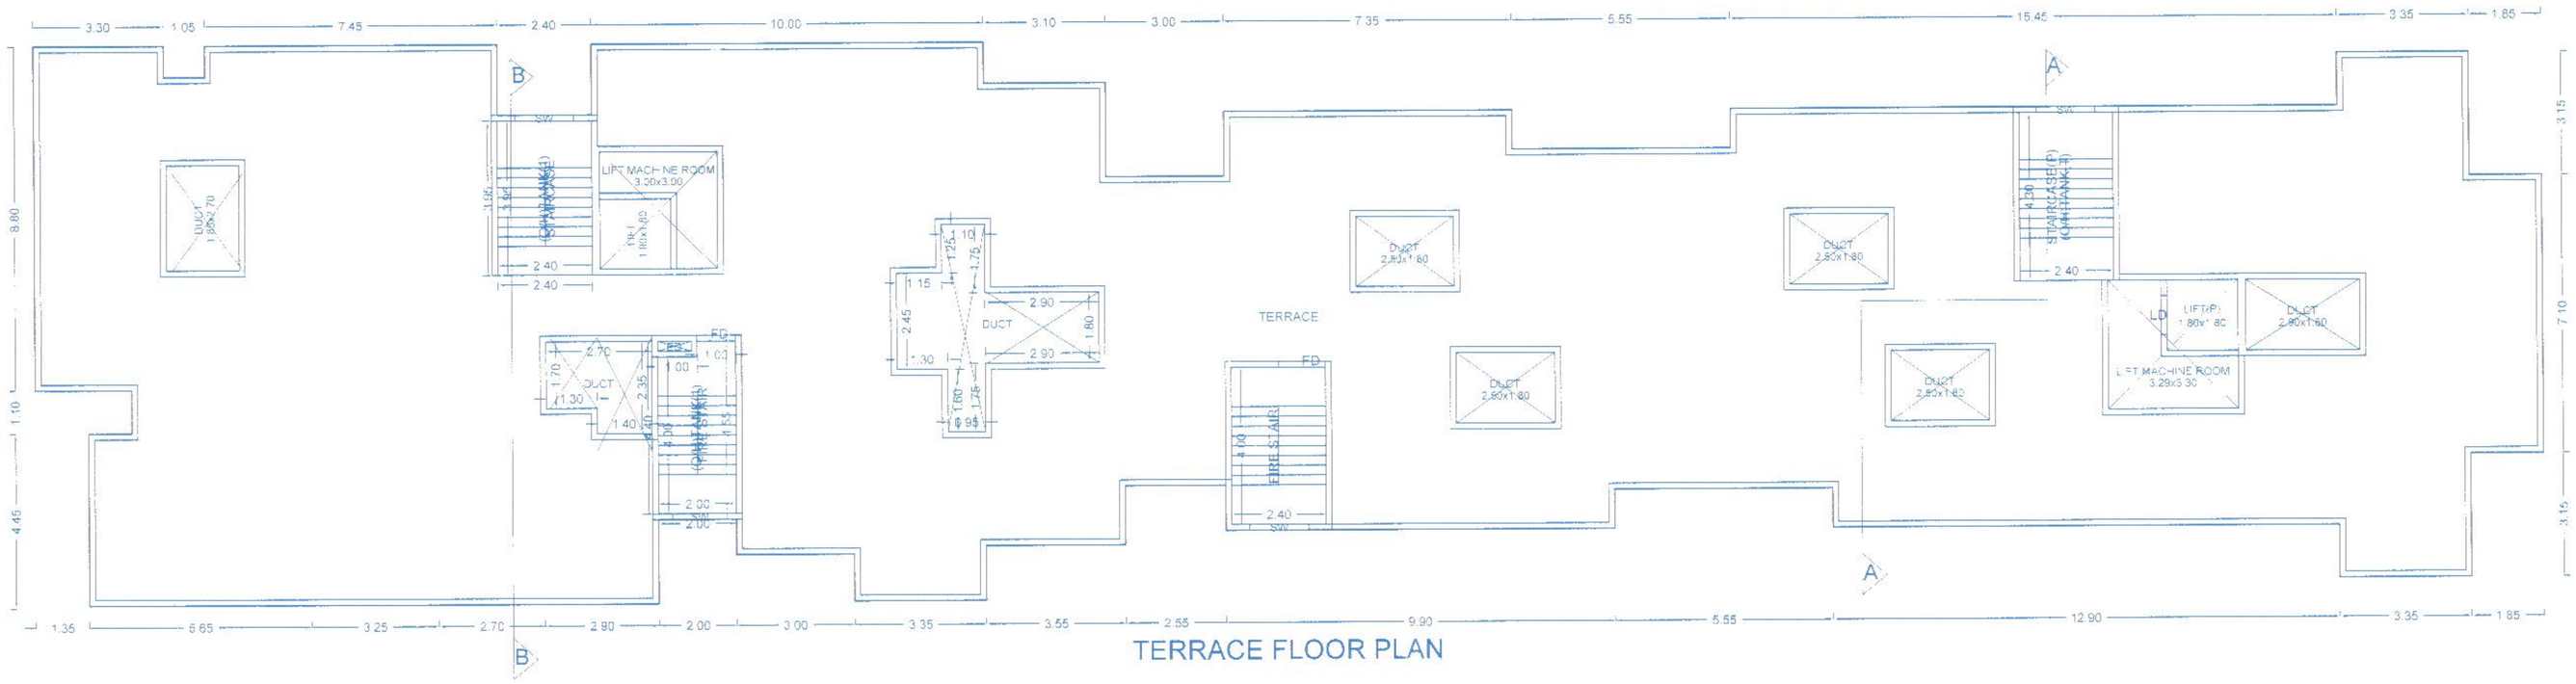

TERRACE FLOOR PLAN

TYPICAL - 4& 6 FLOOR PLAN

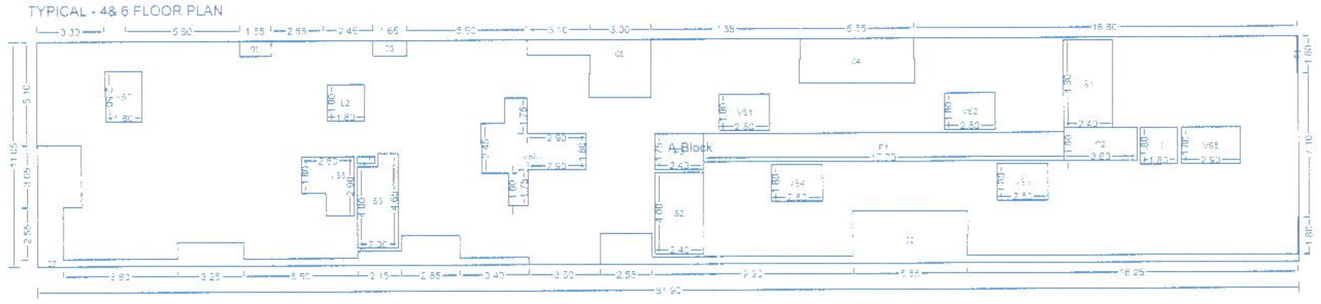

Polygon	Area
A-Block	883.99
01	0.09
02	27.36
03	1.24
04	*2.33
05	1.16
06	10.94
07	24.67
L1	3.24
L2	3.24
P1	24.78
P2	5.76
P3	4.20

VS1	4.50
VS2	4.50
VS3	4.50
VS4	4.50
VS5	5.22
VS6	*3.63
VS7	4.50
VS8	6.22
V1	0.30
S1	10.32
S2	9.60
S3	8.65
Total	488.56

PROJECT :
PROPOSED RESIDENTIAL BUILDING ON S. NO - 76 (P)
AT- WADMUKHWADI, HAVELI, PUNE

OWNER / P.A.H. NAME :
M/S. JAY GANESH DEVELOPERS

ARCHITECT:
AR.NITIN R. PATEL
LIC.NO.-CA/2007/39428

PRECISION
ARCHITECTS & PLANNERS
OFFICE NO. 1023/21, G.W.NG, FIRST FLOOR, JAY GANESH SAMARPAN, SPINE ROAD, BHOSARI, PUNE - 411039
E-mail : precisionap_pune@rediffmail.com

DRG NO		SCALE	1 : 100
INWARD NO	PMWDWADI0008113	DATE	14/08/2019 12:44 PM
KEY NO		SHEET NO.	4 / 5

This is a system generated drawing as per the soft copy submitted by the Architect/ License Engineer