

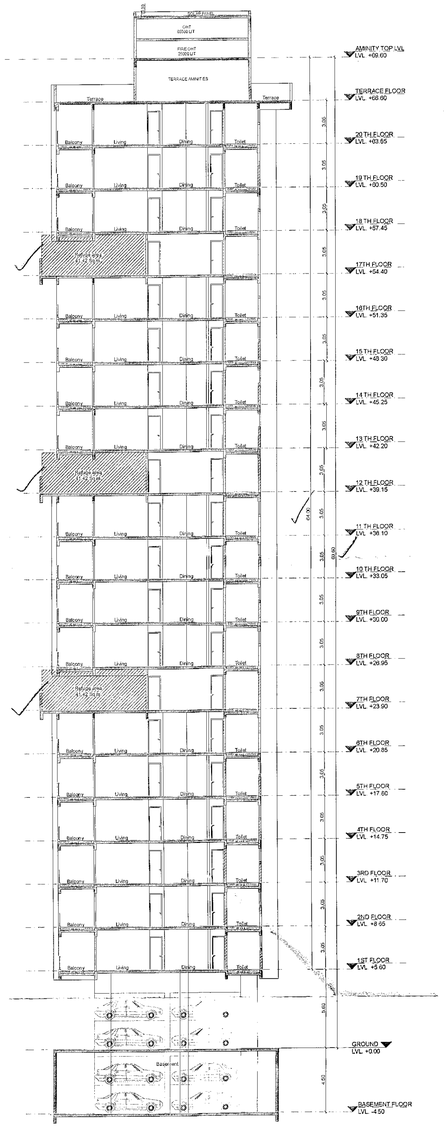


SECTION OF TOWER C

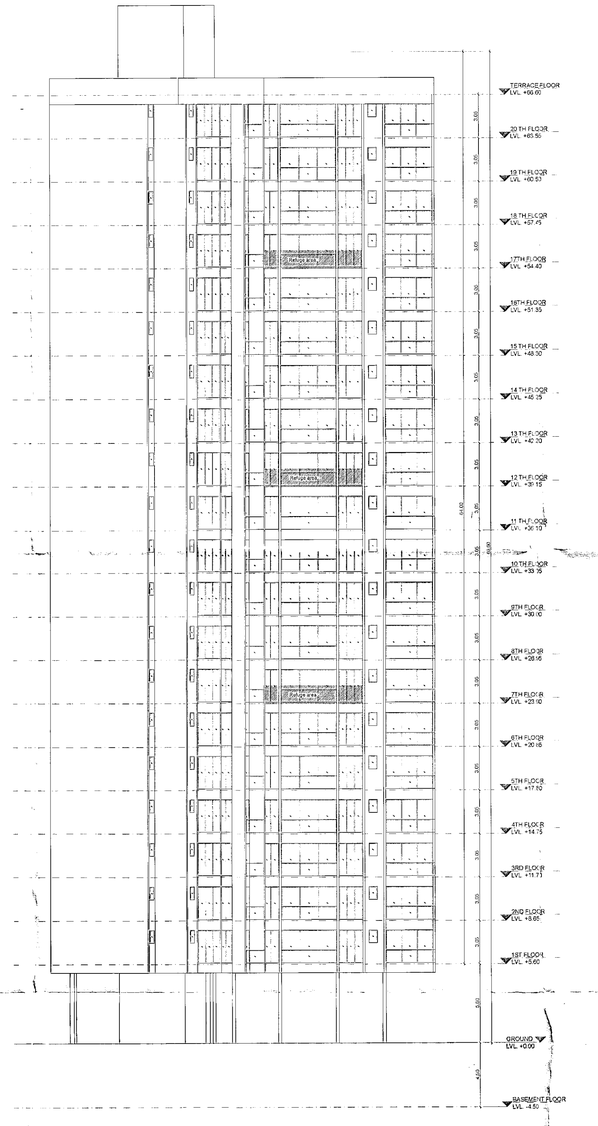

TOWER C - NORTH ELEVATION

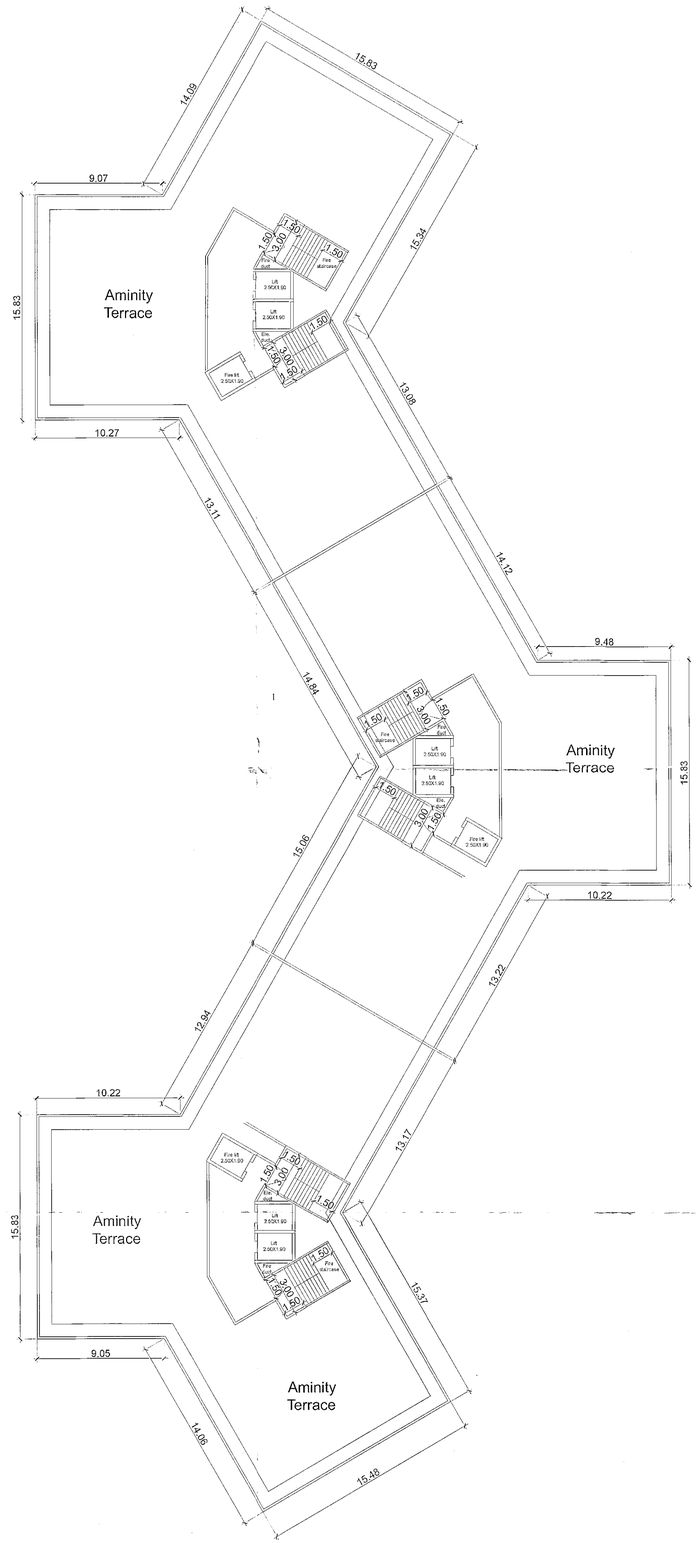

TERRACE FLOOR PLAN
1:100

TERRACE FLOOR PLAN 09/09

STAMP OF APPROVAL

Sanctioned No. B.P. Chinchwad/14/2024
Subject to conditions mentioned in the Office Order No.
even dated 02/02/2024
Pimpri
Date 02/02/2024

Executive Engineer
Building Permission and Unauthorised Building Construction Control Department
Pimpri Chinchwad Municipal Corporation
Pimpri-411 018.

City Engineer
Building Permission Dept.
PCMC, Pimpri, Pune-18

CERTIFICATE OF AREA:
Certificate that the plot under reference was surveyed by me on 29/01/2022 and the dimension of sides etc. plot stated on plans are measured on side and the area so worked out tallies with the area stated in document of ownership/TP Scheme land record Department/City Survey records.

PROPOSED RESIDENTIAL AND COMMERCIAL BUILDING AT
SR.NO. 192 (PART), C.T.S. NO. 3876 CHINCHWAD, PUNE - 411033 Signature

OWNER'S DECLARATION -
I/We undersigned confirm that I/We would abide by plans approved by Authority / Collector.I/We would execute the structure as per approved plans. Also I/We would execute the work under supervision of techincal person so as to ensure the quality and safety at the work site.

Saheel landmakers private limited through its director Sachin Basantlal Garg
Signature

Architect name and signature

Ar.Yash Jain
CA/2019/105086
Signature

NORTH	DRAWING NO.	SCALE	DRAWN BY	CHECKED BY	Registration No. of Architect	Sheet no
N	SD-NOC-141	1:200	DS	AA	CA/2019/105086	09