



WEST SIDE ELEVATION
(SCALE 1:100)

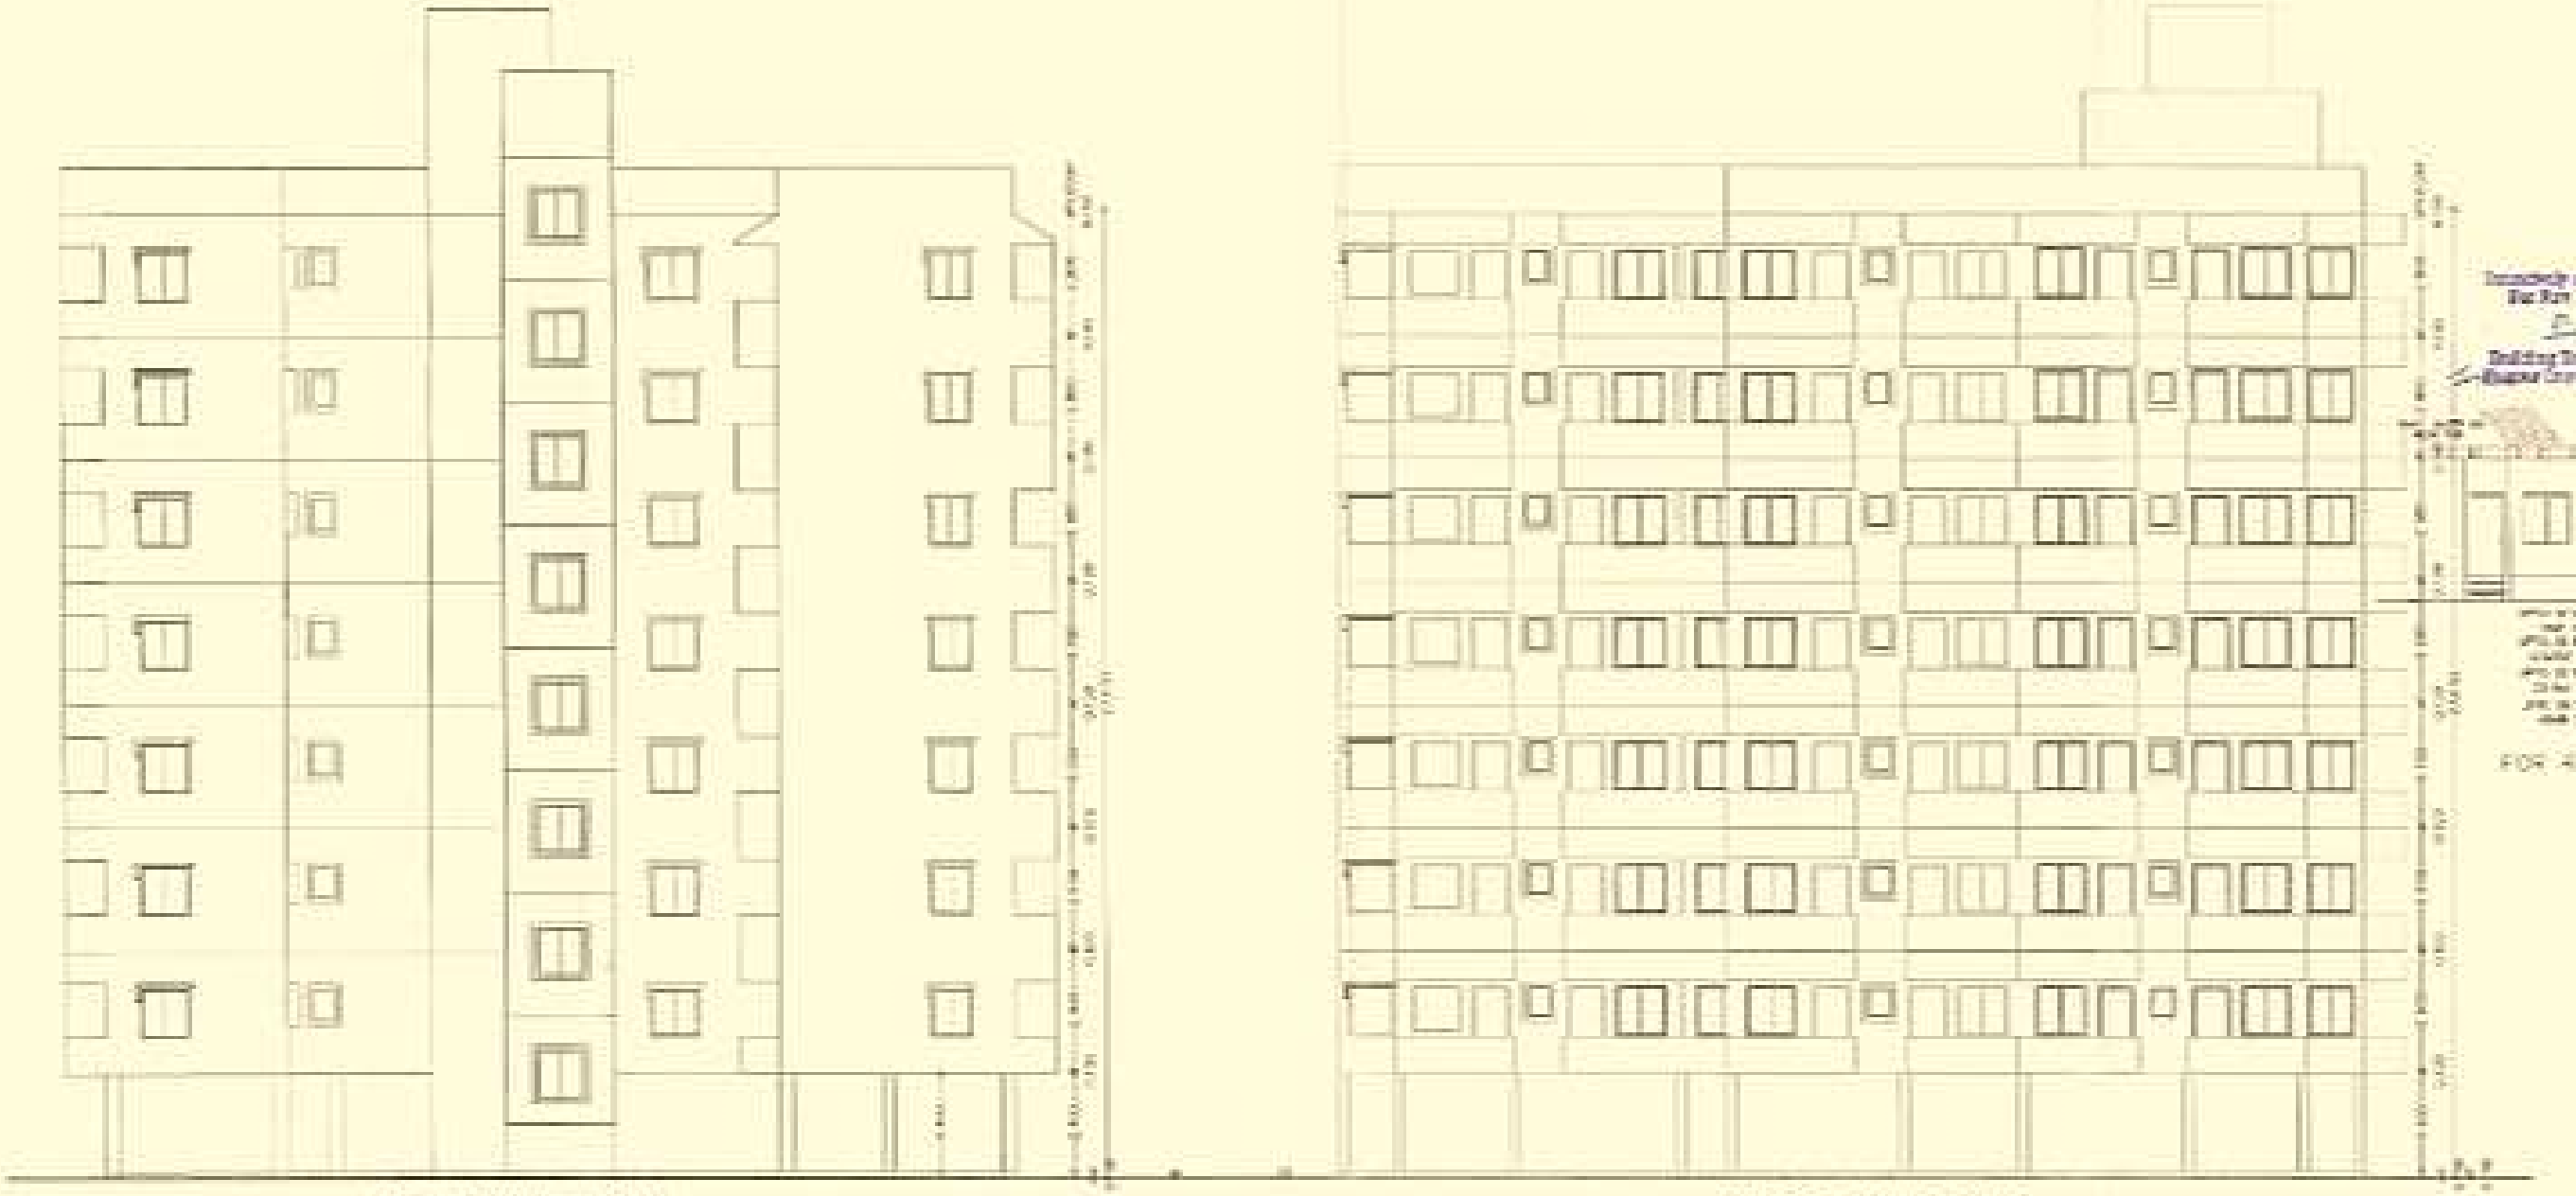

SECTION AA
(SCALE 1:100)

SECTION BB
(SCALE 1:100)

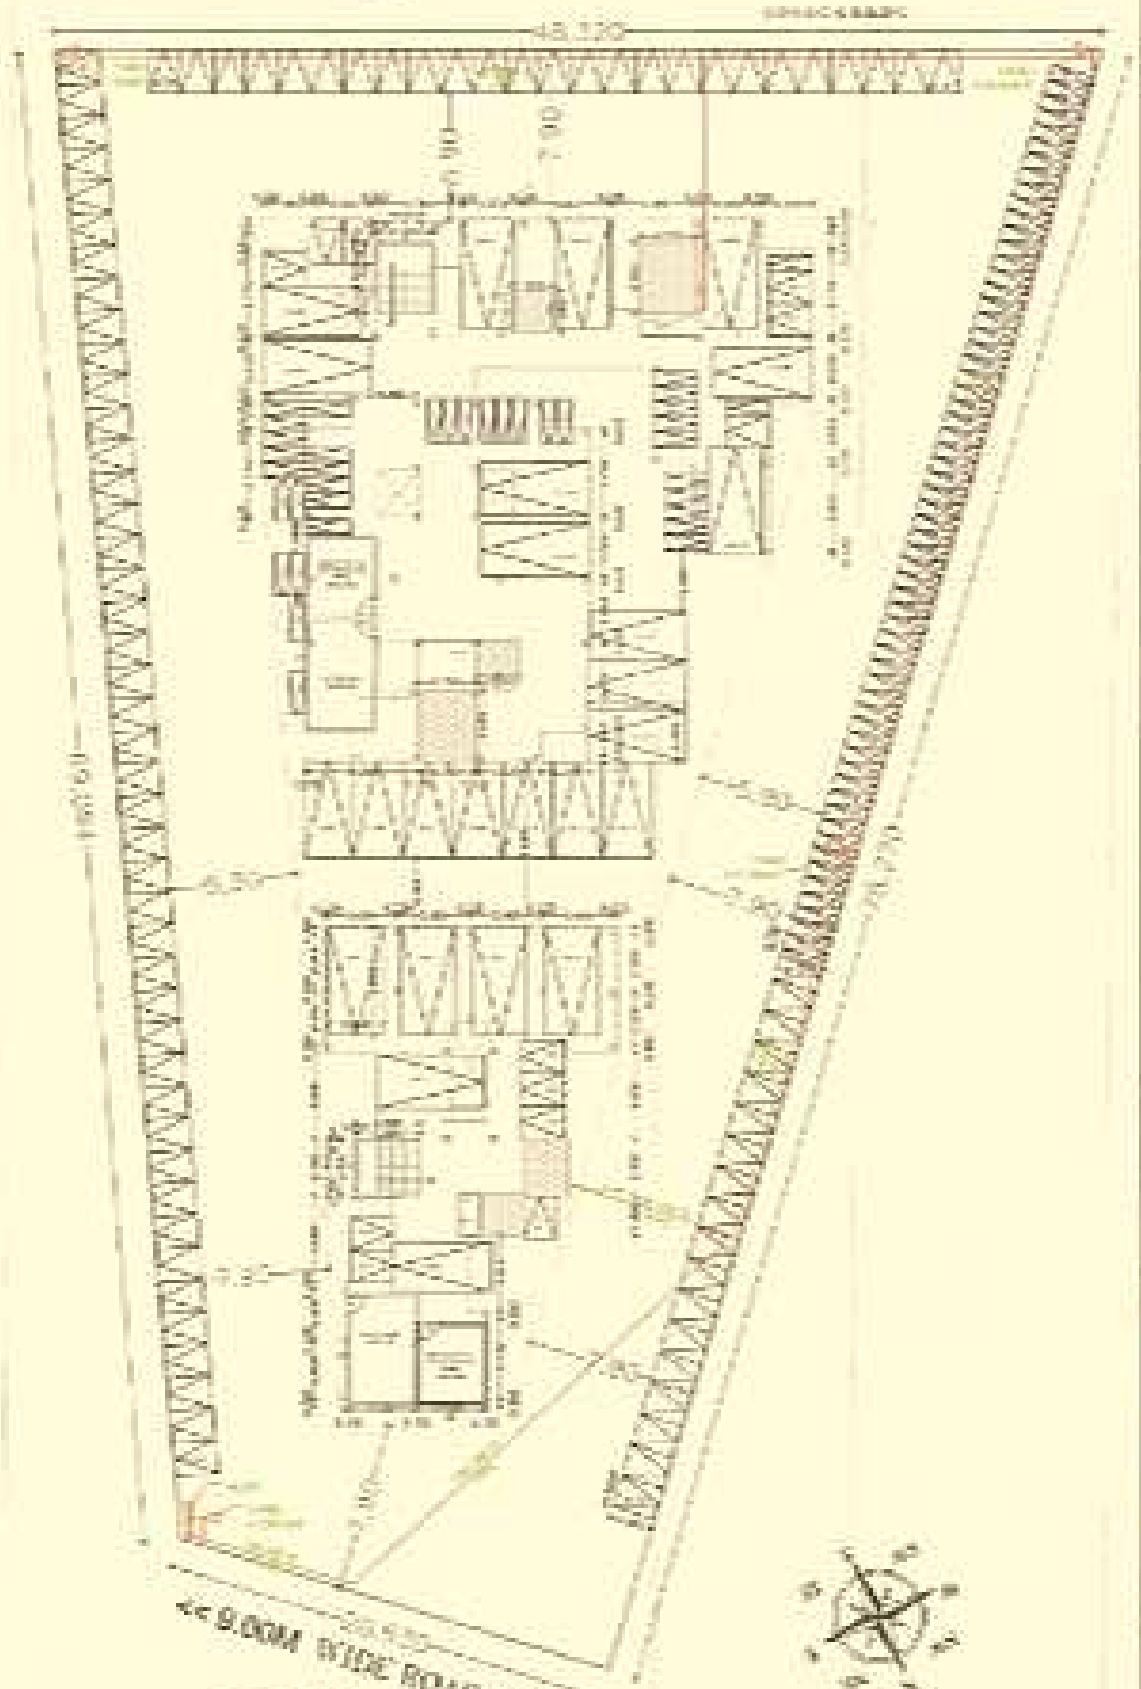

SITE PLAN
(SCALE 1:200)

TOTAL PLOT AREA = [illegible] SQ.M
PERMISSIBLE F.S.I = 2.5
PERMISSIBLE B/UP AREA = [illegible] SQ.M
PROPOSED B/UP AREA = 5927.527 SQ.M
BALANCE B/UP AREA = [illegible] SQ.M
F.S.I CONSUMED = [illegible]

INDEX

PROPOSED BUILDING PLAN FOR "L.I.G & EWS BLOCK" ON U/S 20/1/A OF ULC ACT 1976 UNDER TALEGAON DABHADE SCHEME AT KH.NO.11-12/3, MOUZA WANJRA, SHEET NO 916/9, 916/10, C.S.T NO. 22 THA. DIST. NAGPUR.

BELONGING TO,
MAHARASHTRA HOUSING AND AREA DEVELOPMENT AUTHORITY NAGPUR.

NOTE : -

CAUTION : -

TOTAL B/UP AREA STATEMENT

TENEMENT DENSITY

PARKING AREA STATEMENT

SCHEDULE OF OPENING

LEGEND

PURPOSE OF ISSUE-SUBMISSION DWG

ARCH & PLANNER | EX. ENGINEER

EX. ENGINEER | CHIEF OFFICER

ARCHITECTS SIGN.

REGISTRATION NO.

SINALSHRI architects & consultants

SHEET TITLE
SITE PLAN, ELEVATION SECTION

SHEET NO.
SHEET NO 1/2