



FRONT ELEVATION (BLOCK B)
SCALE-1:100

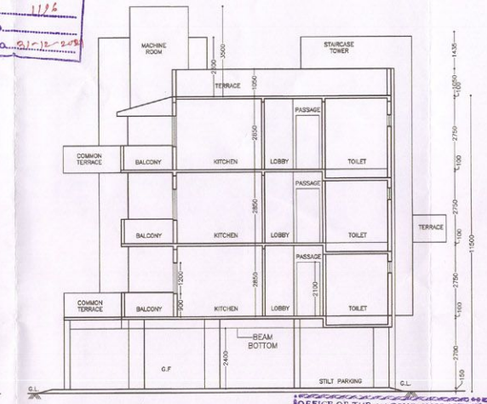


SECTION AA' (BLOCK B)
SCALE-1:100



SECTION BB' (BLOCK B)
SCALE-1:100

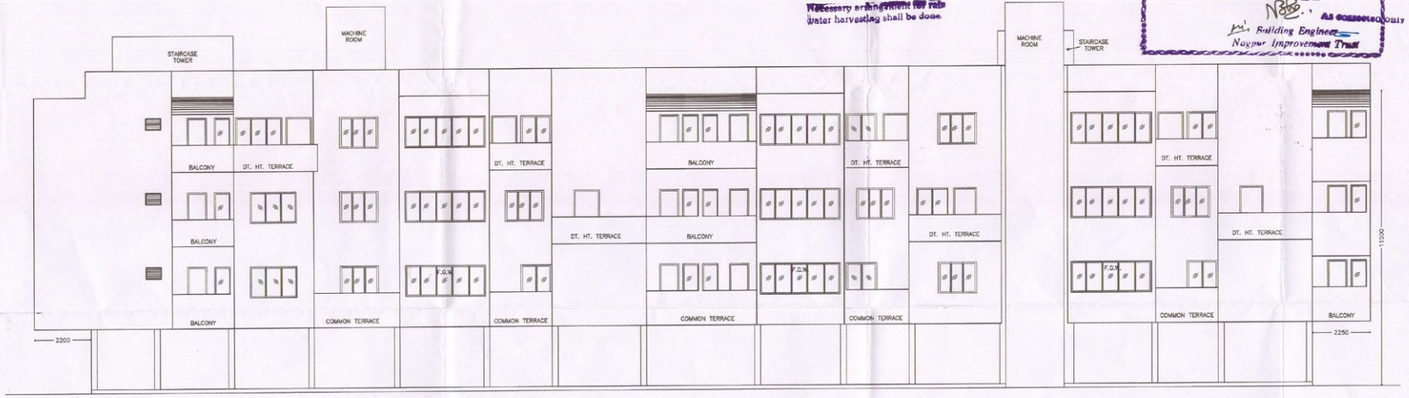

FRONT ELEVATION (BLOCK C)
SCALE-1:100

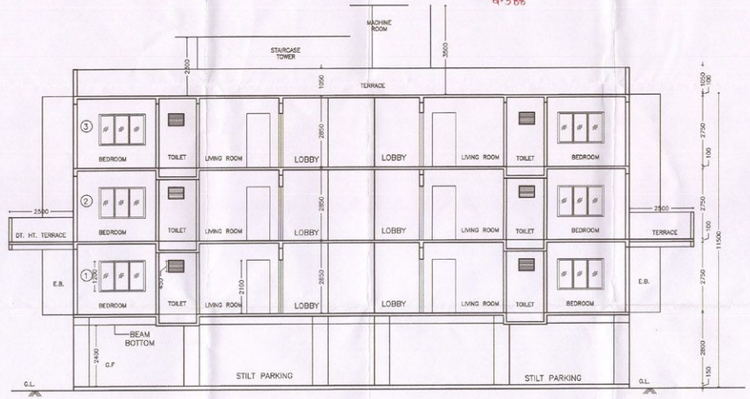

SECTION AA' (BLOCK C)
SCALE-1:100

NIT
L. S. No. 1196
Serial No.
Valid upto 31-12-2014

OFFICE OF THE NAGPUR IMPROVEMENT TRUST
Building Permit No BP-(C)(001)/L-1/MAU-BP/514/21/ND-20140823/7155
Date 02/08/2014
SANCTIONED
As corrected only
Building Engineer
Nagpur Improvement Trust

Necessary arrangement for rain water harvesting shall be done.

Subject to the Condition Laid Down by Fire Brigade Deptt. Nagpur Mpl. Corporation Vide Letter No. 282 dt. 22.6.2014 R-588

SHEET NO.-	10/13

PROPOSED PLAN FOR RESIDENTIAL SCHEME OF MULTI FAMILY TENAMENTS GROUP HOUSING ON LAND IN KHASRA NO:-53/2, 54, 58, 59/3 MOUZA DABHA, MALIKMAKBUJA LAYOUT, TAH. DIST.:- NAGPURUNDER GREEN BELT CONTROL SCHEME BELONGING TO M/S SANDEEP DWELLERS PVT LTD TROUGH ITS DIRECTOR SHRI ANIL KUMAR, SUBHASH KUMAR AGARWALA

BLOCK-B & C
ELEVATION & SECTION

NOTE-SANCTION IS SUBJECT TO 15(FIFIEEN) CONDITIONS MENTIONED IN PLAN SHEET NO.-1/13

Scale	Date
1:100, 1:500	
Drawn By	Checked By
AA	AS

Drawing Title
SUBMISSION DRAWING

Architect's Sign	Owner's Sign
Anand N. Sarda Architect & Interior Designer C.O.A. Reg. No.- CA/99/24554 N. T. L. S. No.- 1196 N. M. C. No.- [illegible]	For Sandeep Dwellers Pvt. Ltd. Director

ARCHITECT
ANAND SARDA
F9,SHREE APPT.
LAXMINAGAR, NAGPUR. PH.-
2240367/9822577125