VP.NO 3338

BLDG NO-2.

(E.W.S. SCHEME)

THIS PLAN SHALL NOT BE CONSIDERED AS PROOF OF OWNERSHIP FOR ANY DISPUTES IN ANY COURT ON LAW.


Approved as amended in.....
Subject to the Conditions mentioned in this office Letter No. VVCMC/TP/CC/ VP/ 3338 / 67 / 2024-25
Dated : 15/07/2024

Sd/-
COMMISSIONER
VASAI-VIRAR CITY MUNICIPAL CORPORATION
Virar (East), Pin No. 401 306, Dist. Palghar.

VASAI VIRAR CITY MUNICIPAL CORPORATION * Town Planning * DIST. PALGHAR

Certified that the above permission is issued by Commissioner VVCMC, Virar.

Deputy Director,
VVCMC, Virar.

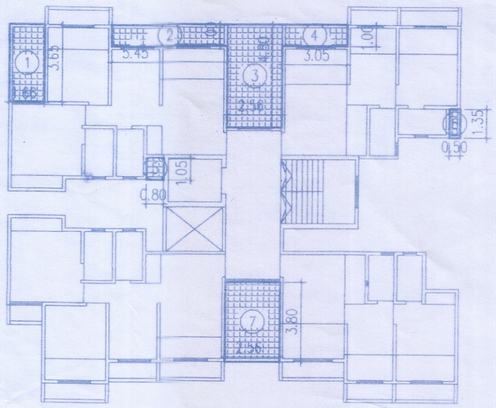


FIRST FLOOR TERRACE AREA DIAGRAM & CALCULATION

1.200 SCALE

TERRACE AREA CALCULATION FIRST FLOOR

1	1.66	X	3.65	X	1 NO	=	6.06 SQ.MT.
2	5.45	X	1.00	X	1 NO	=	5.45 SQ.MT.
3	2.56	X	4.80	X	1 NO	=	12.29 SQ.MT.
4	3.05	X	1.00	X	1 NO	=	3.05 SQ.MT.
5	0.80	X	1.05	X	1 NO	=	0.84 SQ.MT.
6	0.50	X	1.35	X	1 NO	=	0.68 SQ.MT.
7	2.56	X	3.80	X	1 NO	=	9.73 SQ.MT.
					TOTAL TERRACE AREA	=	38.10 SQ.MT.

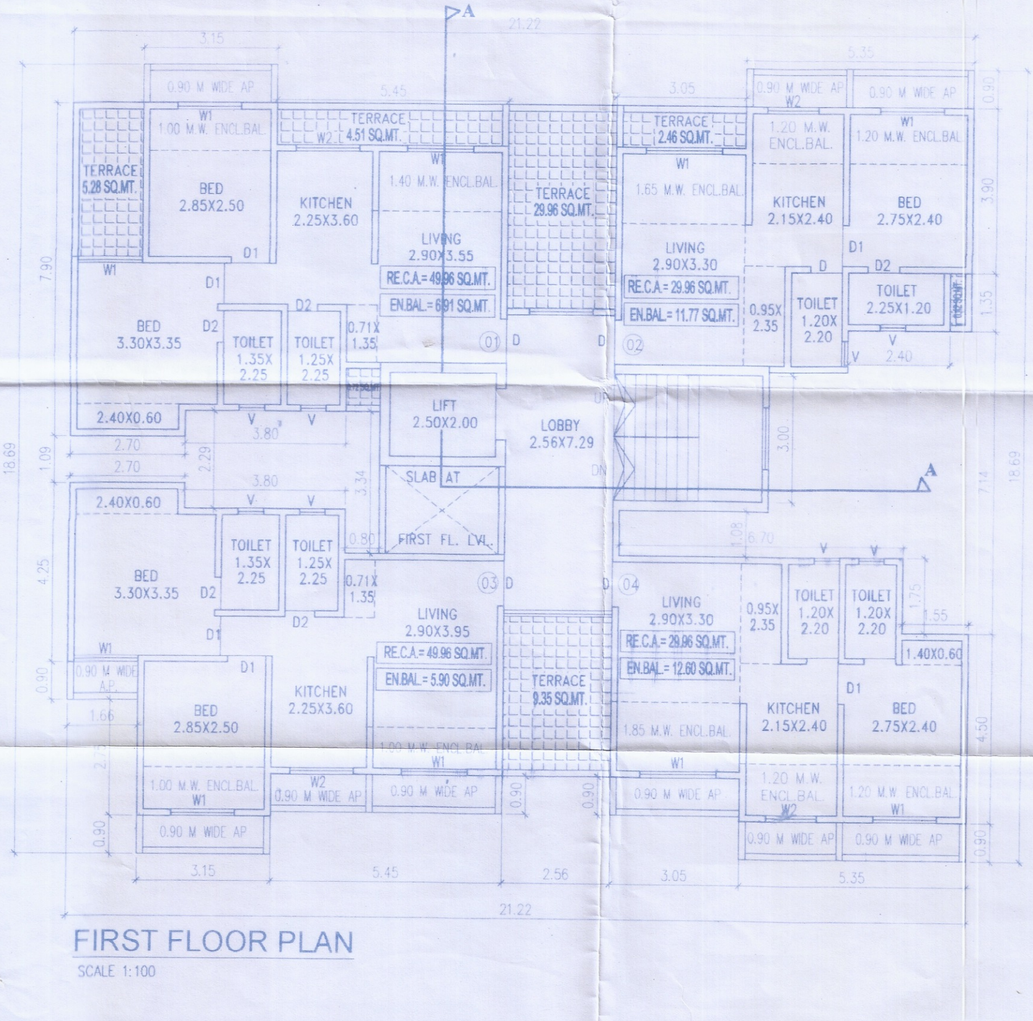

FIRST FLOOR PLAN

SCALE 1:100

FORM II

CONTENTS OF SHEET

FIRST FLOOR PLAN & TERRACE AREA CALCULATION

STAMP OF APPROVAL OF PLANS

DESCRIPTION OF PROPOSAL AND PROPERTY

PROPOSED RESIDENTIAL WITH SHOPLINE BUILDINGS ON LAND BEARING S. NO. 22B, H. NO. 1,2, 3,5,6,7,8,9,10,11,12,13,14,15,16,17,18,19,20,21,22,23,24,25,26,27,28,29,30,31,32,33, PLOT NO. 1,2,3, 4,5,6,7,8,9,10,11,12,13,14,15,16,17,18,19,20,21,22,23,24,26,27, D.P. ROAD, D.P. ROAD, D.P. ROAD, SCHOOL, SCHOOL & GARDEN OF VILL. WALIV, TAL. : VASAI, DIST. : PALGHAR.

NAME OF OWNERS

SHRI. MAHESH K. DHANGAR

SMT. RUPALI K. BHOIR

SMT. KIRTI D. PATIL

DATE	FILE NO.	DRG.NO	SCALE	DRAWN BY	CHK. BY
			AS-SHOWN	RETHEESH	

NORTH LINE

SIGNATURE NAME AND ADDRESS OF ARCHITECT

DIVYESH SHAH
ARCHITECT

MUMBAI OFFICE: 1/13, ZAVERI BLDG, 305/309, RAJA RAMMOHAN ROY ROAD, MUMBAI-400 004.

VASAI OFFICE: 103, LUCKY PALACE, STATION ROAD, VASAI (W), DIST: PALGHAR-401202, TEL. NO. 0250-2350001/2350002.

SHRI.DHANGAR