PRODUCED BY AN AUTODESK EDUCATIONAL PRODUCT

PRODUCED BY AN AUTODESK EDUCATIONAL PRODUCT

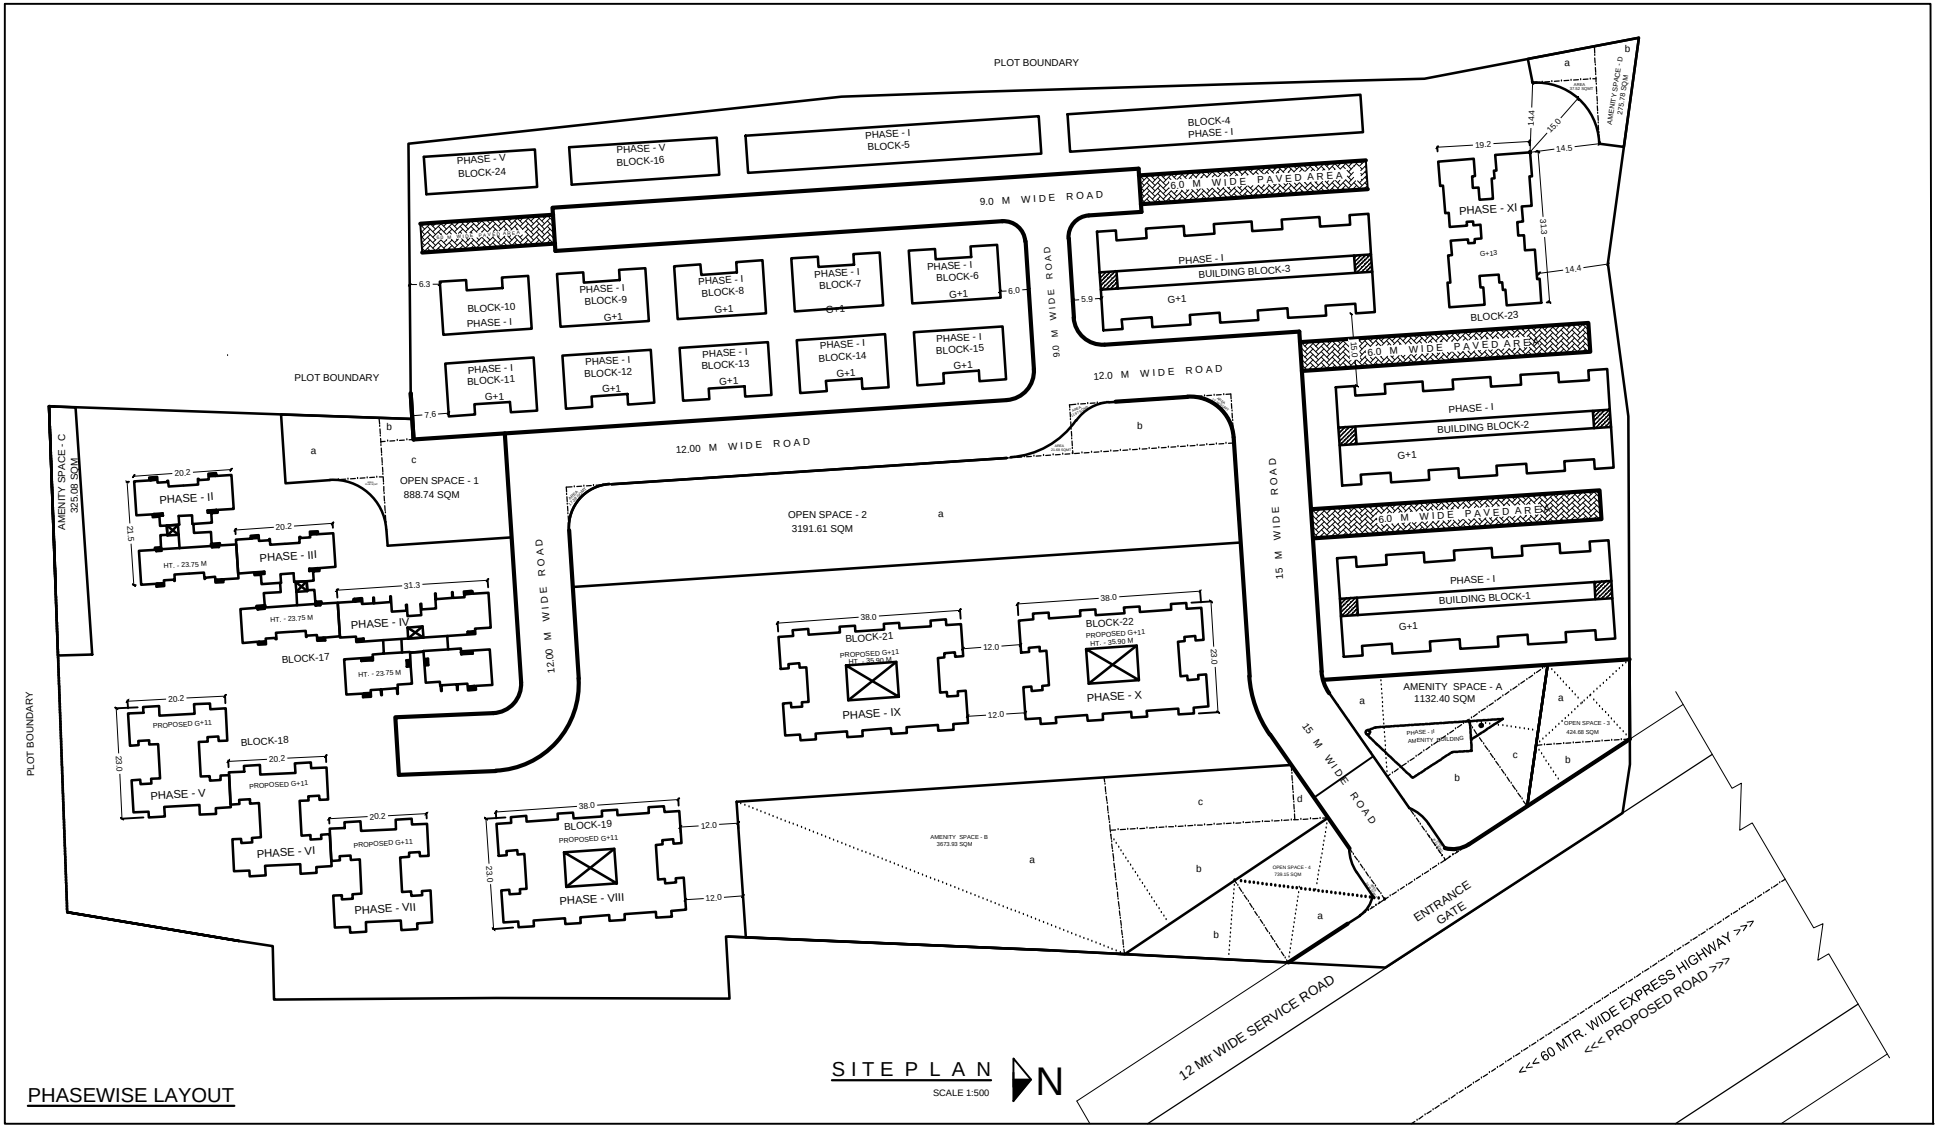

SITE PLAN

SCALE 1:500

N

PHASEWISE LAYOUT

PRODUCED BY AN AUTODESK EDUCATIONAL PRODUCT