SUBMISSION DRAWING | SD / 7B / 5

PLOT NO. 05

BLOCK NO. - 10 - EXISTING

EXISTING PLANS OF HOUSING AT, JAMATHA , NAGPUR.

Approved Tentatively for Fire NOC only

Building Engineer
N.M.R.D.A.

N.M.R.D.A.
L.S. No.
L.S. Valid
Up to

Subject to the Condition laid down by Fire Brigade Dept. Nagpur Mpl. Corporation Vide Letter No. dt.

CFO

OFFICE OF THE CORPORATION OF THE CITY OF NAGPUR.
FIRE SERVICES
No Objection Certificate hereby issued by Fire Services Deptt. for the proposed constructions.
The scope of this approval is restricted to Fire Protection arrangements only.
Please See conditions mentioned
Chief Fire Officer
Fire Services M.N.C. Nagpur

TERRACE FLOOR + 23.650 M LVL.
SEVENTH FLOOR + 20.650 M LVL.
SIXTH FLOOR + 17.650 M LVL.
FIFTH FLOOR + 14.650 M LVL.
FORTH FLOOR + 11.650 M LVL.
THIRD FLOOR + 8.650 M LVL.
SECOND FLOOR + 5.650 M LVL.
FIRST FLOOR + 2.650 M LVL.
G.L. + 0.00 M LVL.

FRONT ELEVATION - BLOCK NO. 10 -
SCALE 1:100

This sanction is subject to condition of N.A. order Dt.
N.A.T.P. order Dt.

SIDE ELEVATION - BLOCK - 10 -
SCALE 1:100

Subject to Compliance of terms and Conditions of Environment clearance Letter dated

OFFICE OF THE
NAGPUR METROPOLITAN REGION DEVELOPMENT AUTHORITY
Building Permit No.
SANCTIONED
Assistant Engineer
Nagpur Metropolitan Region Development Authority

This Sanction is Subject To Conditions Mentioned in Release * Letter Of N.I.T. Dt.

This Sanction is Subject to Conditions Mentioned in Development agreement Dt.

SUBJECT TO THE PROVISIONS OF STRUCTURAL DESIGN SUFFICIENCY CERTIFICATE DATED ..... OF STRUCTURAL DESIGNER AND APPLICANT.

Subject to condition that N.O.C. be obtained from Airport Authority Dt.

WATER TANK
FIRE - ESCAPE STAIRCASE
PARAPET WALL
TERRACE
CORRIDOR
PARKING
R.C.C. COLUMN FOOTING
GROUND FLOOR + 0.000 M LVL.

SECTION A-A
SCALE 1:100

TYPICAL 1ST TO 7TH FLOOR KEY PLAN - BLOCK - 10 - SCALE 1:200

GROUND FLOOR KEY PLAN - BLOCK - 10 - SCALE 1:200

AREA CALCULATION APARTMENTS - TYPICAL (1st - 7th FLOOR) BLOCK - 10					
BLOCKS	LENGTH	WIDTH	NOS	TOTAL	
- A	10.900	27.30	1	322.841	322.841
DEDUCTIONS					
- B1	1.000	2.550	8	-20.400	
- EB	3.570	1.000	8	-28.560	
- B	8.195	1.000	1	-80.170	
- C	8.567	10.300	1	-10.420	
- DUCT	(3.315 PART)	0.300	8	-6.357	
	2.400	1.100	8	-17.000	
- LIFT DUCT	1.100	1.000	8	-11.400	
- FIRE-ESCAPE STAIRCASE	2.515	6.900	1	-17.350	-194.258
TOTAL (ONE FLOOR B/UP AREA)					362.982

BALCONY AREA CALCULATION - 1ST TO 7TH FLOOR				
PERMISSIBLE BALCONY AREA = 15% OF 362.982 = 54.447 SQ.M.				
B1	1.000	2.550	8	20.400
EB	3.570	1.000	8	28.560
TOTAL BALCONY AREA				48.960

GROUND FLOOR AREA CALCULATION					
P1	2.815	4.990	1	14.047	
P2	6.045	2.300	2	26.598	
TOTAL GR. FLOOR B/UP AREA				40.645	SQ.M.

Director Fire Officer
Fire & Emergency Services
N. M. C. Nagpur

STATEMENT OF AREAS

EXISTING BUILT UP AREA CALCULATIONS

GROUND FLOOR	=	40.645 SQ.M.
I TO VII FLOOR 362.982 X 7	=	2540.874 SQ.M.
TOTAL EXISTING B/U AREA	=	2581.519 SQ.M.

SCHEDULE OF VENTILATION

S.N.	TYPE	SIZE	SPECIFICATION
1	D	1.05 X 2.10	T.W. FRAME FLUSH DOOR
2	D1	1.00 X 2.10	C.C. FRAME FLUSH DOOR
3	D2	0.75 X 2.10	C.C. FRAME FLUSH DOOR
4	W	3.57 X 1.20	AL. GLAZED WINDOW
5	W1	1.50 X 1.20	AL. GLAZED WINDOW
6	W2	0.80 X 1.20	AL. GLAZED WINDOW
7	W3	1.80 X 1.20	AL. GLAZED WINDOW
8	V	0.60 X 0.50	AL. GLAZED VENTILATOR

Necessary arrangement for rain water harvesting shall be done.

Subject to the condition that Developer/ Applicant shall construct sewage treatment plant (STP) as per the required norms of Maharashtra Pollution Control Board and shall submit the NOC from MPCB without compliance of same occupation permission shall not be issued.

Subject to terms and condition of Government circular dated 30-01-2016 that Developer have to construct the temporary shade, toilet and arrangement of drinking water for the labours.

Subject to the provisions of structural drawings submitted by applicant.

Index

FIRE DOOR
FIRE PUMP
FIRE SPRINKLER
SMOKE DETECTOR
FIRE CONTROL PANEL
FIRE MANUAL CALL POINT
FIRE HOOTER
FIRE HYDRANT VALVE
HP = HYDRANT PIPE
HR = HOSE REEL
HB = HOSE BOX
FIRE SERVICE INLET
BUTTERFLY VALVE
NON RETURN VALVE
FIRE HYDRANT STAND POST

Fire Consultant :

KAAZ &Associates
9,kamalashree Apartments,
Khare Road, Dhantoli
Nagpur -440012
web: www.kaazfireconsultants.com

REVISION : R1 - 04 / 05 / 17

DRN BY : AKASH | DRG NO.: SI /SD/ 6B / 5

SCALE : 1:100 | CHKD. BY : M.S.

DATE : 25 / 03 / 2014 | All Dimensions in mm

ISSUED FOR: SUBMISSION ✓ | TENDER | STRUCTURAL | CONSTRUCTION

NORTH

ADDRESS: EXISTING & REVISED RESIDENTIAL SCHEME BELONGING TO RADHA MADHAV DEVELOPERS ON PLOT NO. 5 , AT. KH.NO. 249 , 257 /2 , 258 / 2 , 258 /1K , 258 /1G , P.H.NO.- 42 ; MOUZA- JAMATHA , TAL.- NAGPUR. (RURAL)

ARCHITECT'S SIGN | OWNER'S SIGN


RADHA MADHAV DEVELOPERS
PARTNER

PROJECT MANAGEMENT CONSULTANTS & ARCHITECTS
SANCHI CONSULTING ENGINEERS (I) PVT. LTD.
PROJECT MANAGEMENT & TECHNICAL CONSULTANTS , ARCHITECTS & VALUERS
56, SHIVAJI NAGAR, NAGPUR - 440010
PH. & FAX NO. - 2249225, 3294245
e-mail - info@sanchiengineers.com

"Approved Tentatively for Fire NOC only"

Building Engineer
N.M.R.D.A.


N.M.R.D.A.
L.S. No. 11to 8
L.S. Valid
Up to 31-12-2018

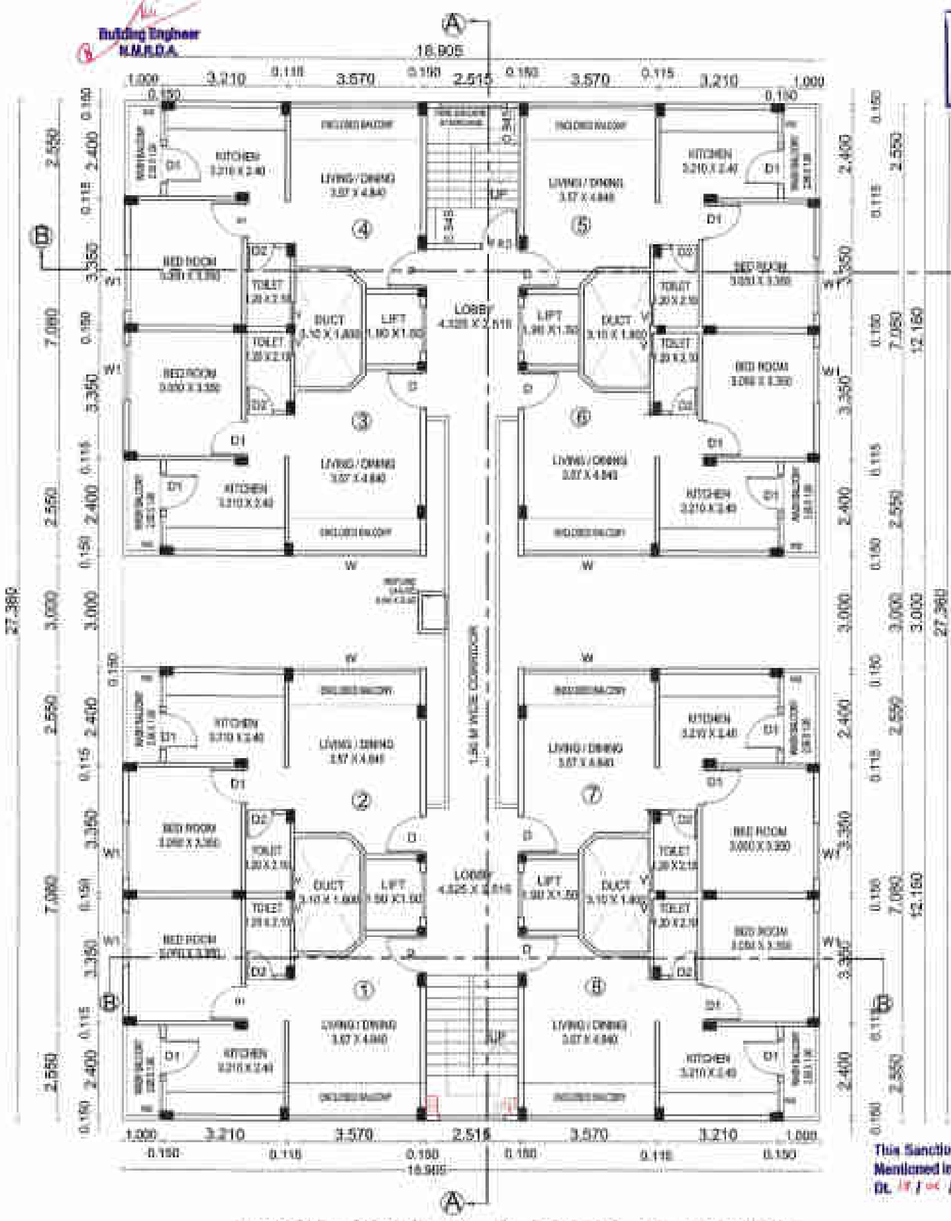

FIRST FLOOR PLAN - BLOCK NO.- 10 -EXISTING

SCALE - 1:100

This Sanction is Subject to Conditions Mentioned in Development agreement Dt. 18/06/2015

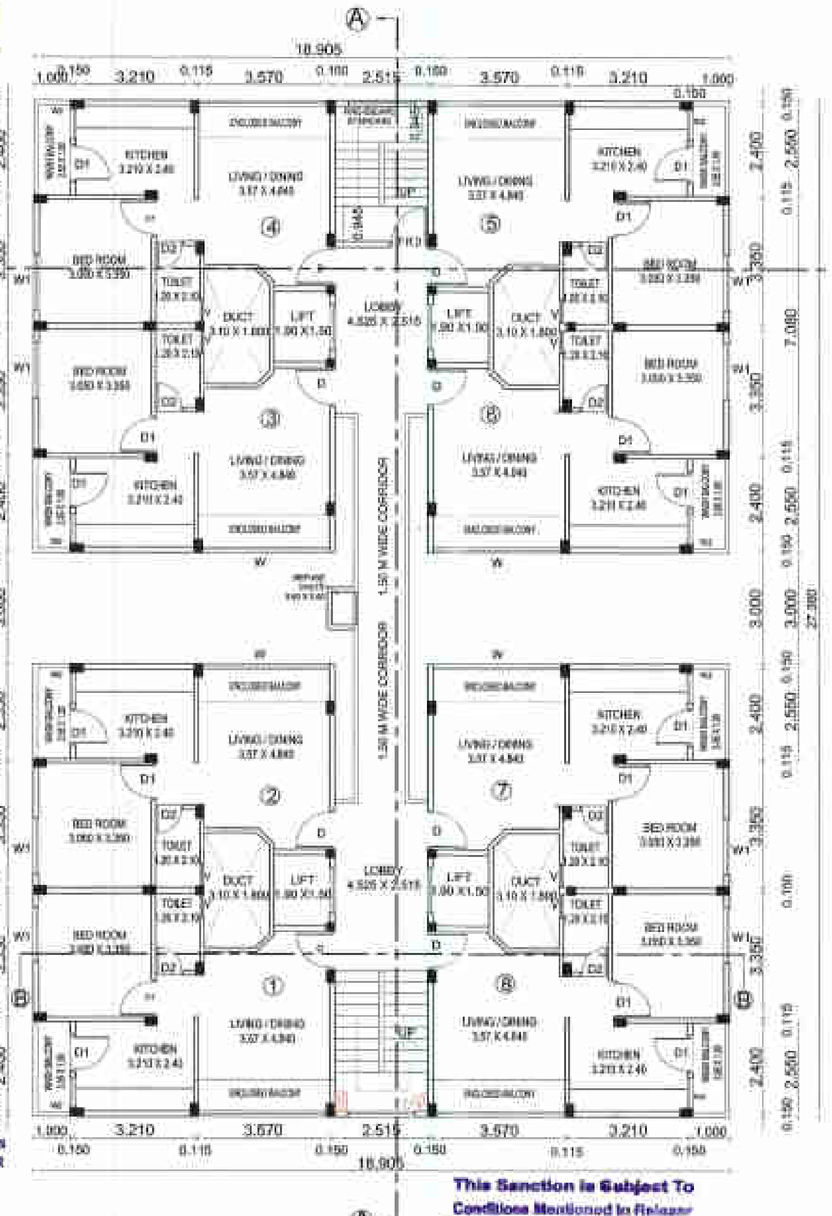


This Sanction is Subject To Conditions Mentioned in Release Letter Of N.I.T. Dt. 17/6/2014

TYPICAL 2ND TO 7TH FLOOR PLAN - BLOCK NO. - 10 - EXISTING

SCALE - 1:100


This sanction is subject to conditions of N.A. order Dt. 14-5-2015
N.A.P.P. order Dt. —

OFFICE OF THE NAGPUR METROPOLITAN REGION DEVELOPMENT AUTHORITY
Building Permit No. MCGM/CR/0166/5888/2016/12.12.16/1426/BP/18-20/12/16
SANCTIONED
Assistant Engineer
Nagpur Metropolitan Region Development Authority

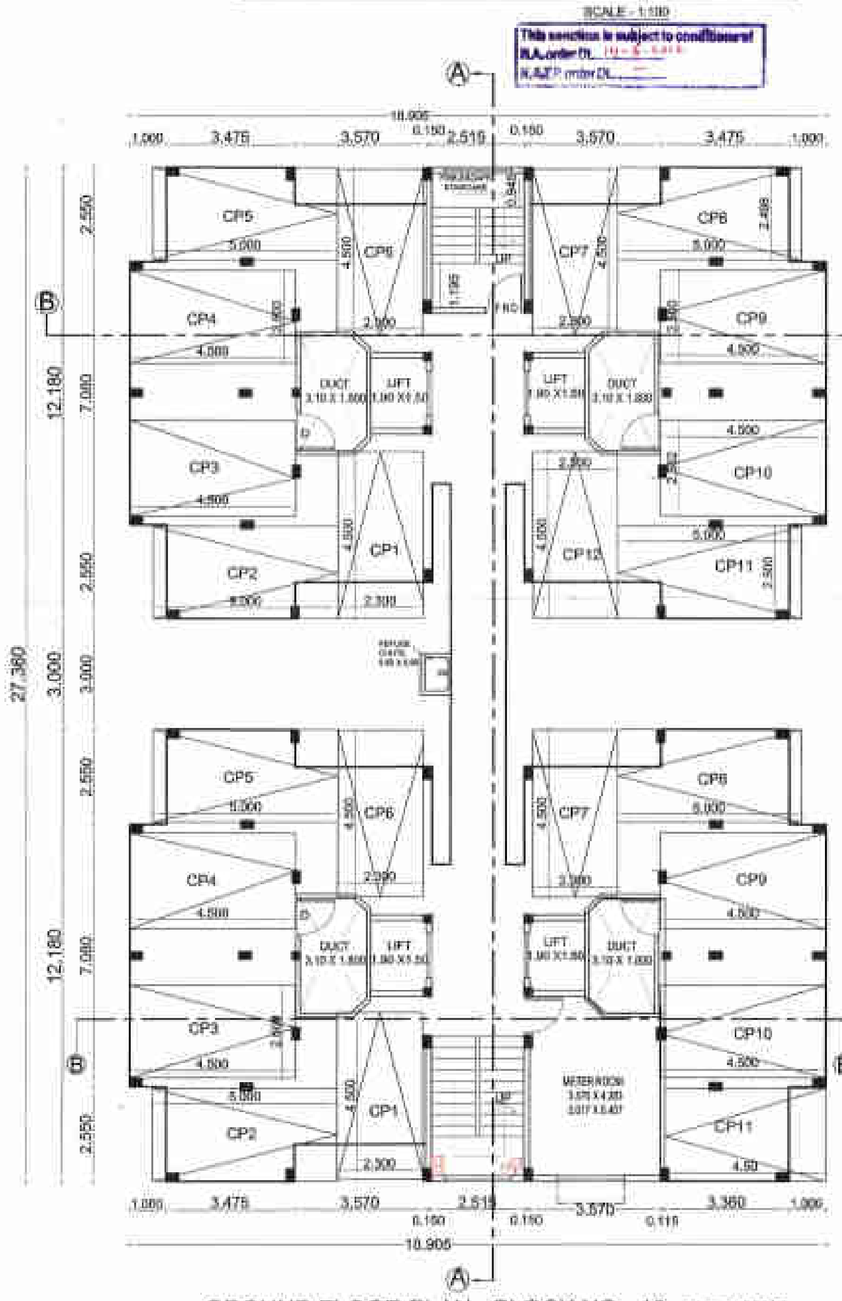

GROUND FLOOR PLAN - BLOCK NO.- 10 - EXISTING

SCALE - 1:100

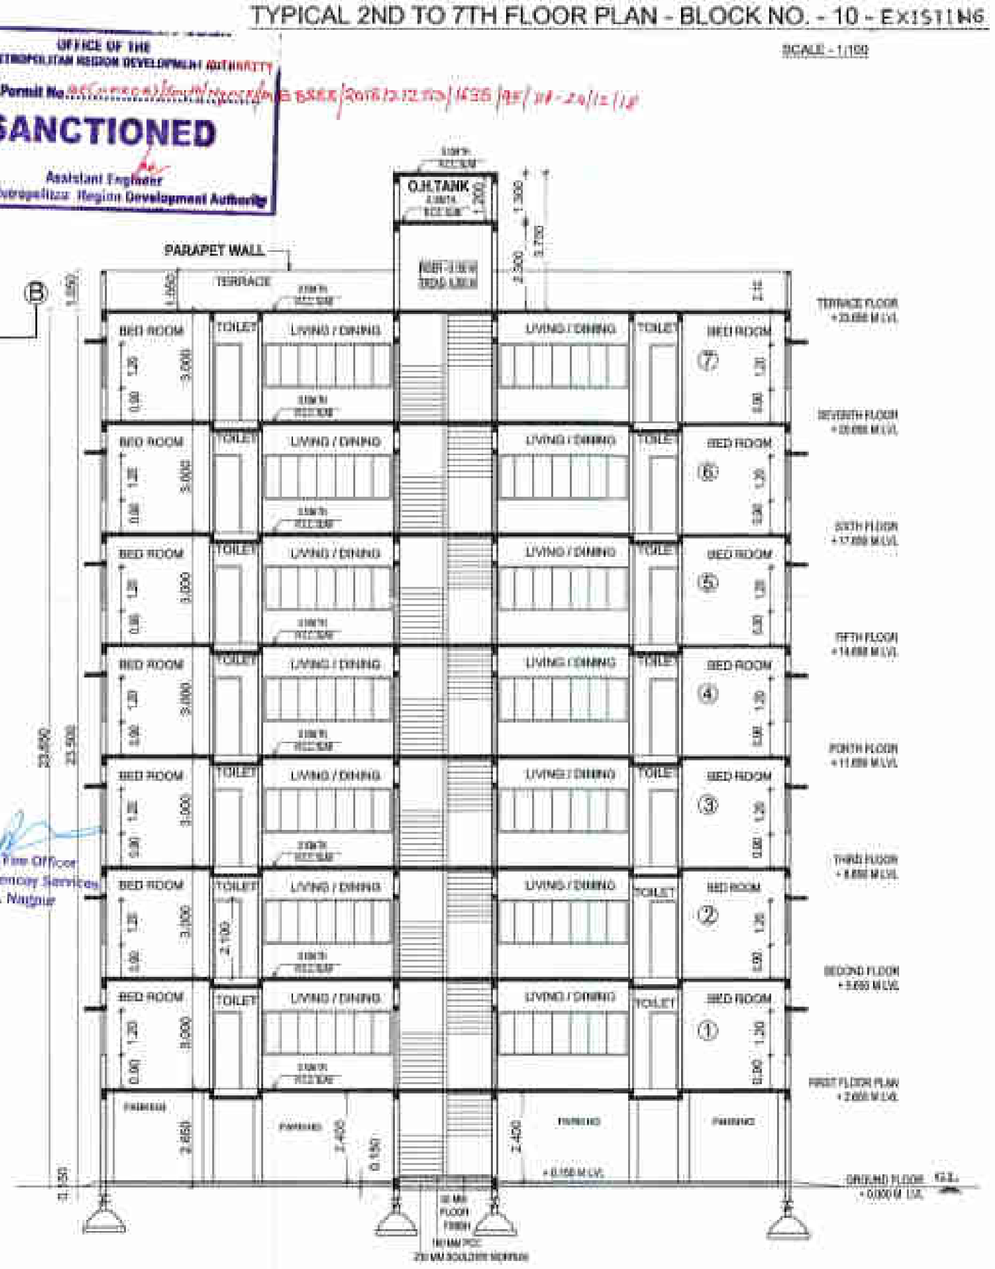

SECTION B-B

SCALE 1:100

Divisional Fire Officer
Fire & Emergency Services
N. M. C. Nagpur

SHEET NO. - 10 / 11

SUBMISSION DRAWING | SD /7A / 5

PLOT NO. 05

BLOCK - 10 - EXISTING

EXISTING PLANS OF HOUSING AT, JAMATHA , NAGPUR.

SCHEDULE OF VENTILATION

S.N.	TYPE	SIZE	SPECIFICATION
1	D	1.05 X 2.10	T.W. FRAME FLUSH DOOR
2	D1	1.00 X 2.10	C.C. FRAME FLUSH DOOR
3	D2	0.75 X 2.10	C.C. FRAME FLUSH DOOR
4	W	3.57 X 1.20	AL. GLAZED WINDOW
5	W1	1.50 X 1.20	AL. GLAZED WINDOW
6	W2	0.80 X 1.20	AL. GLAZED WINDOW
7	W3	1.80 X 1.20	AL. GLAZED WINDOW
8	V	0.60 X 0.50	AL. GLAZED VENTILATOR

OFFICE OF THE CORPORATION OF THE CITY OF NAGPUR
(FIRE SERVICE)
No Objection Certificate hereby issued by Fire Service Deptt. for the proposed construction.
The scope of this approval is restricted to Fire Protection arrangements only.
Please See condition mentioned
Ref. No. G.A. / [illegible] Dt. [illegible]
Chief Fire Officer
Fire Service N.M.C. Nagpur

Subject to the Condition imposed by Fire Brigade Deptt. Nagpur Mpl. Corporation Vide Letter No. FE/3966,3966 Dt. 21-12-2018
CFO
FE/3966,3966 Dt. 21-12-2018
CFO
FE/4666,4666,4667 Dt. 11-12-17
CFO

SUBJECT TO THE PROVISIONS OF STRUCTURAL DESIGN SUFFICIENCY CERTIFICATE DATED 15/12/2018 OF STRUCTURAL DESIGNER AND APPLICANT

Subject to Compliance of terms and Conditions of Environment clearance Letter dated 9-12-2016

Subject to condition that N.O.C. be obtained from Airport Authority Dt. 7-2-2017

Necessary arrangement for rain water harvesting shall be done.

Subject to the provisions of structural drawings submitted by applicant.

Subject to the condition that Developer Applicant shall construct sewage treatment plant (STP) as per the required norms of Maharashtra Pollution Control Board and shall submit the NOC from MPCB without compliance of same occupation permission shall not be issued.

Subject to terms and condition of Government circular dated 30-01-2018 that Developer have to construct the temporary shade, toilet and arrangement of drinking water for the labours.

REVISION : R1 - 04 / 05 / 17

DRN BY : AKASH | DRG NO.: SI /SD/7A / 5

SCALE : 1:100 | CHKD. BY : M.S.

DATE :25 / 03 / 2014 | All Dimensions in mm

ISSUED FOR: SUBMISSION ✓ | TENDER | STRUCTURAL | CONSTRUCTION

NORTH

ADDRESS: EXISTING & REVISED RESIDENTIAL SCHEME BELONGING TO RADHA MADHAV DEVELOPERS ON PLOT NO. 5 , AT KH.NO. 248 , 257 /2 , 258 / 2 , 258 /1K , 258 /1G , P.H.NO.- 42 , MOUZA- JAMATHA , TAL.- NAGPUR. (RURAL)

ARCHITECT'S SIGN | OWNER'S SIGN

Mamta Sanghi
MAMTA SANGHI
Architect, Reg. No. CA/1991/16899
Govt. Reg.Valid upto : Cat I (2018-19)
Approved Valuer, Reg. No. A-10016
56, Shivaji Nagar, Nagpur - 440 010

RADHA MADHAV DEVELOPERS
PARTNER

PROJECT MANAGEMENT CONSULTANTS & ARCHITECTS
SANGHI CONSULTING ENGINEERS (I) PVT. LTD.
PROJECT MANAGEMENT & TECHNICAL CONSULTANTS, ARCHITECTS & VALUERS
56, SHIVAJI NAGAR, NAGPUR - 440010
PH. & FAX NO. - 2248225, 3094245
e-mail - info@sanghiengineers.com

SANGHI / DWG / CURRENT DWG / JAMTHA HOUSING / SUBMISSION DRAWING



FRONT ELEVATION - BLOCK NO. 09 - SCALE 1:100



SIDE ELEVATION - BLOCK - 09 - SCALE 1:100

BALCONY AREA CALCUATION - 1 ST TO 7 TH FLOOR				
PERMISSIBLE BALCONY AREA = 15% OF 1088.947 = 163.342 SQ.M.				
B1	1.000	2.550	24	61.200
EB	3.570	1.000	24	85.680
TOTAL BALCONY AREA				146.880

AREA CALCULATION APARTMENTS - TYPICAL 1st - 7th FLOOR (BLOCK - 9)

BLOCKS	LENGTH	WIDTH	NOS	TOTAL	
A	18.905	27.36	3	1551.722	1551.722
DEDUCTIONS					
- B1	1.000	2.550	24	-61.200	
- EB	3.570	1.000	24	-85.680	
-B	8.155	1.000	6	-147.510	
- C	0.507	10.280	6	-31.272	
- DUCT	(3.1+2.356)/2	0.380	12	-12.440	
	1.420	3.100	12	-52.824	
- LIFT DUCT	1.500	1.800	12	-34.200	
- FIRE-ESCAPE STAIRCASE	2.515	4.990	3	-37.630	-462.775
TOTAL (ONE FLOOR B/UP AREA)					1088.947

GROUND FLOOR AREA CALCULATION

P1	2.815	4.990	3.000	42.141	
P2	6.045	2.200	6.000	79.794	
TOTAL GR. FLOOR B/UP AREA				121.935	SQ.M.

Subject to the condition that Developer Applicant shall construct sewage treatment plant (STP) as per the required norms of Maharashtra Pollution Control Board and shall submit the NOC from MPCB without compliance of same occupation permission shall not be issued.

This Sanction is Subject to Conditions Mentioned in Development agreement Dt.

This Sanction is Subject To-Conditions Mentioned in Release Letter Of N.I.T. Dt.

SUBJECT TO THE PROVISIONS OF STRUCTURAL DESIGN SUFFICIENCY CERTIFICATE DATED

Subject to the provisions of structural drawings submitted by applicant.

Necessary arrangement for rain water harvesting shall be done.

OFFICE OF THE NAGPUR METROPOLITAN REGION DEVELOPMENT AUTHORITY

Building Permit No.

SANCTIONED

Assistant Engineer
Nagpur Metropolitan Region Development Authority

This sanction is subject to conditions of N.A. order Dt.
N.A.T.P. order Dt.

Subject to terms and condition of Government circular dated 30-01-2018 that Developer have to construct the temporary shade, toilet and arrangement of drinking water for the labours.


Index

- FIRE DOOR
- FIRE PUMP
- FIRE SPRINKLER
- SMOKE DETECTOR
- FIRE CONTROL PANEL
- FIRE MANUAL CALL POINT
- FIRE HOOTER
- FIRE HYDRANT VALVE
- HP - = HYDRANT PIPE
- HR - = HOSE REEL
- HB - = HOSE BOX
- FIRE SERVICE INLET
- BUTTERFLY VALVE NON RETURN VALVE
- FIRE HYDRANT STAND POST


Fire Consultant :

KAAZ &Associates


9,kamalashree Apartments, Khare Road, Dhantoli Nagpur -440012
web: www.kaazfireconsultants.com

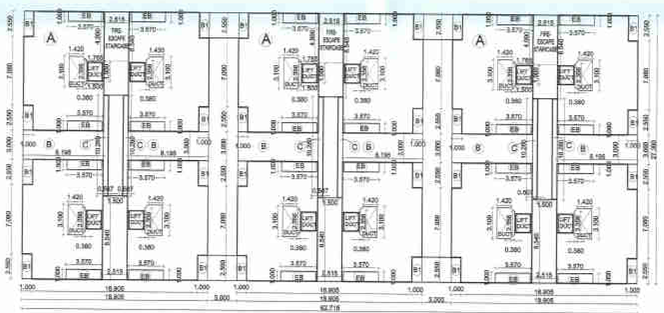

TYPICAL 2ND TO 7TH FLOOR KEY PLAN - BLOCK - 9 - SCALE 1:200

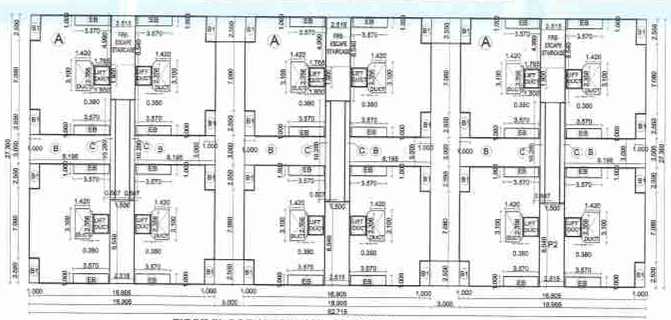

FIRST FLOOR KEY PLAN - BLOCK - 9 - SCALE 1:200

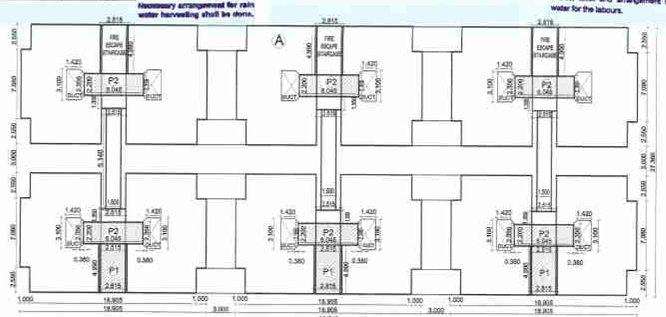

GROUND FLOOR KEY PLAN - BLOCK - 9 - SCALE 1:200

SHEET NO. - 9 / 11

SUBMISSION DRAWING SD / 6C / 5

PLOT NO. - 05

BLOCK - 09 - EXISTING

EXISTING PLANS OF HOUSING AT, JAMATHA , NAGPUR.

STATEMENT OF AREAS

EXISTING BUILT UP AREA CALCULATIONS

GROUND FLOOR	=	121.935 SQ.M.
I TO VII FLOOR 1088.947 X 7	=	7622.629 SQ.M.
TOTAL EXISTING B/U AREA	=	7744.564 SQ.M.

SCHEDULE OF VENTILATION

S.N.	TYPE	SIZE	SPECIFICATION
1.	D	1.05 X 2.10	L.w. FRAME FLUSH DOOR
2.	D1	1.00 X 2.10	C.C. FRAME FLUSH DOOR
3.	D2	0.75 X 2.10	C.C. FRAME FLUSH DOOR
4.	W	3.57 X 1.20	AL. GLAZED WINDOW
5.	W1	1.50 X 1.20	AL. GLAZED WINDOW
6.	W2	0.80 X 1.20	AL. GLAZED WINDOW
7.	W3	1.80 X 1.20	AL. GLAZED WINDOW
8.	V	0.60 X 0.50	AL. GLAZED VENTILATOR

REVISION : R1 - 04 / 05 / 17

DRN BY : AKASH | DRG NO.: SI /SD/ 6C / 5

SCALE : 1:100 , 1:200 | CHKD. BY : M.S.

DATE :25/ 03 / 2014 All Dimensions in mm

ISSUED FOR: SUBMISSION ✓ | TENDER | STRUCTURAL CONSTRUCTION | NORTH

ADDRESS: EXISTING RESIDENTIAL SCHEME BELONGING TO RADHA MADHAV DEVELOPERS ON PLOT NO. 5 , AT KH.NO. 248 , 257 /2 , 258 / 2 , 258 /1K , 258 /1G , P.H.NO.- 42 , MOUZA- JAMATHA ,TAL.- NAGPUR. (RURAL)

ARCHITECT'S SIGN | OWNER'S SIGN

RADHA MADHAV DEVELOPERS
PARTNER


PROJECT MANAGEMENT CONSULTANTS & ARCHITECTS
SANGHI CONSULTING ENGINEERS (I) PVT. LTD.
PROJECT MANAGEMENT & TECHNICAL CONSULTANTS , ARCHITECTS & VALUERS
56, SHIVAJI NAGAR, NAGPUR - 440010
PH. & FAX NO. - 2248225, 3294245
e-mail - info@sanghiengineers.com

"Approved Tentatively for Fire NOC only"

Building Engineer N.M.R.D.A.

N.M.R.D.A.
L.S. No. 114
L.S. Valid
Up to 31.12.2018

62.715

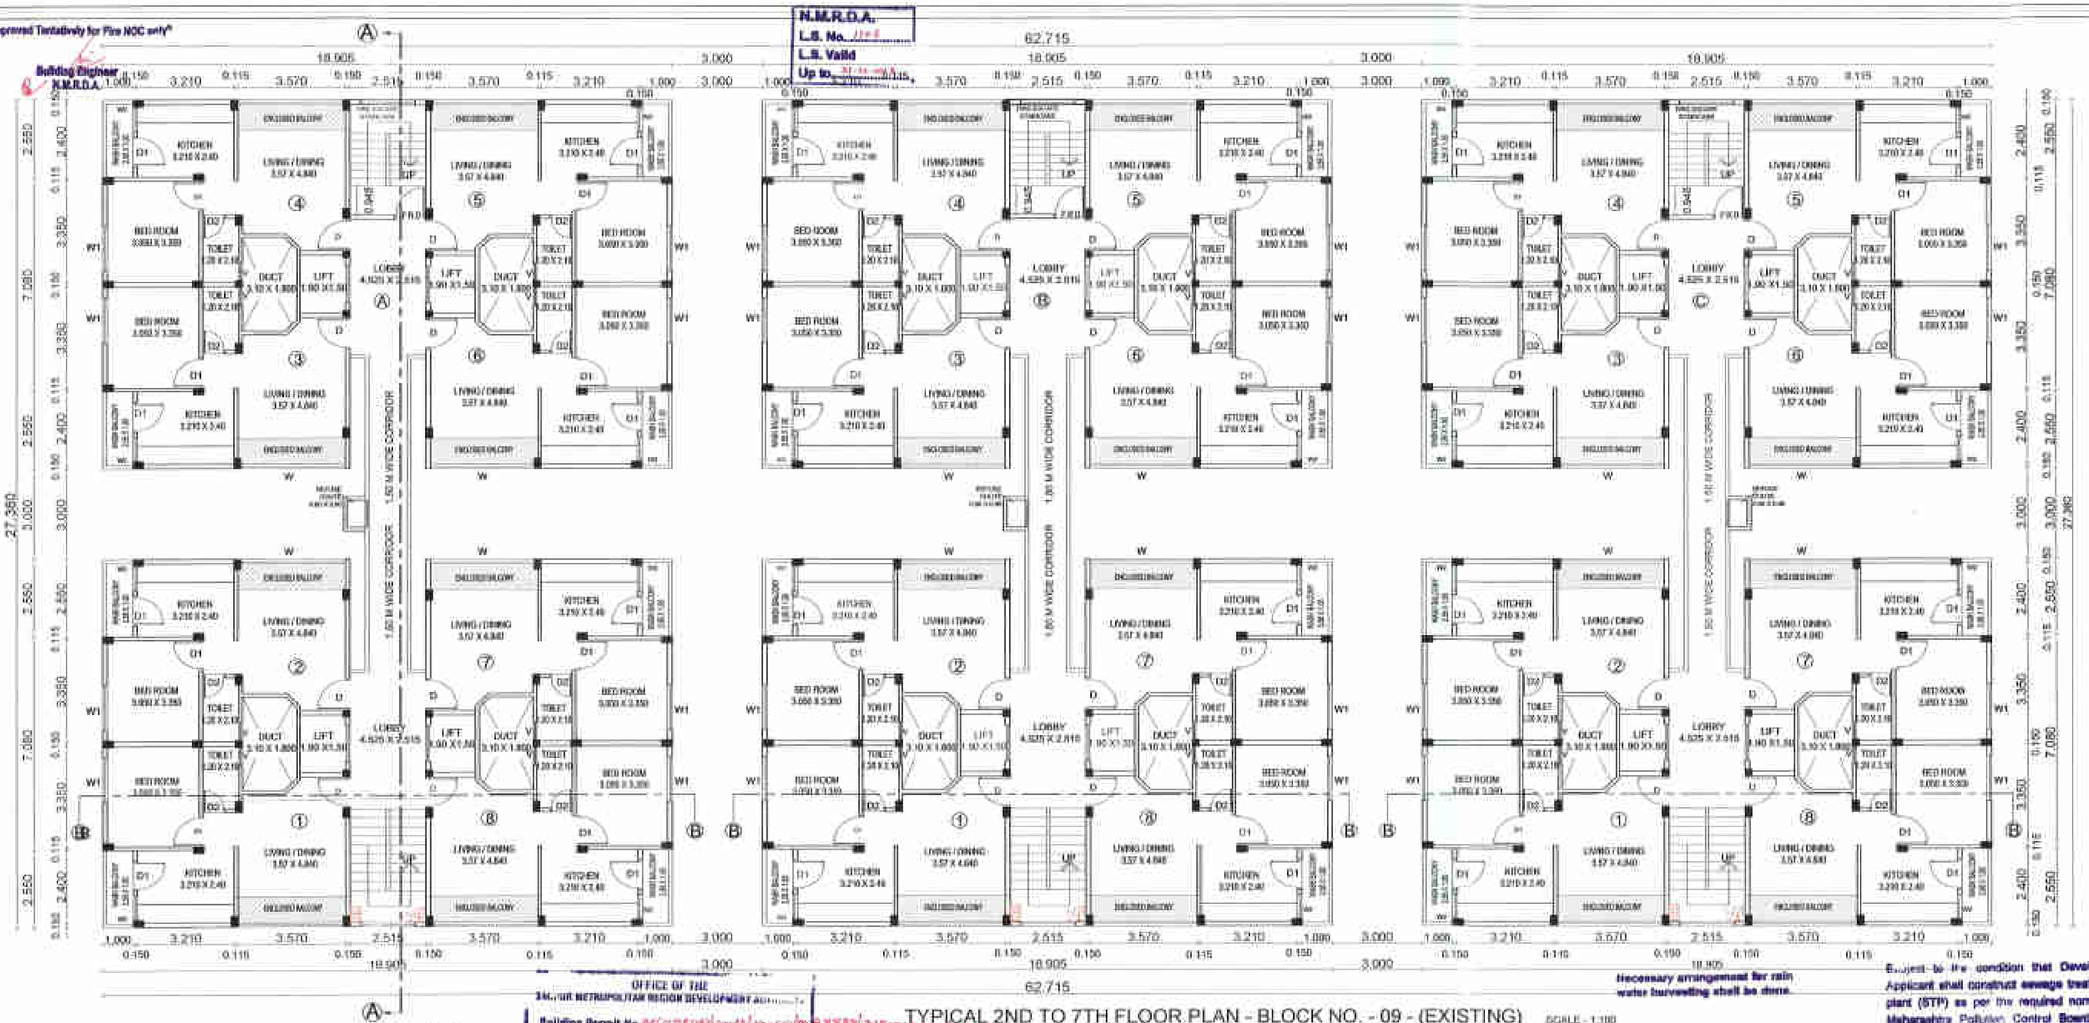

OFFICE OF THE
THE NAGPUR METROPOLITAN REGION DEVELOPMENT AUTHORITY

Building Permit No. MRDA/BP/Layout/1228/2018/1253/1633 Dt. 24-12-2018

SANCTIONED

Assistant Engineer
Nagpur Metropolitan Region Development Authority

"Approved Tentatively for Fire NOC only"

OFFICE OF THE CORPORATION
OF THE CITY OF NAGPUR.
FIRE SERVICES
No Objection Certificate hereby issued by Fire Service Deptt. for the purpose/ transactions.
The scope of this approval is restricted to Fire Protection arrangements only.
Please see condition mentioned in letter No. ..... dt. ..... of N.M.C. Landscape
No. G. A. / ..... dt. .....

Chief Fire Officer
Fire Services N.M.C. Nagpur

Subject to the Condition laid down by Fire Brigade Deptt. Nagpur Mpl. Corporation Vide Letter No. FES/COMBO/3966 dt. 24-12-2018 & FES/COMBO/3966 dt. 24-12-2018 CFO FES/COMBO/3966 dt. 11-12-17 CFO


Subject to terms and condition of Government circular dated 30-01-2016 that Developer have to construct the temporary sheds, toilet and arrangement of drinking water for the labours.

Subject to the condition that Developer Applicant shall construct sewage treatment plant (STP) as per the required norms of Maharashtra Pollution Control Board and shall submit the NOC from MPCB without compliance of same occupation permission shall not be issued.

Necessary arrangement for rain water harvesting shall be done.

TYPICAL 2ND TO 7TH FLOOR PLAN - BLOCK NO. - 09 - (EXISTING)

SCALE - 1:100

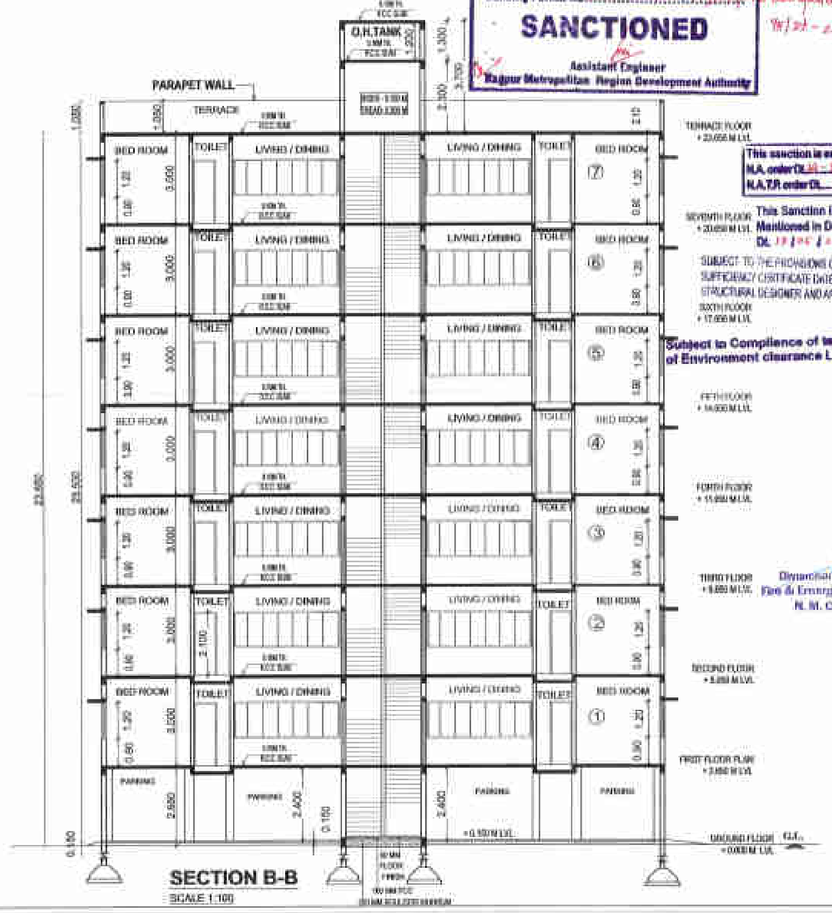

SECTION B-B
SCALE 1:100

This section is subject to conditions of N.A. order Dt. ..... N.A.T.R. order Dt. .....

This Sanction is Subject to Conditions Mentioned in Development agreement Dt. .....

SUBJECT TO THE PROVISIONS OF STRUCTURAL DESIGN SUFFICIENCY CERTIFICATE DATED ..... OF STRUCTURAL DESIGNER AND APPLICANT


Subject to Compliance of terms and Conditions of Environment clearance Letter dated .....

Divisional Fire Officer
Fire & Emergency Services
N. M. C. Nagpur

This Sanction is Subject To Conditions Mentioned in Release Letter Of N.I.T. Dt. ..... /20

Subject to condition that N.O.C. be obtained from Airport Authority Dt. .....

Subject to the provisions of structural drawings submitted by applicant.

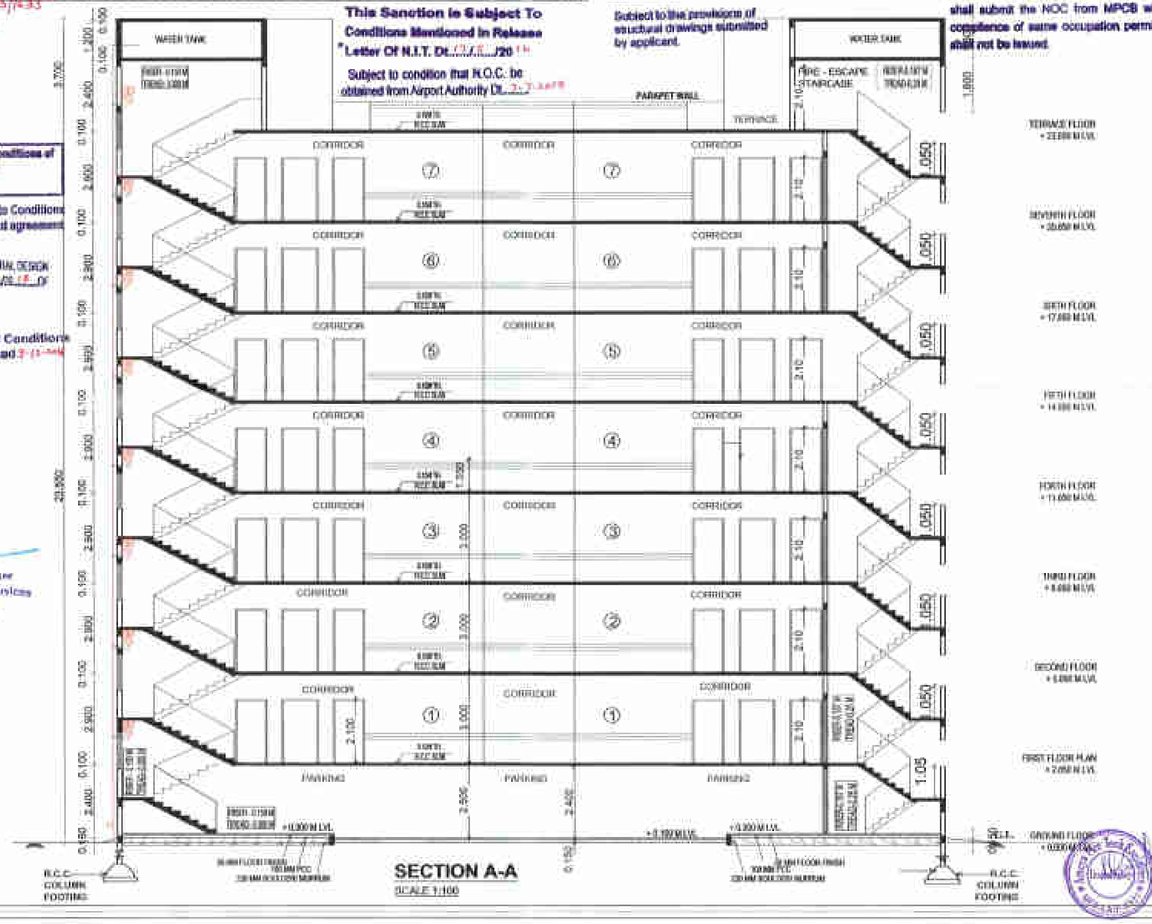

SECTION A-A
SCALE 1:100

SCHEDULE OF VENTILATION			
S.N.	TYPE	SIZE	SPECIFICATION
1	D	1.05 X 2.10	T.W. FRAME FLUSH DOOR
2	D1	1.00 X 2.10	C.C. FRAME FLUSH DOOR
3	D2	0.75 X 2.10	C.C. FRAME FLUSH DOOR
4	W	3.57 X 1.20	AL. GLAZED WINDOW
5	W1	1.50 X 1.20	AL. GLAZED WINDOW
6	W2	0.80 X 1.20	AL. GLAZED WINDOW
7	W3	1.80 X 1.20	AL. GLAZED WINDOW
8	V	0.60 X 0.50	AL. GLAZED VENTILATOR

SHEET NO. - 8 / 11

SUBMISSION DRAWING | SD / 6B / 5

PLOT NO. 05

BLOCK NO. - 9 - EXISTING

EXISTING PLANS OF HOUSING AT, JAMATHA , NAGPUR.

REVISION : R1 - 04 / 05 / 17

DRN BY : AKASH | DRG.NO.: SI /SD/ 6B / 5

SCALE : 1:100 | CHKD. BY : M.S.

DATE : 25/ 03 / 2014 | All Dimensions in mm

ISSUED FOR: SUBMISSION ✓ | TENDER | STRUCTURAL | CONSTRUCTION

NORTH

ADDRESS: EXISTING RESIDENTIAL SCHEME BELONGING TO RADHA MADHAV DEVELOPERS ON PLOT NO. 5 , AT KH.NO. 248 , 257 /2 , 258 / 2, 258 /1K , 258 /1G , P.H.NO.- 42 , MOUZA- JAMATHA , TAL - NAGPUR. (RURAL)

ARCHITECT'S SIGN | OWNER'S SIGN

RADHA MADHAV DEVELOPERS
PARTNER

PROJECT MANAGEMENT CONSULTANTS & ARCHITECTS
SANGHI CONSULTING ENGINEERS (I) PVT. LTD.
PROJECT MANAGEMENT & TECHNICAL CONSULTANTS , ARCHITECTS & VALUERS
56, SHIVAJI NAGAR, NAGPUR - 440010
PH. & FAX NO. - 2249225, 3254745
e-mail - info@sanghiengineers.com

SANGHI / DISK1 /CURRENT DISC / JAMTHA HOUSING / SUBMISSION DRAWING

"Approved Tentatively for Fire NOC only"

Building Engineer N.M.R.D.A.

N.M.R.D.A.
L.S. No.
L.S. Valid
Up to

This Sanction is Subject to Conditions Mentioned in Development agreement Dt.

This Sanction is Subject To Conditions Mentioned in Release Letter Of N.I.T. Dt.

Subject to the provisions of structural drawings submitted by applicant.

Subject to Compliance of terms and Conditions of Environment clearance Letter dated

This sanction is subject to conditions of N.A. order Dt.
N.A.T.P. order Dt.

FIRST FLOOR PLAN - BLOCK NO.- 09 - (EXISTING)

SCALE - 1:100

SUBJECT TO THE PROVISIONS OF STRUCTURAL DESIGN SUFFICIENCY CERTIFICATE DATED ... OF STRUCTURAL DESIGNER AND APPLICANT

Necessary arrangement for rain water harvesting shall be done.

Subject to condition that N.O.C. be obtained from Airport Authority Dt.

OFFICE OF THE NAGPUR METROPOLITAN REGION DEVELOPMENT AU...
Building Permit No.
SANCTIONED
Assistant Engineer
Nagpur Metropolitan Region Development Authority

Divisional Fire Officer
Fire & Emergency Services
N. M. C. Nagpur

GROUND FLOOR PLAN - BLOCK NO.- 09 - (EXISTING)

SCALE - 1:100

SHEET NO. - 7 / 11

SUBMISSION DRAWING | SD /6A / 5

PLOT NO. 05

BLOCK - 9 - EXISTING

EXISTING PLANS OF HOUSING AT, JAMATHA , NAGPUR.

SCHEDULE OF VENTILATION

S.N.	TYPE	SIZE	SPECIFICATION
1	D	1.05 X 2.10	T.W. FRAME FLUSH DOOR
2	D1	1.00 X 2.10	C.C. FRAME FLUSH DOOR
3	D2	0.75 X 2.10	C.C. FRAME FLUSH DOOR
4	W	3.57 X 1.20	AL. GLAZED WINDOW
5	W1	1.50 X 1.20	AL. GLAZED WINDOW
6	W2	0.80 X 1.20	AL. GLAZED WINDOW
7	W3	1.80 X 1.20	AL. GLAZED WINDOW
8	V	0.60 X 0.50	AL. GLAZED VENTILATOR

OFFICE OF THE CORPORATION OF THE CITY OF NAGPUR.
(FIRE SERVICE)
No Objection Certificate (NOC) issued by Fire Service Deptt. for the proposed constructions.
The scope of this approval is Restricted to Fire Protection arrangements only.
Please See guidelines mentioned
Ltr. No. ... dt. ... of N.M.C. Guidelines
No. G. A. / ...
Chief Fire Officer
Fire Service N.M.C. Nagpur

Subject to the Condition laid down by Fire Brigade Deptt. Nagpur Mpl. Corporation Vide Letter No. ... dt. 21-12-2018 &
FEE/3965,3966 dt. 21-12-2018
FEE/2645, 2646, 2647 dt. 11-12-17

Subject to the condition that Developer Applicant shall construct sewage treatment plant (STP) as per the required norms of Maharashtra Pollution Control Board and shall submit the NOC from MPCB without compliance of same occupation permission shall not be issued.

Subject to terms and condition of Government circular dated 30-01-2016 that Developer have to construct the temporary shade, toilet and arrangement of drinking water for the labours.

REVISION : R1 - 04 / 05 / 17

DRN BY : AKASH	DRG NO.: SI /SD/6A / 5
SCALE : 1:100	CHKD. BY : M.S.
DATE : 25/ 03 / 2014	All Dimensions in mm

ISSUED FOR: SUBMISSION ✓ | TENDER | STRUCTURAL | CONSTRUCTION

NORTH

ADDRESS: EXISTING RESIDENTIAL EWS / LIG SCHEME BELONGING TO RADHA MADHAV DEVELOPERS ON PLOT NO. 5 , AT KH.NO. 240 , 257 /2 , 258 / 2 , 258 /1K , 258 /1G , P.H.NO.- 42 , MOUZA- JAMATHA , TAL.- NAGPUR (RURAL)

ARCHITECT'S SIGN | OWNER'S SIGN

RADHA MADHAV DEVELOPERS
PARTNER

PROJECT MANAGEMENT CONSULTANTS & ARCHITECTS
SANGHI CONSULTING ENGINEERS (I) PVT. LTD.
PROJECT MANAGEMENT & TECHNICAL CONSULTANTS, ARCHITECTS & VALUERS
56, SHIVAJI NAGAR, NAGPUR - 440010
PH. & FAX NO. - 2249225, 3294245
e-mail - info@sanghiengineers.com

SANGHI / 05061 (CURRENT DISC) / JAMTHA HOUSING / SUBMISSION DRAWING