
"Approved Tentatively for Fire NOC only"
Building Engineer
N.M.R.D.A.

TRACKING/CASE NO. 20161209120

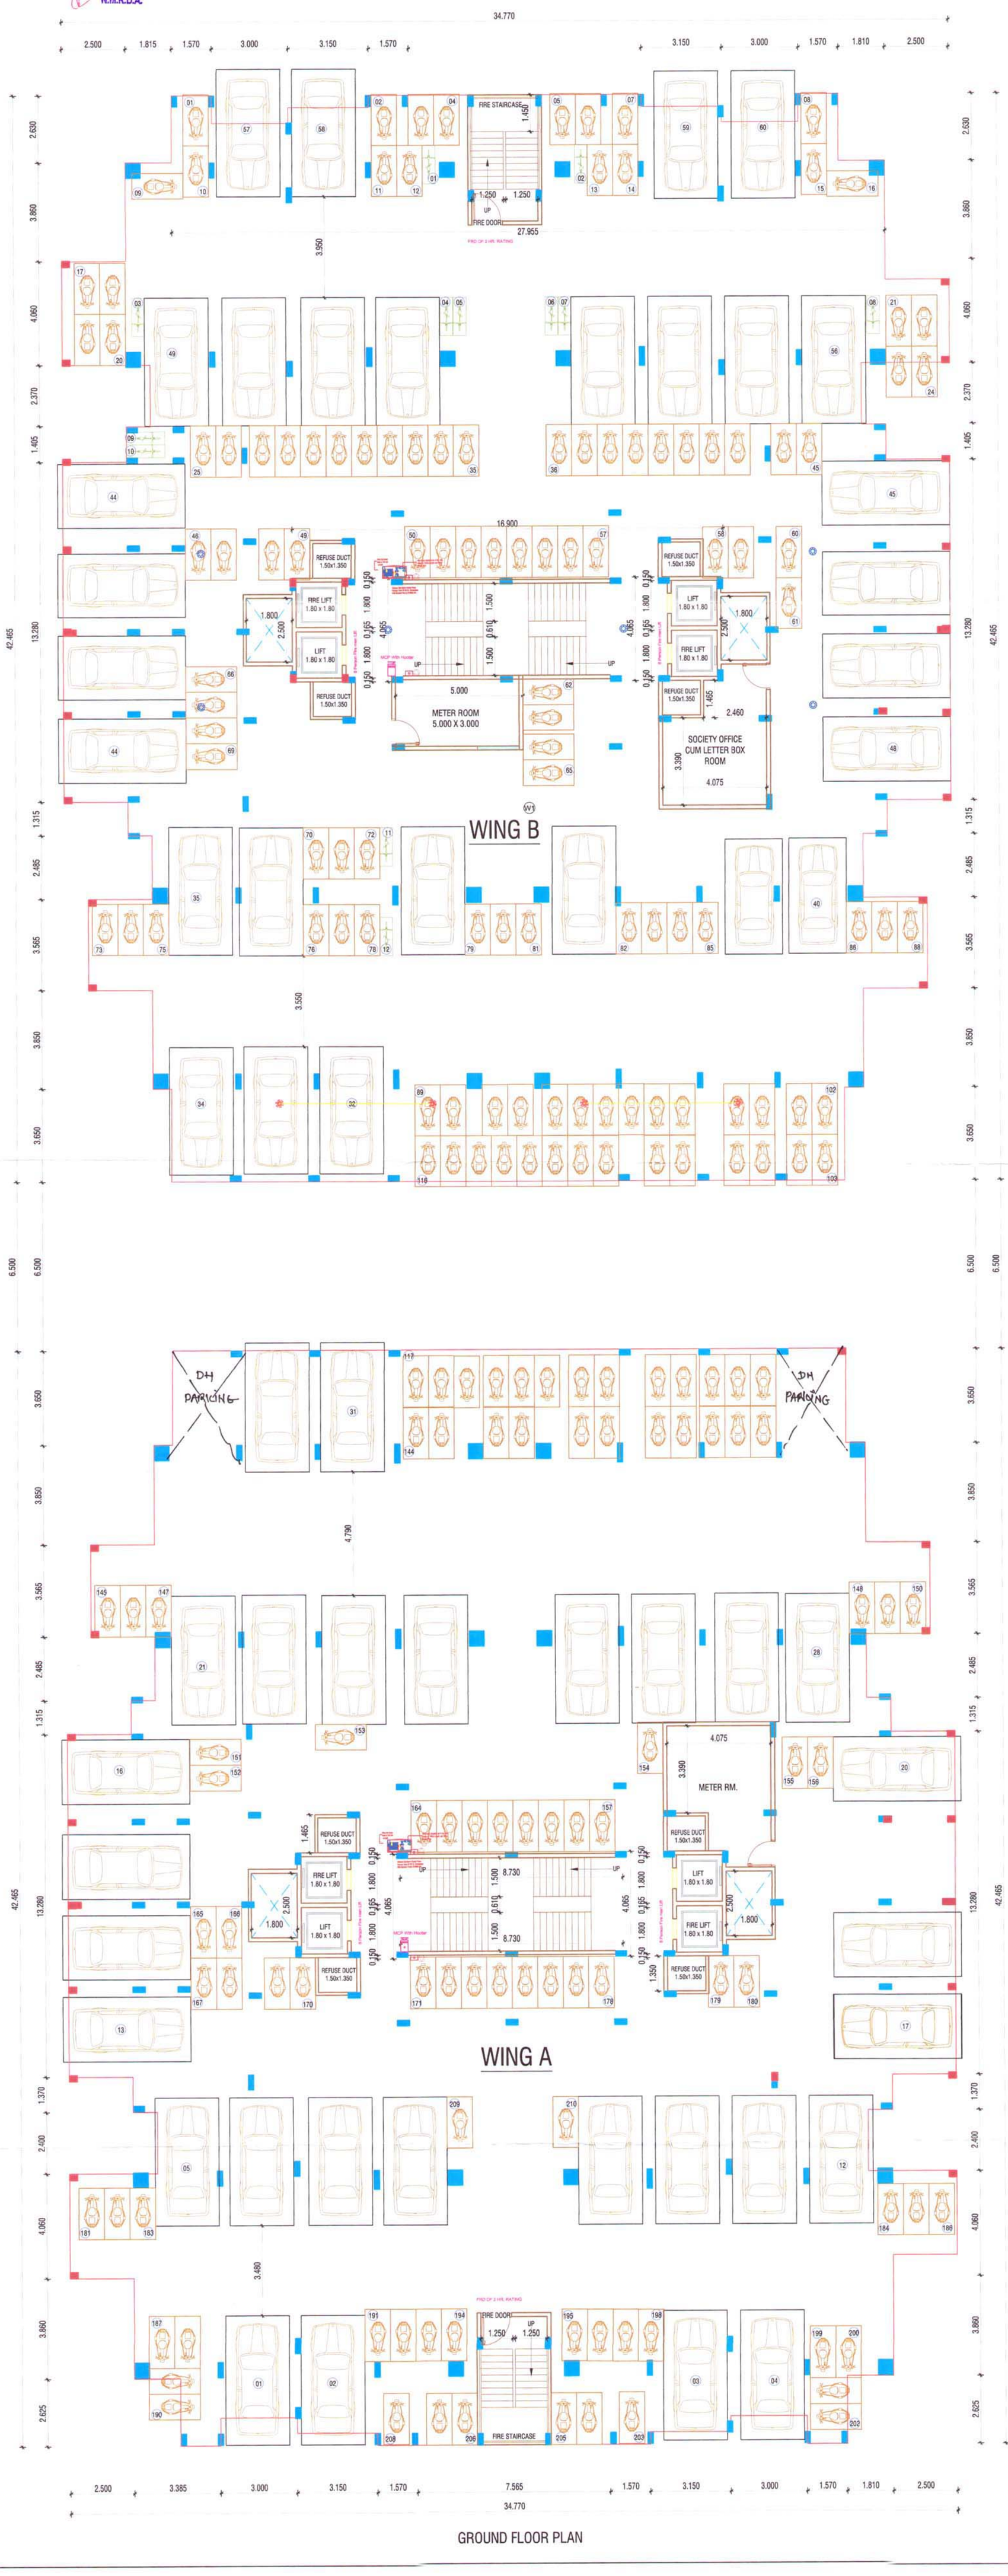

SUBMISSION DWG

PROPOSED CONSTRUCTION OF MULTI FAMILY RESIDENTIAL TENAMENT ON PLOT NO 7,KH. NO.: 17, MOUZA - GHOTAD PANJRI, TH., DIST.NAGPUR. (RURAL)

BELONGING TO:-

M/S DHL INFRABULLS THROUGH PARTNER

(1) NISHIT ARUN JAISWAL

(2) SANTOSH KUMAR SINGH

(3) SANJEEV JAISWAL

(4) RISHIT ARUN JAISWAL

BUILDING NO. - 01 (WING - A & B)

SHEET TITLE

GROUND FLOOR PLAN

AREA STATEMENT

PARKING SCHEDULE			
PARKING	CAR	SCO.	CYL.
PARKING REQUIRED FOR 3 TENAMENTS HAVING BUILT UP AREA BETWEEN 50 TO 100 SQ.M. IS	1	3	3
THEREFORE PARKING PROVIDED FOR 120 TENAMENTS	40	120	120
ADD 50% METRO POLITAN AREA	20	60	60
TOTAL PARKING REQUIRED	60	180	180
STILT PARKING PROVIDED	60 x2.5 x 5.0	210x1.0x2.0	210x0.5x1.4

OPENING SCHEDULE :-

TYPE	SIZE	SPECIFICATION
D3	1.000 X 2.100	----- -,, -----,, -----
D1	0.900 X 2.100	----- -,, -----,, -----
D3	0.750 X 2.100	-----,, -----,, ------
W1	1.500 X 1.200	M.S. FULLY GLAZED WINDOW
W2	1.200 X 1.200	---------,, -----,, ---------
W3	1.200 X 0.900	---------,, -----,, ---------
W4	0.900 X 0.900	---------,, -----,, ---------
V	0.600 X 0.750	VENTILATOR

- ABC FIRE EXTINGUISERS
- FIRE PUMP
- FIRE SPRINKLER
- SMOKE DETECTOR
- FIRE CONTROL PANEL
- FIRE MANUAL CALL POINT
- FIRE HOOTER
- FIRE HYDRANT VALVE
- HP = HYDRANT PIPE
- HR = HOSE REEL
- HB = HOSE BOX
- FIRE SERVICE INLET
- BUTTERFLY VALVE
- NON RETURN VALVE
- FIRE HYDRANT STAND POST

M/S. FIRE SOLUTIONS MFS-LMF-0294 NAGPUR

INDEX :-
- PLOT BOUNDARY IS SHOWN IN
- PROPOSED CONSTRUCTION IS SHOWN IN
- EXISTING CONSTRUCTION TO BE DEMOLISHED

SCALE	1:100
DATE	21/05/2017
DEALT BY	Meena

Architect Signature

SKA CONSORTIUM CA/76/4376 CA/T/-4306 CA/98/33483 ARCHITECT

Owner Signature

ARCHITECTS :

SKA CONSORTIUM
01, R.P.T.S. - ROAD, LAXMI NAGAR,
NAGPUR - 440 014, M.S.
Telefax: +91-712-224-5333, 222-1082.

SHEET NO. 1-A/12