
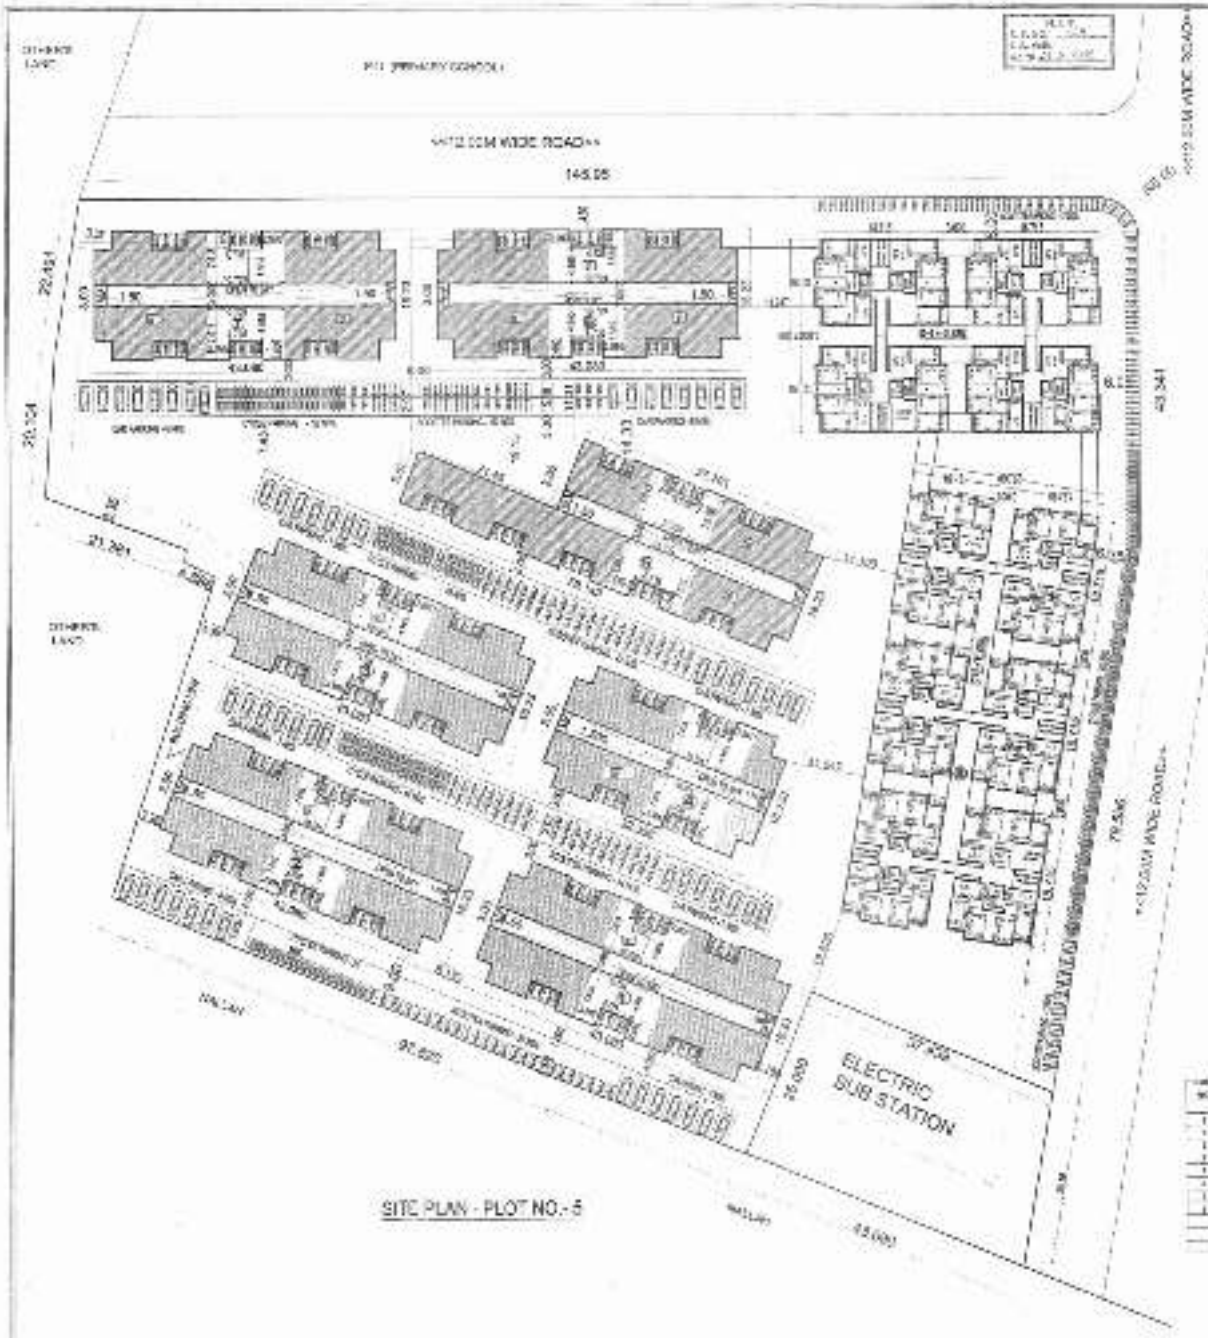


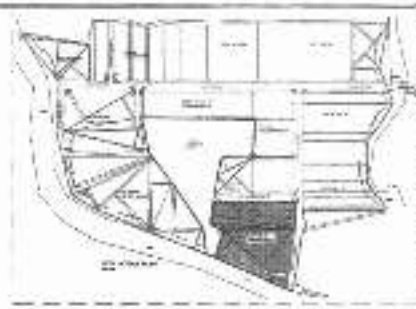

SUBMISSION DRAWING (SD / 01 / 05)

PLOT NO. - 05

SITE PLAN

EWS / LIG HOUSING

STATEMENT OF AREAS

1	TOTAL PLOT AREA (PLOT NO.- 5)		-	17372.930 SQ.M.
1	PROPOSED BUILT UP AREA CALCULATIONS			
A	BLOCKS - GROUND FLOOR			
SR. NO.	BLOCK TYPE	FSI	AREA	TOTAL AREA
1	BLOCK - 1,2,3,6,7	1.0	2547.78	= 2279.390 SQ.M.
2	BLOCK - 4	1.0	415.472	= 415.472 SQ.M.
3	BLOCK - 5	1.0	834.024	= 834.024 SQ.M.
4	BLOCK - 8	1.0	3809.333	= 3809.333 SQ.M.
TOTAL PROPOSED BUA AREA				- 9644.219 SQ.M.

PERMISSIBLE FSI = 1.00 = 17372.058 SQ.M.

PROPOSED FSI = 9644.219 : 0.555

PARKING AREA CALCULATIONS

REQUIRED PARKING - TOTAL 4 SCOOTERS & 1 CYCLES FOR 4 TENEMENTS HAVING CARPET AREA BELOW 40 SQ.M.

i.e. FOR 1 TO 4 = 1 CAR, 4 TENEMENTS = 1 CARS + 4 SCOOTERS = 1 CAR + 4 SCOOTERS

PROPOSED PARKING - 5 NOS. 4 WHEELERS
5 NOS. X 2 = 10 CARS = TOTAL 11 CARS
2 NOS. X 4 = 8 SCOOTERS + 1 NOS. X 1 = 9 SCOOTERS

INDEX

1. PLOT BOUNDARY SHOWN AS	——
2. PROPOSED CONSTRUCTION SHOWN AS	——

DRN BY : SAMTA | DRG NO. : S1 / SD / 01/5

SCALE : 1:200 / 1:100 | DRG. TYPE :

DATE : 17/12/2012 | All Dimensions in mm

ISSUED FOR: SUBMISSION / TENDER / STRUCTURAL / CONSTRUCTION

NORTH

ADDRESS: PROPOSED RESIDENTIAL / COMMERCIAL BUILDING BELONGING TO RUSHA MADHAV DEVELOPERS ON PLOT NO. 5 , AT KH. NO. 248 , 237/2 , 238/2 , 238/1/K , 238/1/3 , PH NO. - 02 MOUZA - AMATHA , TAL - NAGPUR (RURAL)

ARCHITECTS & CO

OWNERS & CO

PROJECT MANAGEMENT CONSULTANTS & ARCHITECTS

SANGHI CONSULTING ENGINEERS INDIA PVT. LTD.


PROJECT MANAGEMENT & TECHNICAL CONSULTANTS.


ARCHITECTS & ENGINEERS


SE. SHIVAJI NAGAR, NAGPUR - 440010


PH. & FAX NO. - 2340222, 2340431


e-mail - [illegible]

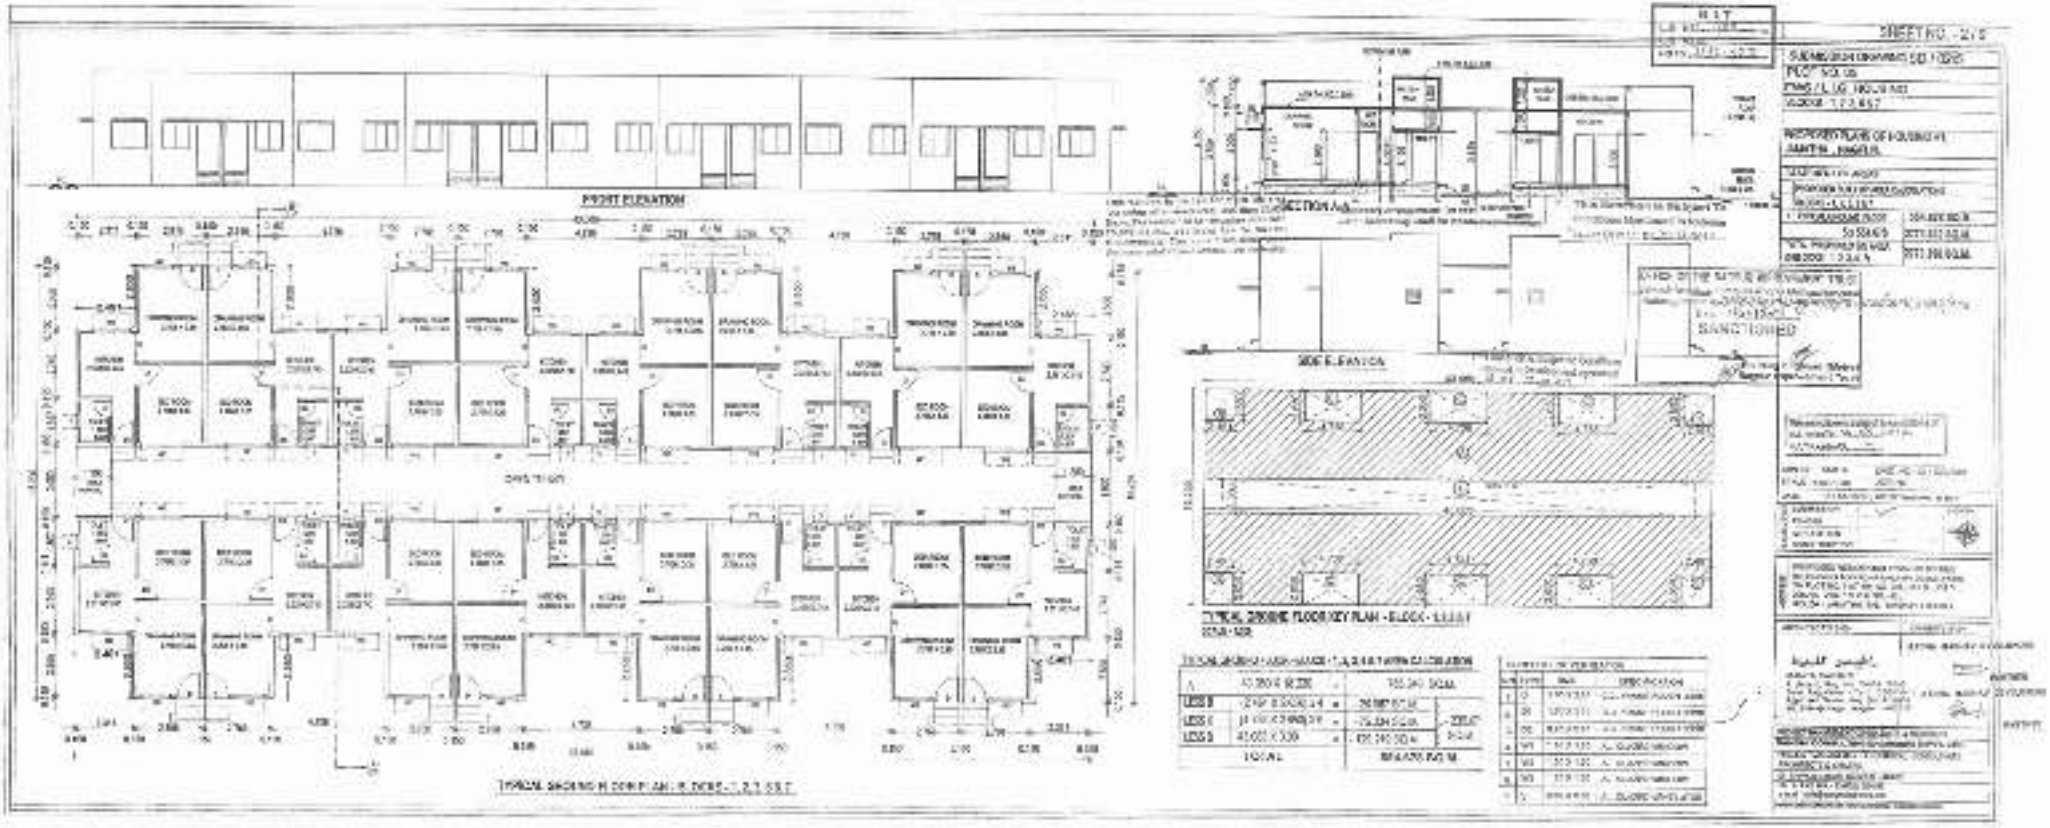

FRONT ELEVATION
SECTION A-A
SANCTIONED

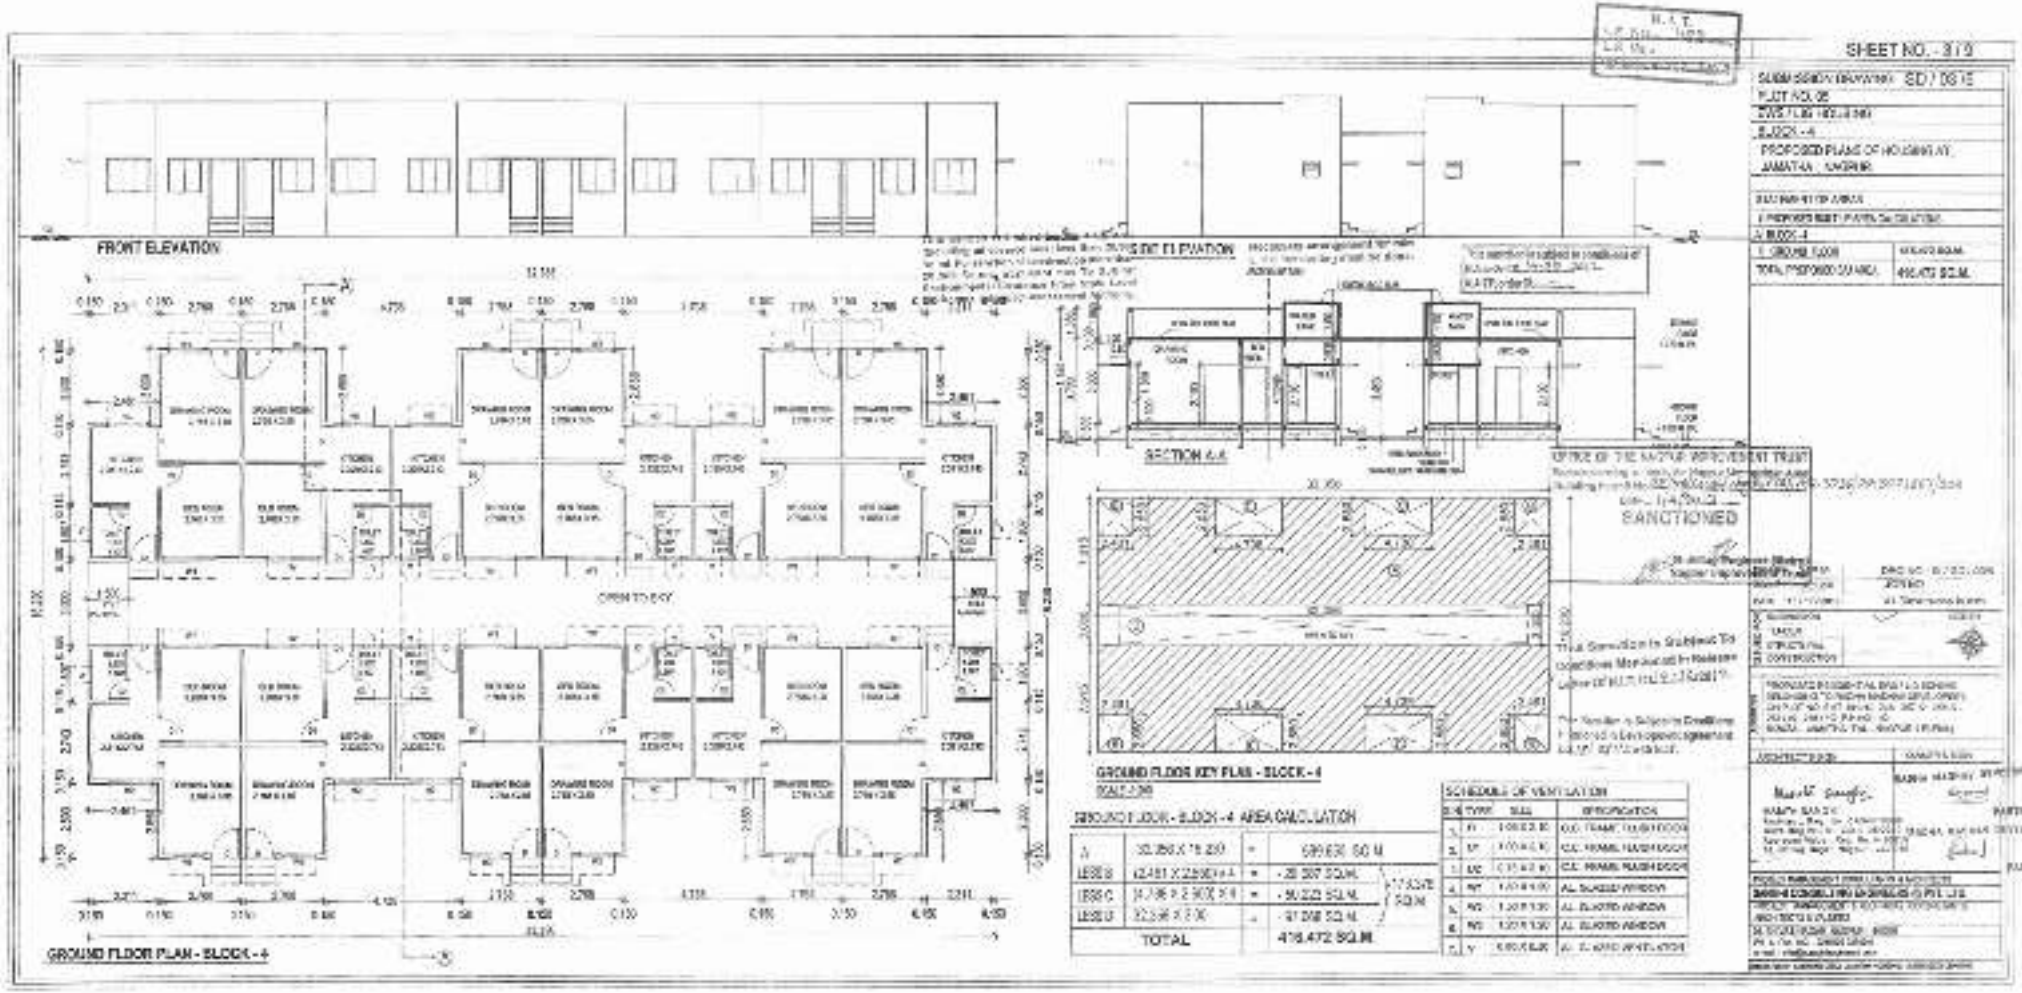

SHEET NO. - 3 / 3
FRONT ELEVATION
SECTION A-A
OPEN TO SKY
GROUND FLOOR PLAN - BLOCK - 4
GROUND FLOOR KEY PLAN - BLOCK - 4
SCALE 1:200
GROUND FLOOR - BLOCK - 4 AREA CALCULATION
TOTAL 476.472 SQ.M.
SCHEDULE OF VENTILATION
SANCTIONED

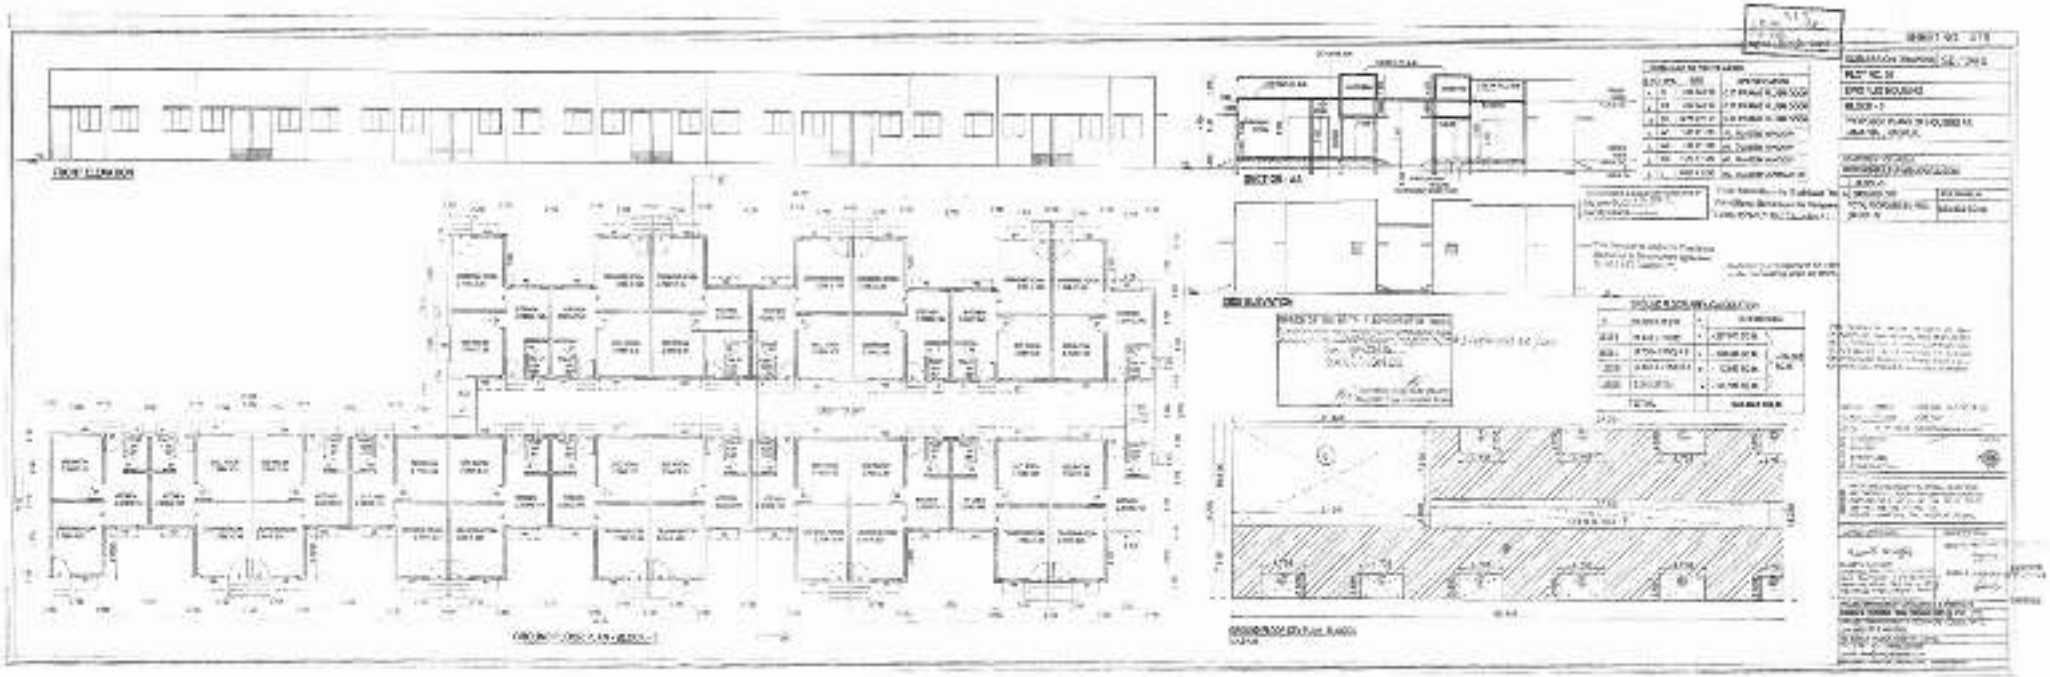


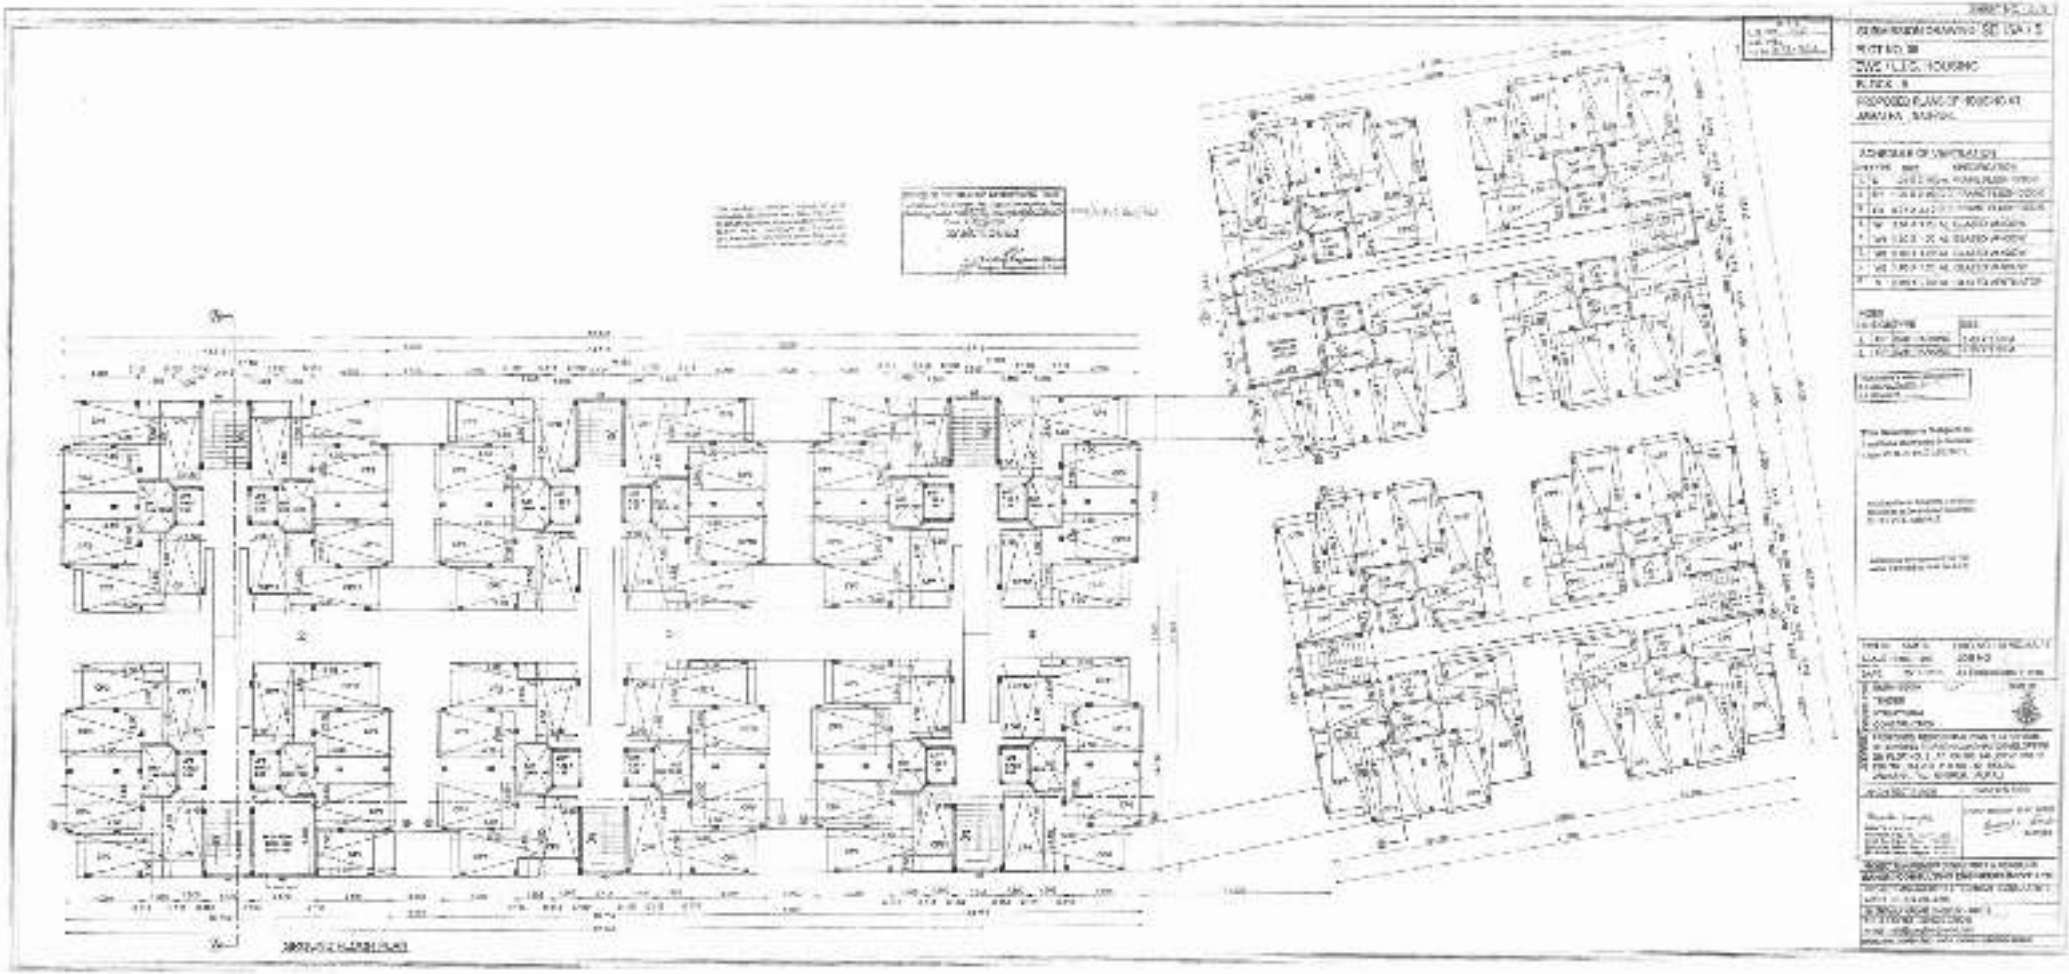

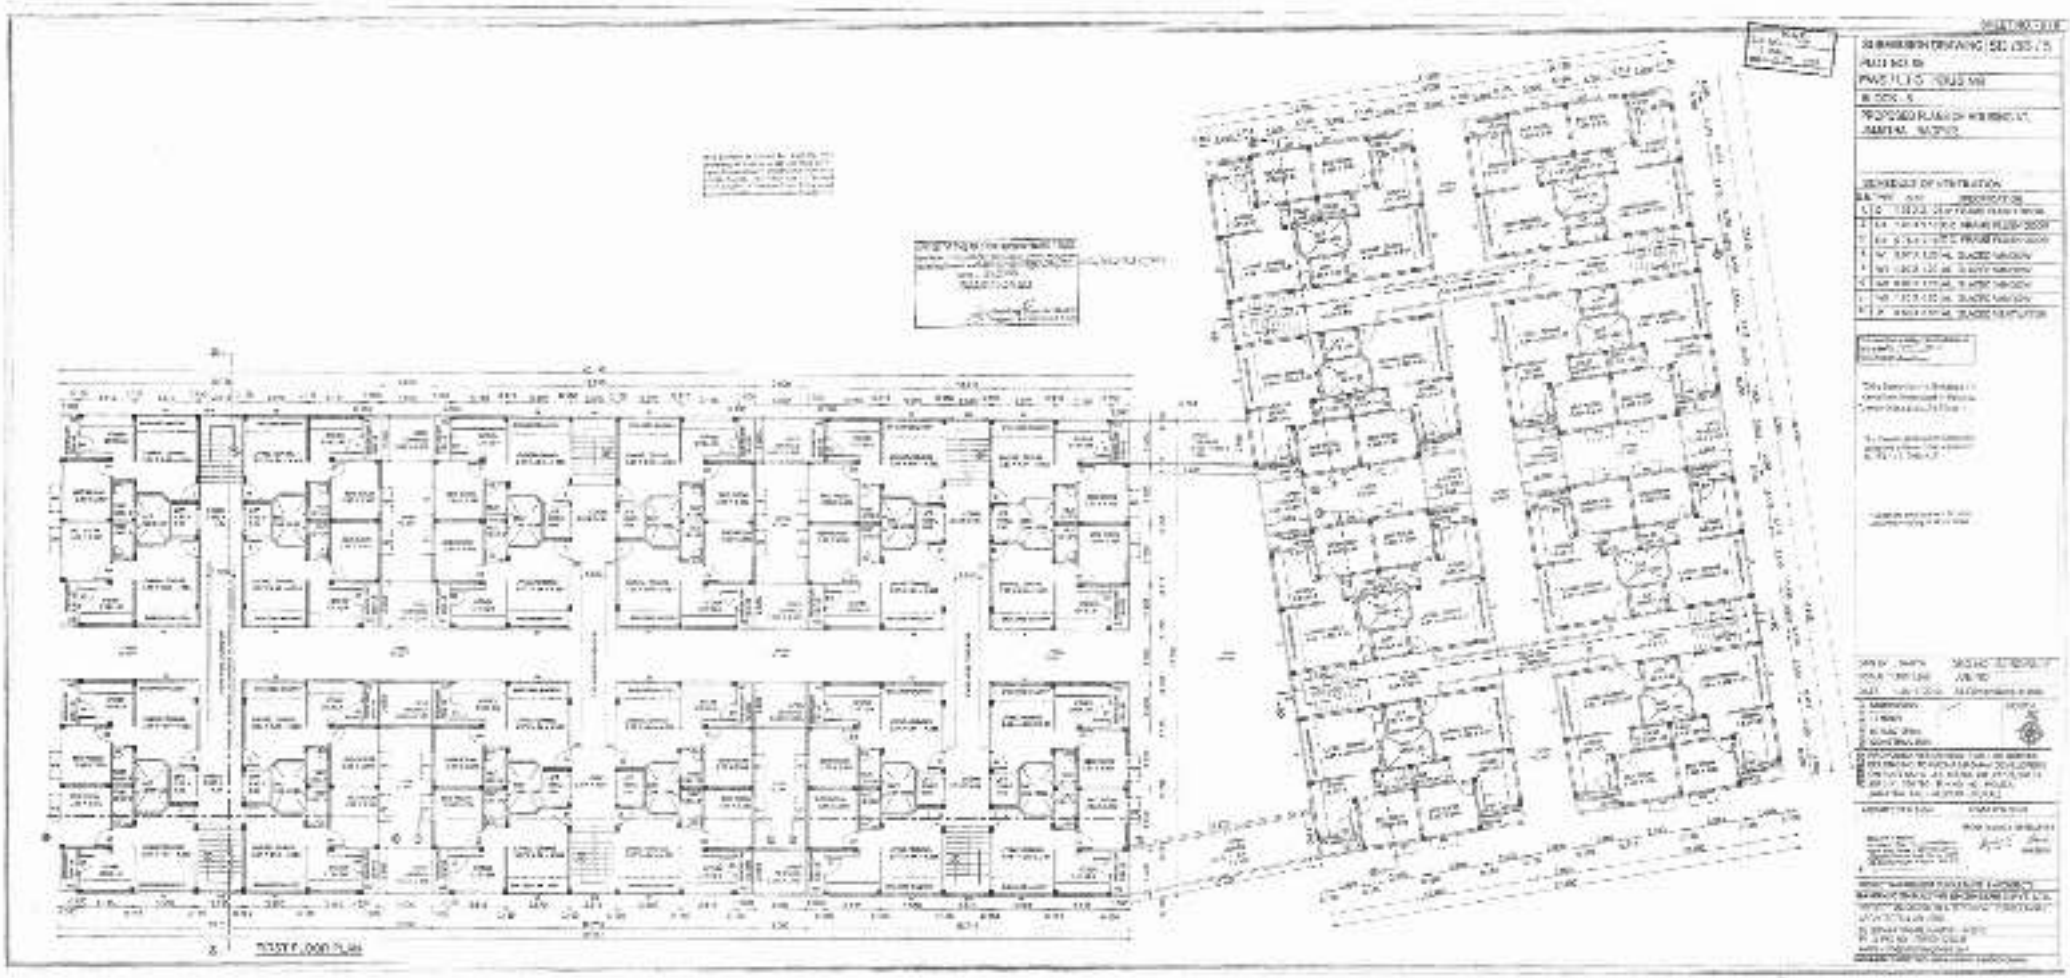

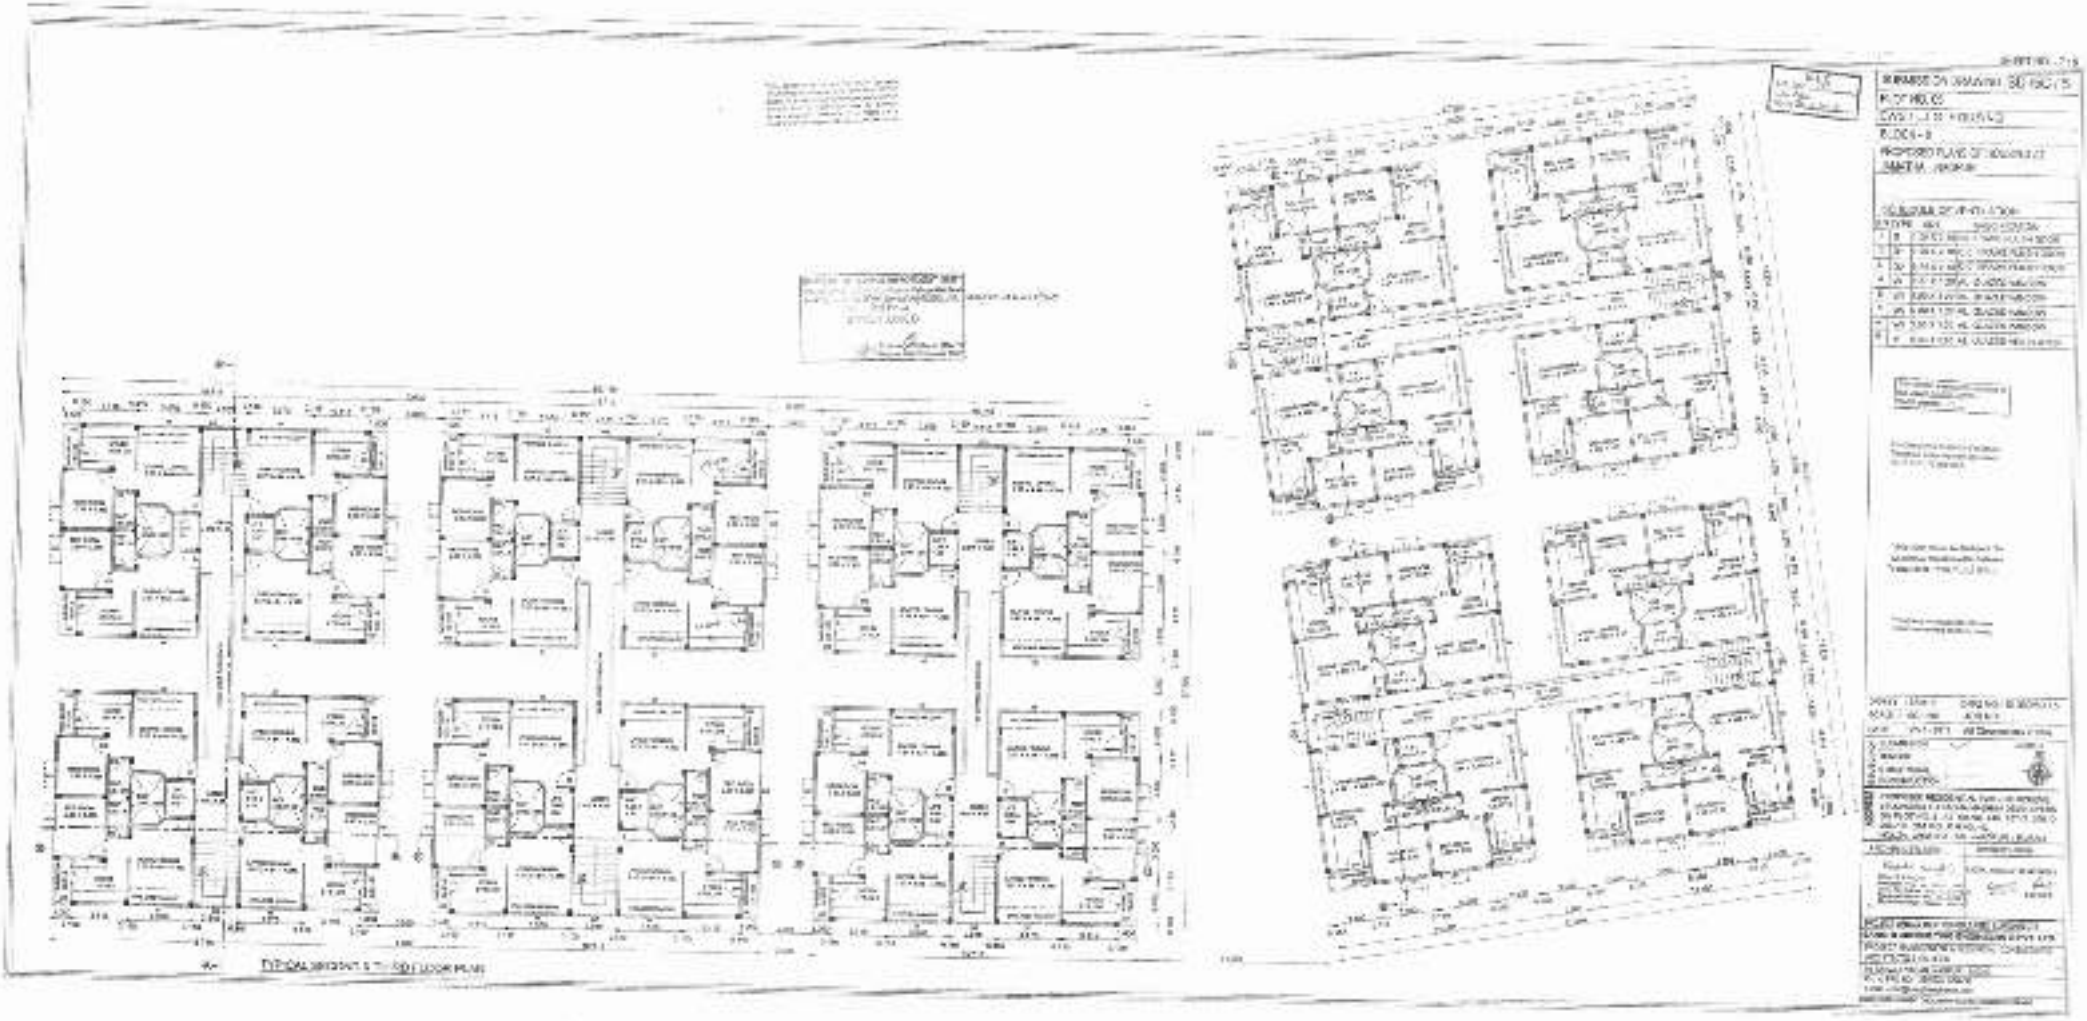

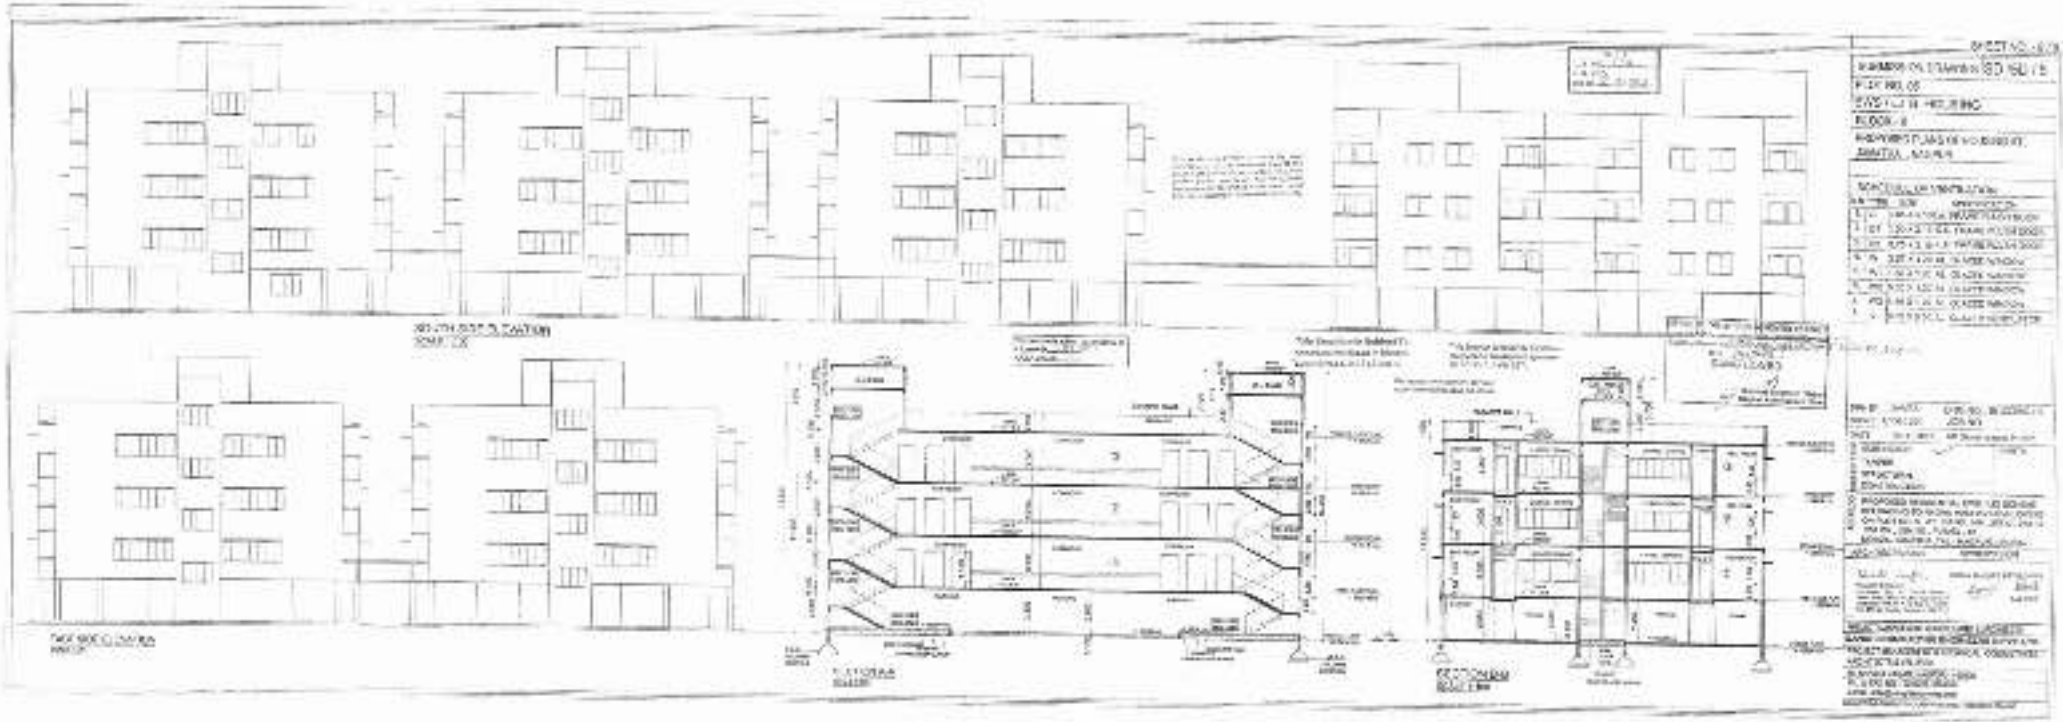

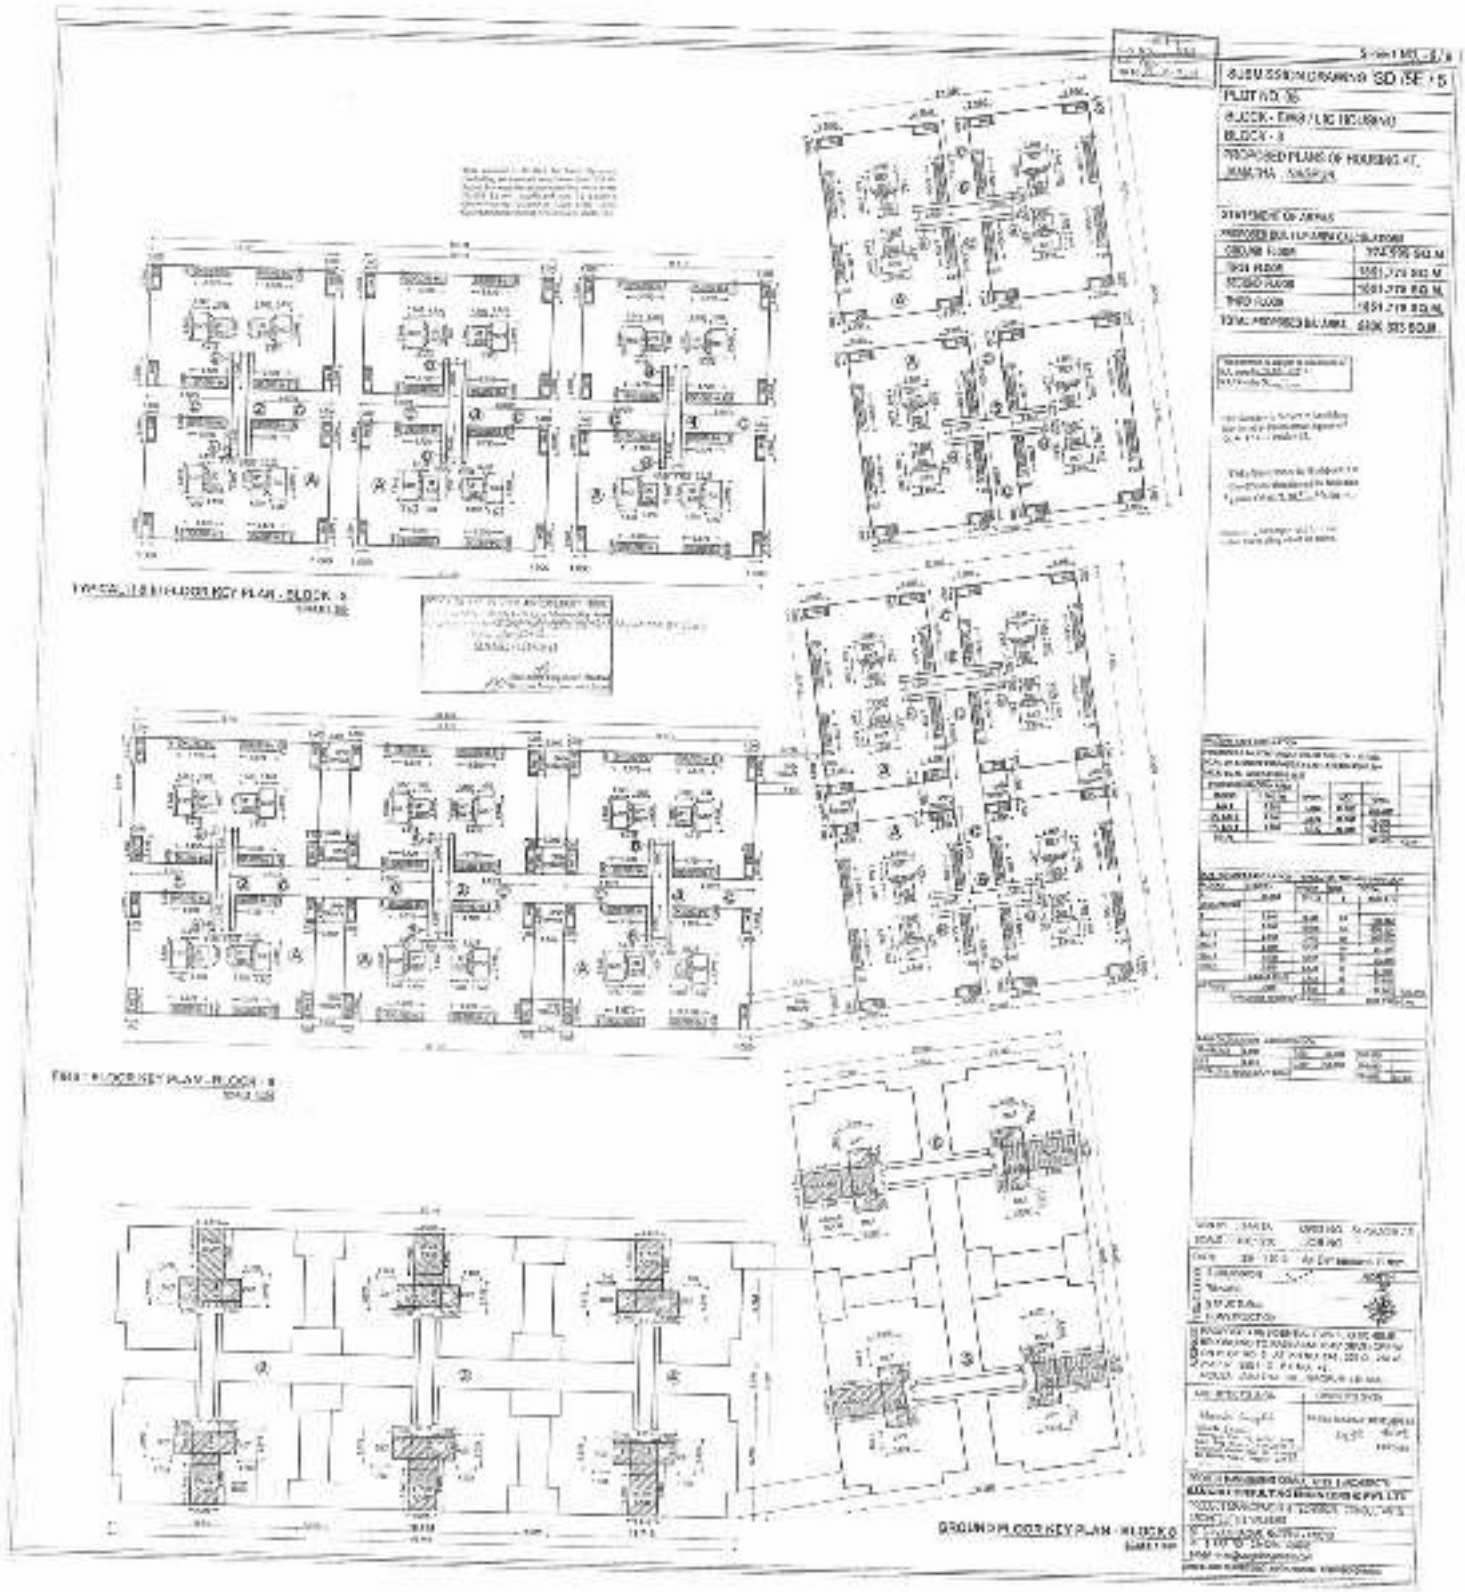
SUBMISSION DRAWING SD (SE) 5
PLOT NO. 35
BLOCK - EWS / LIG HOUSING
BLOCK - B
PROPOSED PLANS OF HOUSING AT,
JHANJHA
STATEMENT OF AREAS
PROPOSED BUILT UP AREA CALCULATIONS
GROUND FLOOR
FIRST FLOOR
SECOND FLOOR
THIRD FLOOR
TOTAL PROPOSED BUILT UP AREA
TYPICAL (1 ST TO 3RD) FLOOR KEY PLAN - BLOCK 'B'
FIRST FLOOR KEY PLAN - BLOCK 'B'
GROUND FLOOR KEY PLAN - BLOCK 'B'