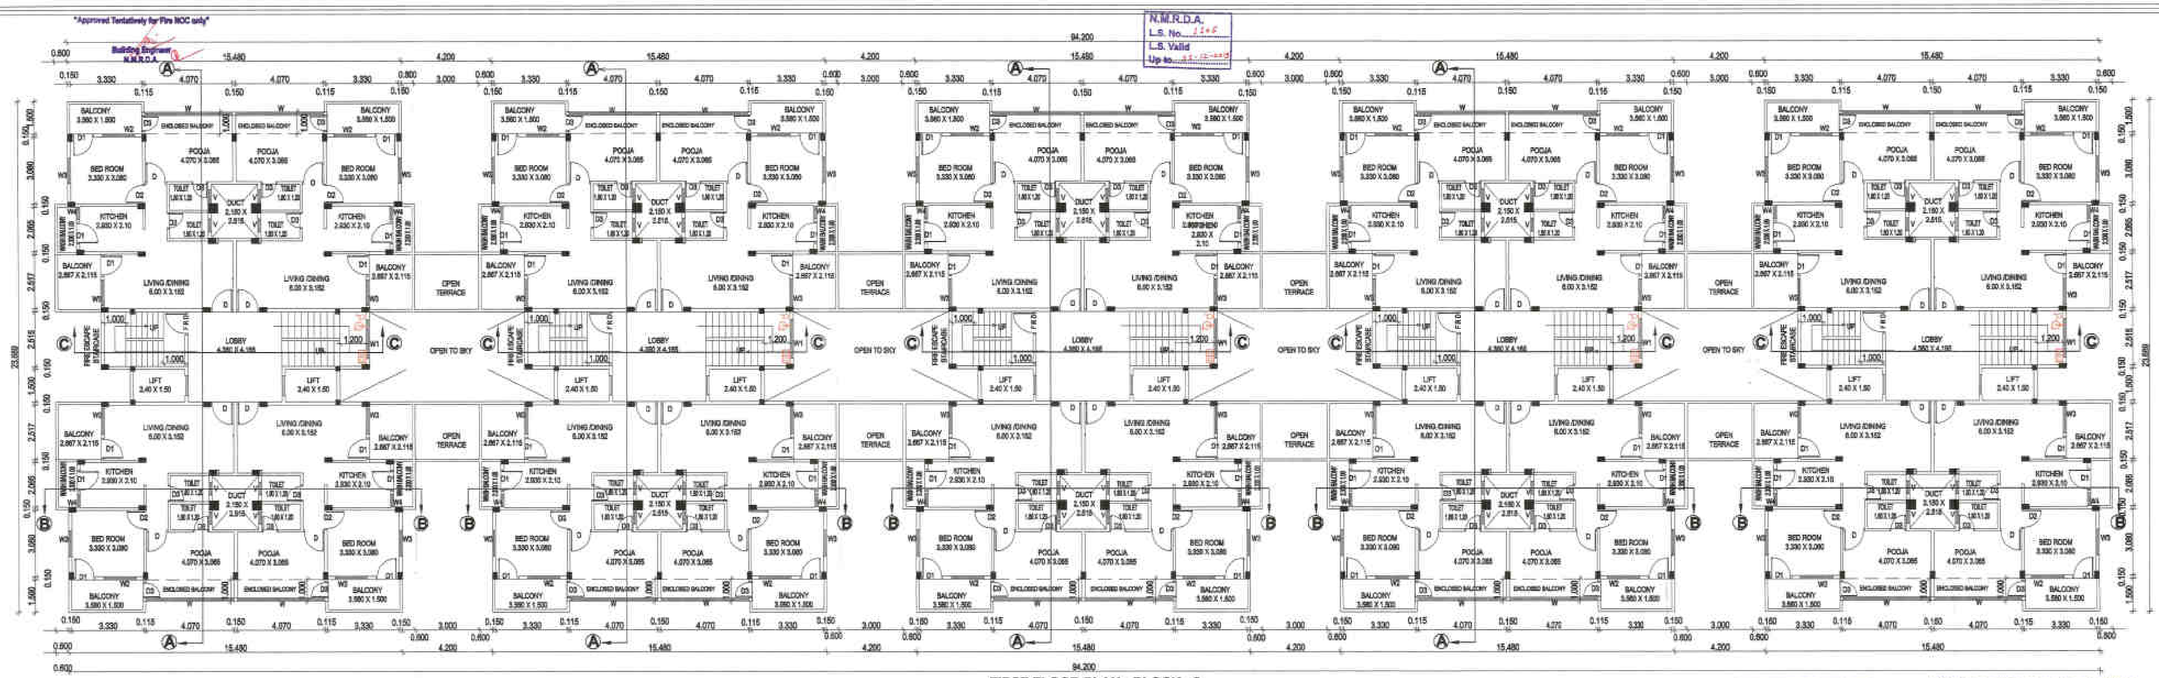
"Approved Tentatively for Fire NOC only"

Building Engineer N.M.R.D.A.

N.M.R.D.A. L.S. No. 1145 L.S. Valid Up to 31-12-2015



FIRST FLOOR PLAN - BLOCK - 8

OFFICE OF THE NAGPUR METROPOLITAN REGION DEVELOPMENT AUTHORITY
Building Permit No. AE/(Commencing Cert)/Wadi(NMRDA)/MR 120/29/30327/13/116 105
SANCTIONED
Dated 21-04-14
Building Engineer
Nagpur Metropolitan Region Development Authority

This sanction is subject to conditions of N.A. order Dt. 22-5-13 N.A.T.P. order Dt. ____

This Sanction is Subject to Conditions Mentioned in Development agreement Dt. 28/04/13

SUBJECT TO THE PROVISIONS OF STRUCTURAL DESIGN SUFFICIENCY CERTIFICATE DATED 28/03/2014 OF STRUCTURAL DESIGNER AND APPLICANT

NO DEVIATION HEREBY SHALL BE COMPOUNDED HEREAFTER

Deviations Condoned as Payment of Compounding Fees for Comm. Place, No Sanitary arrangement Necessary arrangement for rain water harvesting shall be done.

This Sanction is Subject to Conditions Mentioned in Nasarai Letter Dt. 17/12/2013

Subject to the condition that Developer/ Applicant shall construct sewage treatment plant (STP) as per the required norms of Maharashtra Pollution Control Board and shall submit the NOC from MPCB without compliance of same occupation permission shall not be issued.

Existing Construction Shown in blue Colour is declared as a Compounded Structure u/s 53-A,of MRTP Act-1966 on condition No.1 In Commencement Certificate

Subject to terms and condition of Government circular dated 30-01-2016 that Developer have to construct the temporary shade, toilet and arrangement of drinking water for the labours

Subject to condition that N.O.C. be obtained from Airport Authority Dt. 7/7/15

OFFICE OF THE CORPORATION OF THE CITY OF NAGPUR.
(FIRE SERVICES)
No Objection Certificate hereby issued by Fire Service Deptt. for the proposed constructions.
The scope of this approval is Restricted to Fire Protection arrangements only.
Please See conditions mentioned
This N.O.C. Certificate No. Q. A. 1167/ dated 11/12/13
Chief Fire Officer
Fire Service N.M.C. Nagpur

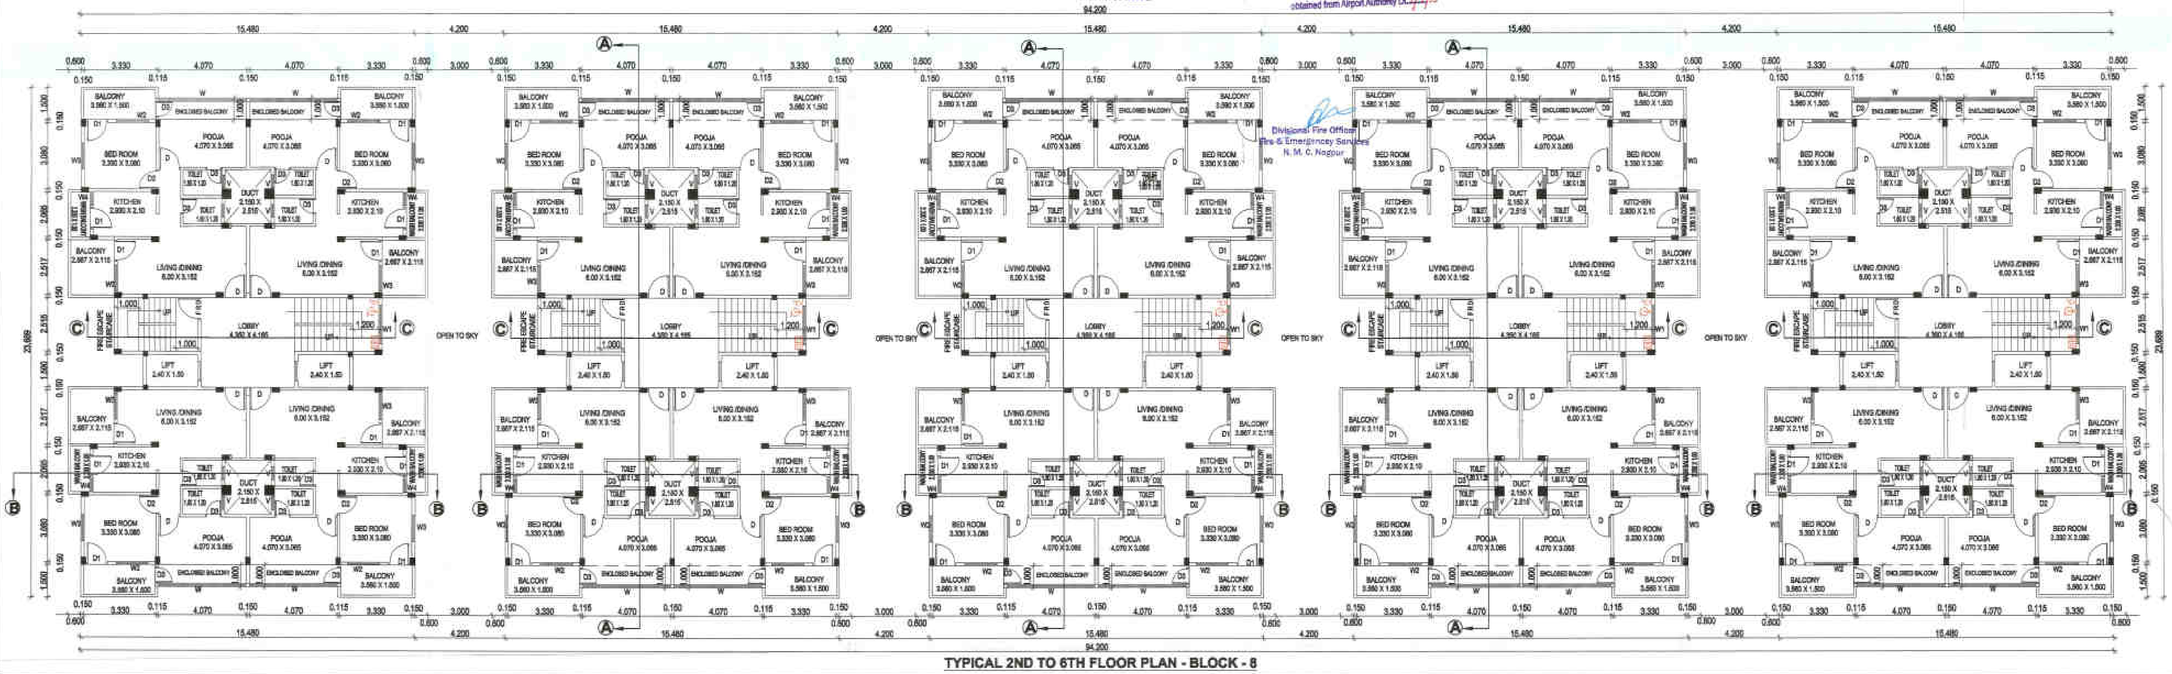
N.M.R.D.A. L.S. No. 1145 L.S. Valid Up to 31-12-2015

Subject to the Condition laid down in Fire Brigade Deptt. Nagpur Mah. Corporation Vide Letter no. 1167/ dt. 11-12-13 CFO

Subject to Compliance of terms and Conditions of Environment clearance Letter dated 19-12-13

Submission of Previous Sanctioned Building Plans and Building Permit No. AE/(Com)/South/(NMRDA)/MR-120/ 2013/61/3744/2013 Dated 4-4-13 is Surrendered by the applicant and Cancelled

Divisional Fire Officer
Fire & Emergency Services
N. M. C. Nagpur



TYPICAL 2ND TO 6TH FLOOR PLAN - BLOCK - 8

SUBMISSION DRAWING	SD / 8B / 6
BLOCK - 8 - EXISTING	
PLOT NO. - 06	
EXISTING & REVISED PLANS OF HOUSING AT JAMATHA , NAGPUR.	

SCHEDULE OF VENTILATION

S.N.	TYPE	SIZE	SPECIFICATION
1.	D	1.05 X 2.10	C.C. FRAME FLUSH DOOR
2.	D1	1.00 X 2.10	C.C. FRAME FLUSH DOOR
3.	D2	0.90 X 2.10	C.C. FRAME FLUSH DOOR
4.	D3	0.75 X 2.10	C.C. FRAME FLUSH DOOR
5.	W1	1.80 X 1.20	AL. GLAZED WINDOW
6.	W2	1.50 X 1.20	AL. GLAZED WINDOW
7.	W3	1.20 X 1.20	AL. GLAZED WINDOW
8.	W4	0.60 X 1.20	AL. GLAZED WINDOW
9.	V	0.60 X 0.50	AL. GLAZED VENTILATOR
10.	V1	1.20 X 0.50	AL. GLAZED VENTILATOR

R1 : 05/05/2017	
DRN BY : ARPITA	DRG NO.: SI/SD/8B/6
SCALE : 1:100	CHKD BY : M.S.
DATE : 04/3/2014	All Dimensions in mm

ISSUED FOR: SUBMISSION ✓ | TENDER | STRUCTURAL | CONSTRUCTION — NORTH

ADDRESS: EXISTING RESIDENTIAL SCHEME BELONGING TO RADHA MADHAV DEVELOPERS ON PLOT NO.6 AT KH.NO. 248 , 257 /2 , 258 /2 , 258 / 1K , 259 / 1G , P.H.NO.- 42 , MOUZA- JAMATHA ,TAL - NAGPUR (RURAL).

ARCHITECT'S SIGN	OWNER'S SIGN
Mridula Sanghi MANTA Associates Architect, Reg. No. CA/2001/20181 Govt. Reg. Valuer - CAT I/1/2007/0141 Govt. Reg. Town Planner - Reg. No. TP/2010/0001 Ex. Invalid Nagpur - 440 010	RADHA MADHAV DEVELOPERS PARTNER

PROJECT MANAGEMENT CONSULTANTS & ARCHITECTS

SANGHI CONSULTING ENGINEERS (I) PVT. LTD.

PROJECT MANAGEMENT & TECHNICAL CONSULTANTS , ARCHITECTS & VALUERS

66, SHIVAJI NAGAR, NAGPUR - 440010

PH. & FAX NO. - 2249225, 3284245

e-mail - info@sanghiengineers.com

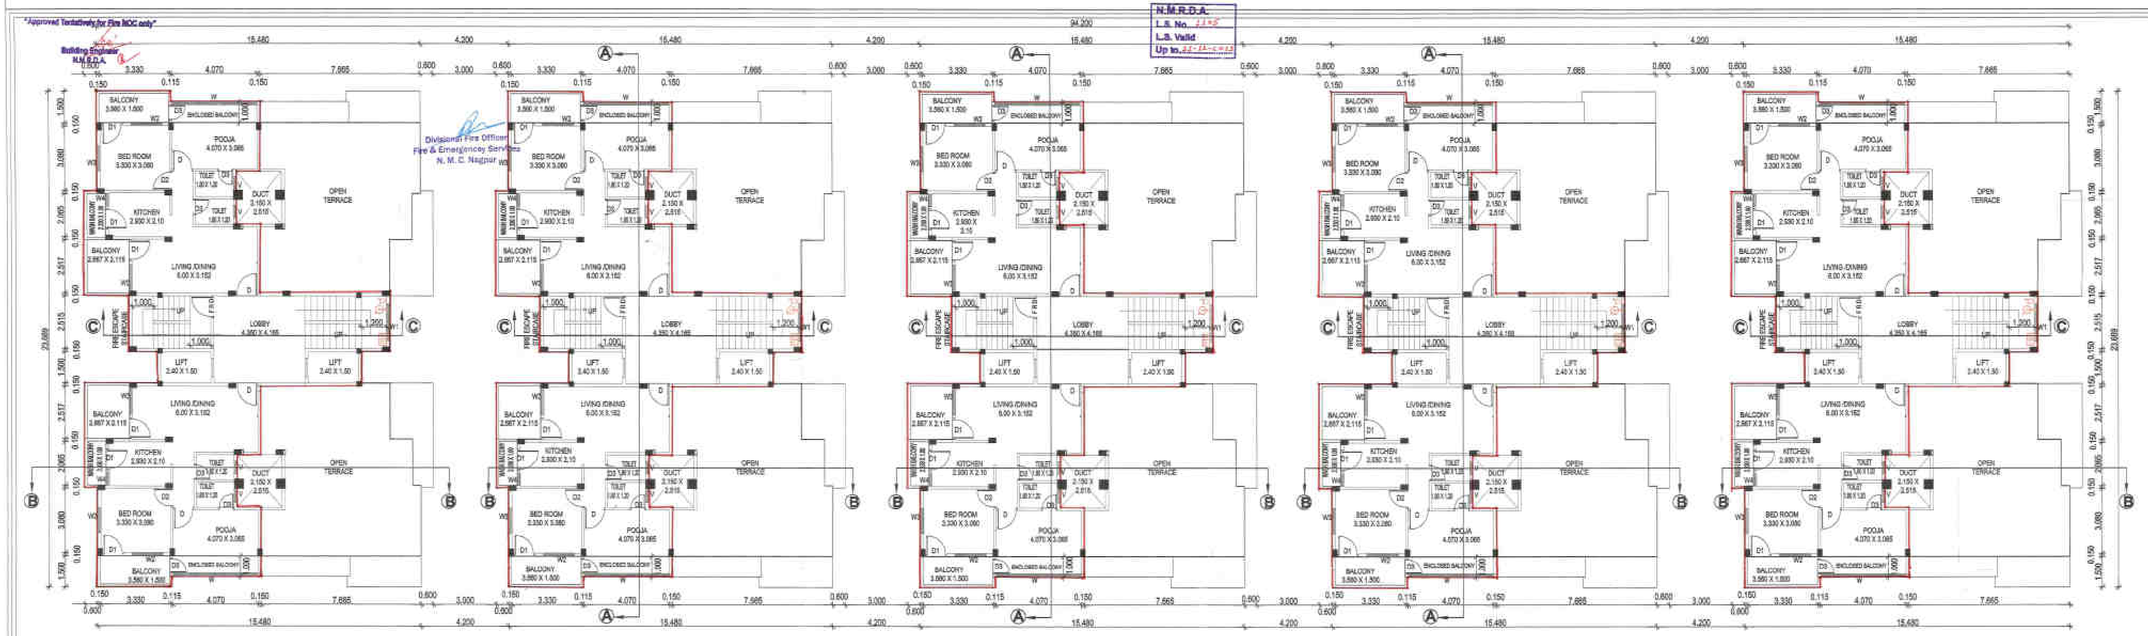
SANGHI / DISK1 /CURRENT DISC / JAMTHA HOUSING / SUBMISSION DRAWING

"Approved Tentatively for Fire NOC only"

Building Engineer N.M.R.D.A.

N.M.R.D.A.
L.S. No.- 1145
L.S. Valid Up to 31-12-2018

Divisional Fire Officer Fire & Emergency Services N. M. C. Nagpur



7TH FLOOR PLAN - BLOCK - 8

OFFICE OF THE NAGPUR METROPOLITAN REGION DEVELOPMENT AUTHORITY
Building Permit No. AE/Env/Building/CR/Amendment/Mihan/3894/2016/8392/3/1116/05
SANCTIONED
dated 30-04-16
Building Engineer
Nagpur Metropolitan Region Development Authority

This sanction is subject to conditions of N.A. order Dt. 29-2-16
N.A.P.P. order Dt. _____
mentioned in Development agreement
Dt. 28/4/16

This Sanction is Subject to Condition mentioned in Release Letter Dt. 27/04/2016

SUBJECT TO THE PROVISIONS OF STRUCTURAL DESIGN EFFICIENCY CERTIFICATE DATED 5.4.16 GIVEN BY THE STRUCTURAL DESIGNER AND JAPI VAT

Necessary arrangement for rain water harvesting shall be done.

NO DEVIATION HEREBY SHALL BE COMPOUNDED HEREAFTER

Deviations Condoned on Payment of Compounding Fees Rs. Consult Mihan Rs. for Scrutiny only

Subject to terms and condition of Government circular dated 30-01-2016 that Developer have to construct the temporary shade, toilet and arrangement of dividing water for the labours.

Subject to the condition that Developer Applicant shall construct sewage treatment plant (STP) as per the required norms of Maharashtra Pollution Control Board and shall submit the NOC from MPCB without compliance of same occupation permission shall not be issued.

Subject to Compliance of terms and Conditions of Environment clearance Letter dated 19-12-16

Submission of Previous Sanctioned Building Plans and Building Permit No. AE/Env/Building/CR/Amendment/Mihan/3894/2016/8392/3/1116/05 Dated 4-4-16 is Surrendered by the applicant and Cancelled

Subject to condition that N.O.C. be obtained from Airport Authority Dt. 7/7/15

Existing Construction Shown in blue Colour is declared as a Compounded Structure U/S 52-A of MRTP Act-1966 on condition No.1 in Commencement Certificate

OFFICE OF THE CORPORATION OF THE CITY OF NAGPUR.
(FIRE SERVICE)
No Objection Certificate hereby issued by Fire Service Dept. for the proposed construction.
The issue of this approval is Restricted to Fire Protection arrangements only.
Please See promising mentioned
Building Permission / N.O.C. Certificate No. "B. A. / 1327 / F.S. dated 11/09/2017
Chief Fire Officer
Fire Service N.M.C. Nagpur

Subject to the Condition laid down by Fire Brigade Deptt. Nagpur Mpl. Coperation Vide Letter No. FS/B/1327/dt. 11.9.17

FRONT ELEVATION - BLOCK - 8



SUBMISSION DRAWING	SD / 8C / 6
BLOCK - 8 - EXISTING	
PLOT NO. - 06	

EXISTING & REVISED PLANS OF HOUSING AT JAMATHA , NAGPUR.

1. EXISTING CONSTRUCTION SHOWN AS
2. PROPOSED CONSTUCTION SHOWN AS
3. CONSTUCTION DECLEARED AS A COMPOUNDED STRUCTURE

SCHEDULE OF VENTILATION

S.N.	TYPE	SIZE	SPECIFICATION
1.	D	1.05 X 2.10	C.C. FRAME FLUSH DOOR
2.	D1	1.00 X 2.10	C.C. FRAME FLUSH DOOR
3.	D2	0.90 X 2.10	C.C. FRAME FLUSH DOOR
4.	D3	0.75 X 2.10	C.C. FRAME FLUSH DOOR
5.	W1	1.80 X 1.20	AL. GLAZED WINDOW
6.	W2	1.50 X 1.20	AL. GLAZED WINDOW
7.	W3	1.20 X 1.20	AL. GLAZED WINDOW
8.	W4	0.80 X 1.20	AL. GLAZED WINDOW
9.	V	0.60 X 0.50	AL. GLAZED VENTILATOR
10.	V1	1.20 X 0.50	AL. GLAZED VENTILATOR

R1 : 05/05/2017

DRN BY : ARPITA	DRG NO.: SI/SD/8C/6
SCALE :1:100 , 1:200	CHKD BY : M.S.
DATE : 09/12/2013	All Dimensions in mm

ISSUED FOR: SUBMISSION ✓ | TENDER | STRUCTURAL | CONSTRUCTION

NORTH

ADDRESS: EXISTING RESIDENTIAL SCHEME BELONGING TO RADHA MADHAV DEVELOPERS ON PLOT NO. 6 ,AT KH.NO. 248 , 257 /2 , 258 /2 , 258 / 1K , 258 / 1G , P.H.NO.- 42 , MOUZA- JAMATHA ,TAL. - NAGPUR (RURAL).

ARCHITECT'S SIGN	OWNER'S SIGN
	RADHA MADHAV DEVELOPERS PARTNER

PROJECT MANAGEMENT CONSULTANTS & ARCHITECTS.
SANGHI CONSULTING ENGINEERS (I) PVT. LTD.
PROJECT MANAGEMENT & TECHNICAL CONSULTANTS , ARCHITECTS & VALUERS
55, SHIVAJI NAGAR, NAGPUR - 440010
PH. & FAX NO. - 2249225, 3294245
e-mail - info@sanghiengineers.com

SANGHI / DISK1 /CURRENT DISC / JAMTHA HOUSING / SUBMISSION DRAWING

SUBMISSION DRAWING	SD / 8D / 6
BLOCK - 8 - EXISTING	
PLOT NO. - 06	
EXISTING & REVISED PLANS OF HOUSING AT JAMATHA , NAGPUR.	

Approved Tentatively for Fire NOC only
Building Engineer
N.M.R.D.A.

N.M.R.D.A.
L.L. No. ...
L.S. Valid
Up to ...

Divisional Fire Officer
Fire & Emergency Services
N. M. C. Nagpur.

OFFICE OF THE CORPORATION OF THE CITY OF NAGPUR.
(FIRE SERVICE)
No Objection Certificate hereby issued to Fire Service Deptt. for the proposed constructions.
The scope of this approval is Restricted to Fire Protection arrangements only.
Please see conditions mentioned
Letter No. ... Dt. ...
Chief Fire Officer
Fire Service N.M.C. Nagpur.

Subject to the Condition laid down by Fire Brigade Deptt. Nagpur Mpl. Corporation Vide Letter No. ... Dt. ...

1. EXISTING CONSTRUCTION SHOWN AS
2. PROPOSED CONSTRUCTION SHOWN AS
3. CONSTRUCTION DECLEARED AS A COMPOUNDED STRUCTURE.

SECTION - BB - BLOCK - 8

SECTION - AA - BLOCK - 8

SIDE ELEVATION - BLOCK - 8
SCALE 1:100

SECTION C-C
SCALE 1:100

R.C.C. COLUMN FOOTING

R.C.C. COLUMN FOOTING

DRN BY : ARPITA	DRG NO.: SI/SD/8D/ 6
SCALE : 1:100 , 1:200	CHKD BY : M.S.
DATE : 04/3/2014	All Dimensions in mm

ISSUED FOR
- SUBMISSION
- TENDER
- STRUCTURAL
- CONSTRUCTION

NORTH

ADDRESS: EXISTING RESIDENTIAL SCHEME BELONGING TO RADHA MADHAV DEVELOPERS ON PLOT NO. 6 , AT KH.NO. 248 , 257 /2 , 258 /2 , 258 / 1K , 258 / 1G , P.H.NO.- 42 , MOUZA- JAMATHA , TAL. - NAGPUR (RURAL).

ARCHITECT'S SIGN	OWNER'S SIGN
	RADHA MADHAV DEVELOPERS PARTNER

PROJECT MANAGEMENT CONSULTANTS & ARCHITECTS
SANGHI CONSULTING ENGINEERS (I) PVT. LTD.
PROJECT MANAGEMENT & TECHNICAL CONSULTANTS , ARCHITECTS & VALUERS
56, SHIVAJI NAGAR, NAGPUR - 440010
PH. & FAX NO. - 2249225, 3294245
e-mail - info@sanghiengineers.com

SANGHI / DISK1 /CURRENT DISC / JAMTHA HOUSING / SUBMISSION DRAWING

INDEX

	FIRE CONTROL PANEL
	FIRE MANUAL CALL POINT
	FIRE HOOTER
	ABC FIRE EXTINGUISERS
	FIRE PUMP
	FIRE MANUAL CALL POINT
	FIRE HYDRANT VALVE
	= HYDRANT PIPE
	= HOSE REEL
	= HOSE BOX
	FIRE SERVICE INLET
	BUTTERFLY VALVE
	NON RETURN VALVE
	FIRE HYDRANT STAND POST

Existing Construction Shown in blue Colour is declared as a Compounded Structure U/S 53-A of MRTP Act-1966 on condition No.1 in Comencement Certificate

SUBJECT TO THE PROVISIONS OF STRUCTURAL DESIGN SUFFICIENCY CERTIFICATE DATED ... OF STRUCTURAL DESIGNER AND APPLICANT

This Section is Subject to Conditions Mentioned in Release Letter Dt. ...

Subject to terms and condition of Government circular dated 30-01-2018 that Developer have to construct the temporary shade, toilet and arrangement of drinking water for the labours.

OFFICE OF THE NAGPUR METROPOLITAN REGION DEVELOPMENT AUTHORITY
Building Permit No. ...
SANCTIONED
dated ...
Building Engineer
Nagpur Metropolitan Region Development Authority

This section is subject to conditions of N.A. order Dt. ...
H.A.T.P. order Dt. ...

NO DEVIATION HEREBY SHALL BE COMPOUNDED HEREAFTER

Deviations Condoned on Payment of Compounding Fees See Condn^n No. ... To Sanction. ...

This Section is Subject to Conditions Mentioned in Development agreement Dt. ...

Necessary arrangement for rain water harvesting shall be done.

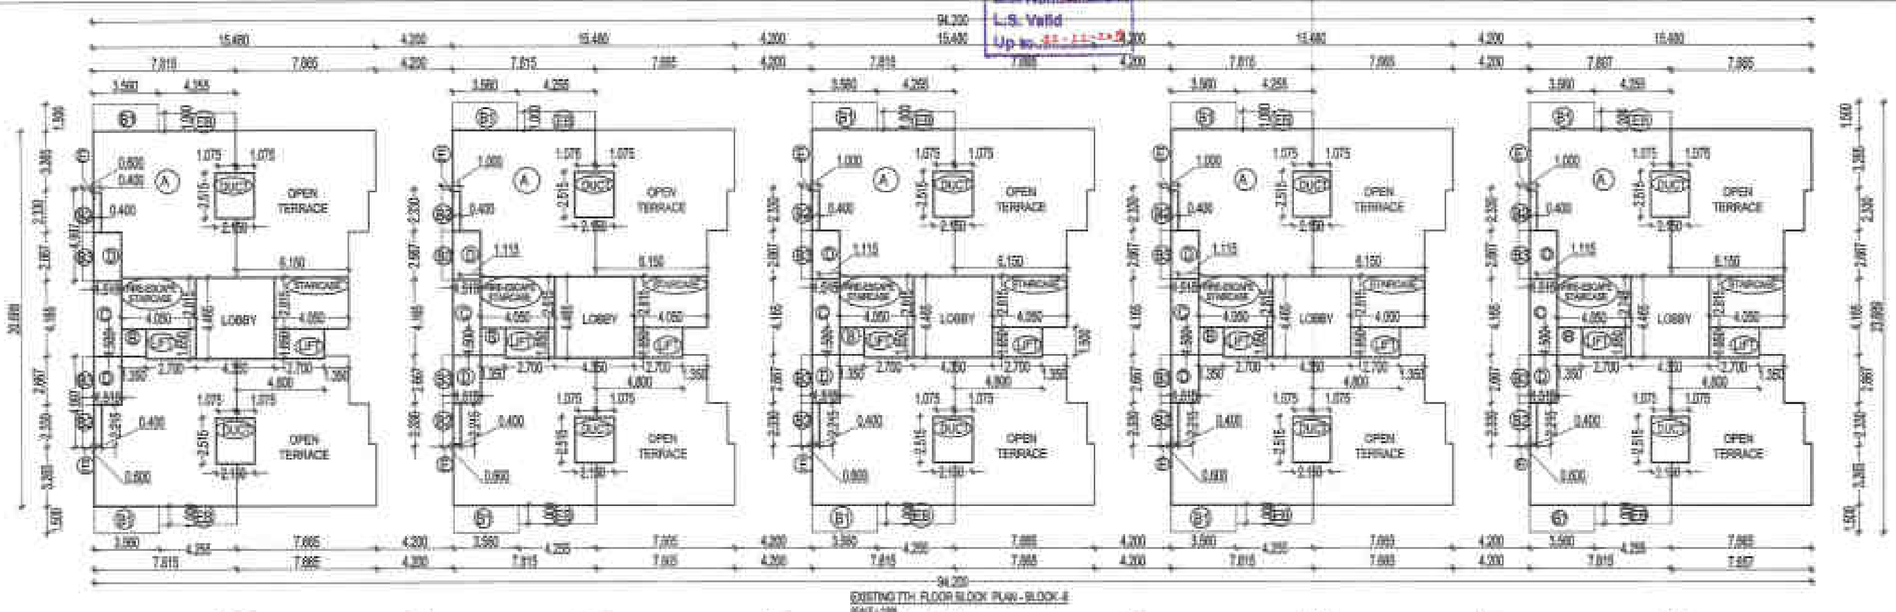
Subject to condition that N.O.C. be obtained from Airport Authority Dt. ...

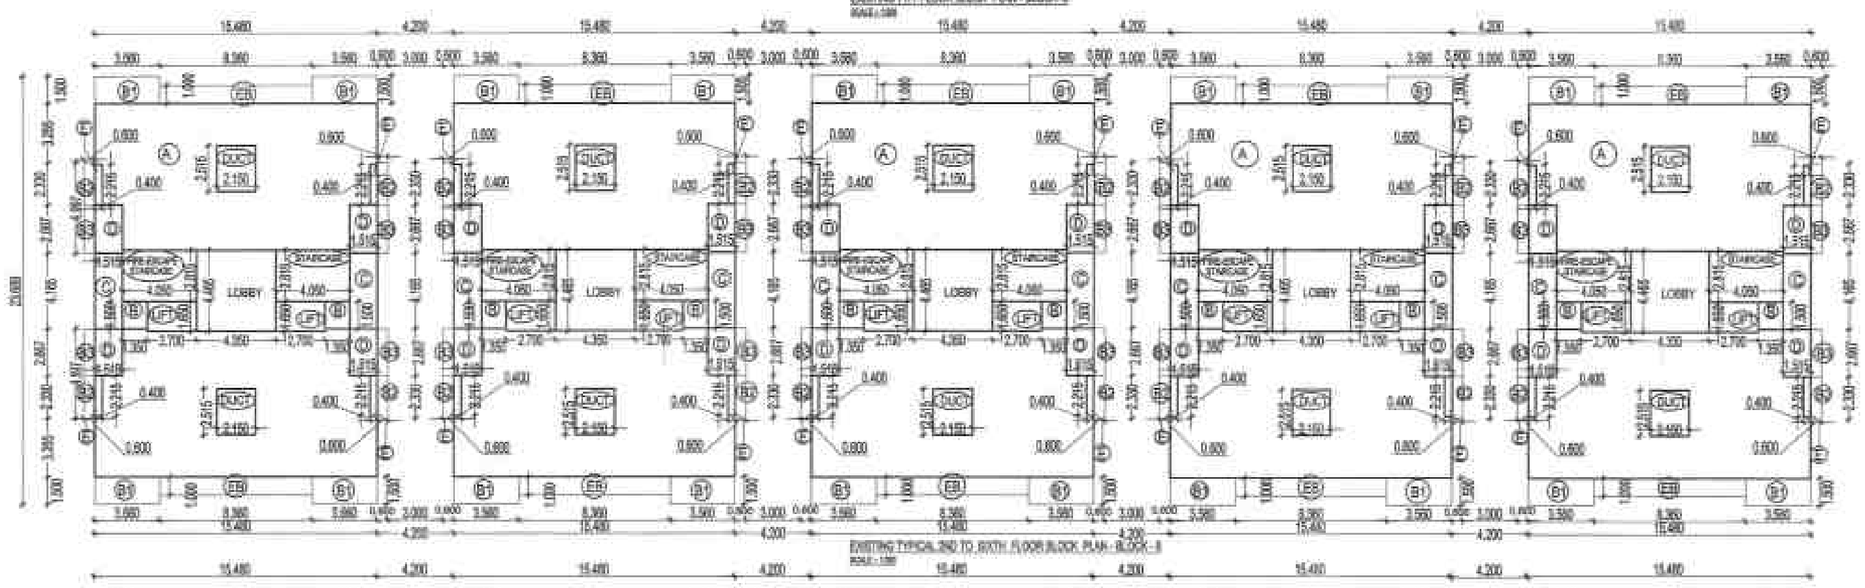
Subject to Compliance of terms and Conditions of Environment clearance Letter dated ...

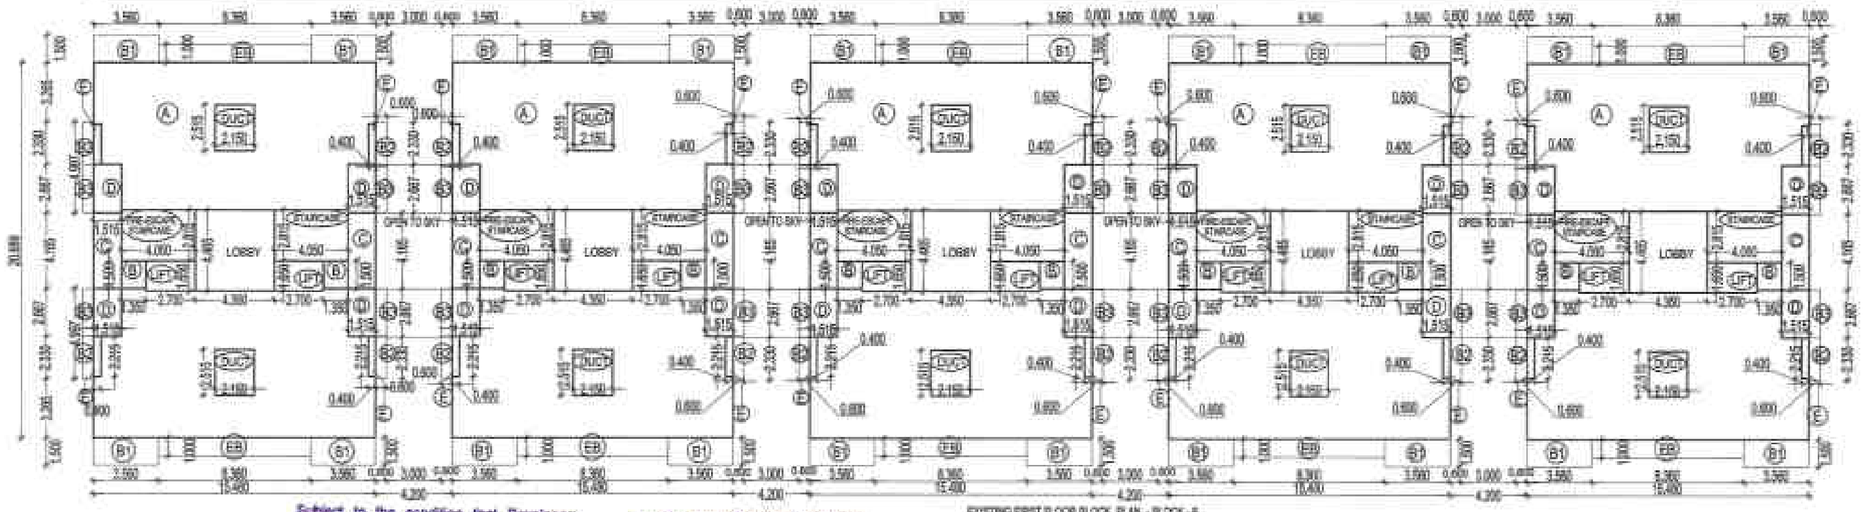
Subject to the condition that Developer Applicant shall construct sewage treatment plant (STP) as per the required norms of Maharashtra Pollution Control Board and shall submit the NOC from MPCB without compliance of same occupation permission shall not be issued.

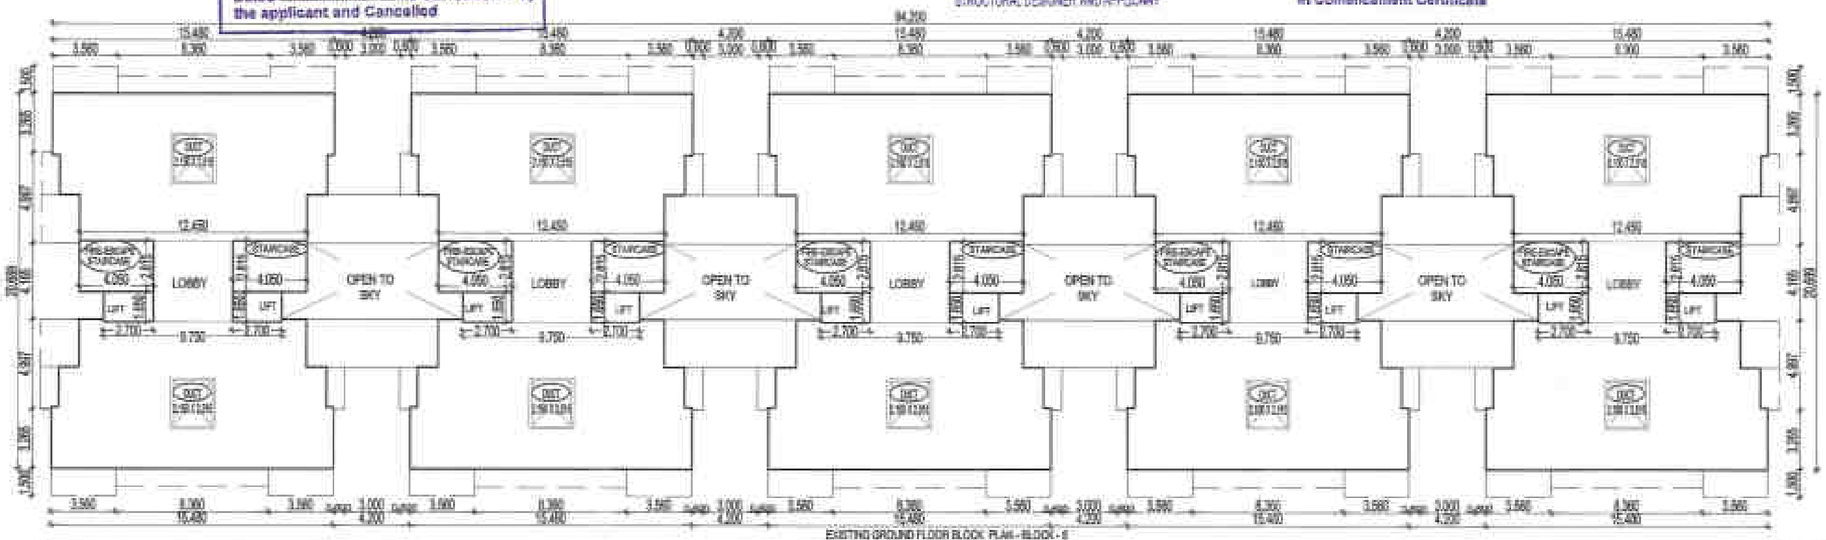
Submission of Previous Sanctioned Building Plans and Building Permit No. ...
Dated ... is Surrendered by the applicant and Cancelled

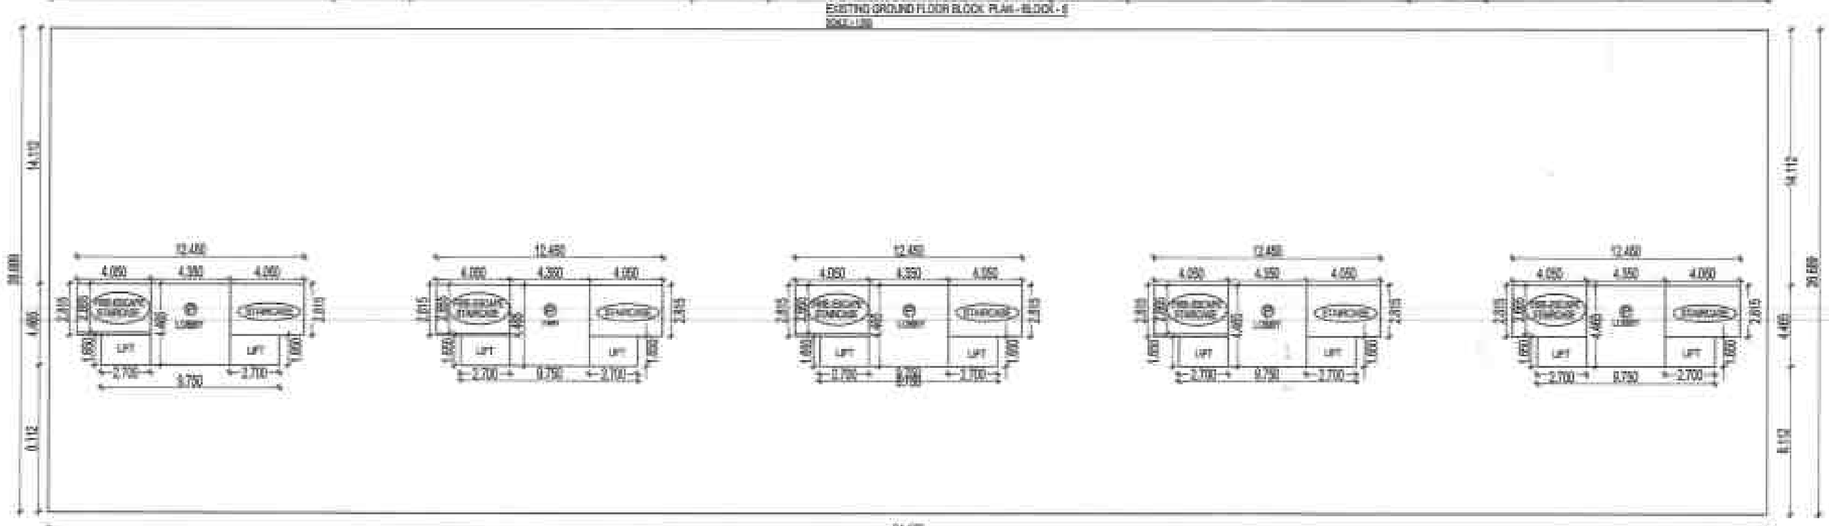
N.M.R.D.A.
L.S. No. 1247
L.S. Valid
Up to 31-12-2018


EXISTING 7TH FLOOR BLOCK PLAN - BLOCK-8
SCALE 1:100


EXISTING TYPICAL 2ND TO 6TH FLOOR BLOCK PLAN - BLOCK - 8
SCALE 1:100


EXISTING FIRST FLOOR BLOCK PLAN - BLOCK - 8
SCALE 1:100


EXISTING GROUND FLOOR BLOCK PLAN - BLOCK - 8
SCALE 1:100


EXISTING BASEMENT FLOOR BLOCK PLAN - BLOCK - 8
SCALE 1:100

Subject to the condition that Developer Applicant shall construct sewage treatment plant (STP) as per the required norms of Maharashtra Pollution Control Board and shall submit the NOC from MPCB without compliance of same occupation permission shall not be issued.

"Approved Tentatively for Fire NOC only"
Building Engineer
N.M.R.D.A.

Subject to Compliance of terms and Conditions of Environment clearance Letter dated 19-12-14

Submission of Previous Sanctioned Building Plans and Building Permit No. [illegible] 20130460137/208 Dated 4-4-13 is Surrendered by the applicant and Cancelled

This Sanction is Subject to Conditions Mentioned in Development agreement Dt. 18/12/14

Necessary arrangement for rain water harvesting shall be done.

Subject to terms and condition of Government circular dated 30-01-2018 that Developer have to construct the temporary shade, toilet and arrangement of drinking water for the labours.

OFFICE OF THE
NAGPUR METROPOLITAN REGION DEVELOPMENT AUTHORITY
Building Permit No. [illegible]
SANCTIONED
Dated 20-08-18
Building Engineer
Nagpur Metropolitan Region Development Authority

This sanction is subject to conditions of
N.A. order Dt. 5-6-12
N.A.T.P. order Dt.

Division Fire Officer
Fire & Emergency Services
N. M. C. Nagpur

This Sanction is Subject to Conditions Mentioned in Release Letter Dt. 27/05/2015

SUBJECT TO THE PROVISIONS OF STRUCTURAL DESIGN SUFFICIENCY CERTIFICATE DATED 25/08/2018 OF STRUCTURAL DESIGNER AND APPLICANT

NO DEVIATION HEREBY SHALL BE COMPOUNDED HEREAFTER

Deviations Condoned on Payment of Compounding Fees for ground floor to auditorium only

Subject to condition that N.O.C. be obtained from Airport Authority Dt. 7/7/15

Existing Construction Shown in blue Colour is declared as a Compounded Structure U/S 52-A of MRTP Act-1966 on condition No.1 in Comencement Certificate

OFFICE OF THE CORPORATION OF THE CITY OF NAGPUR
(FIRE SERVICES)
No Objection Certificate hereby issued to Fire Service Deptt. for the proposed constructions.
The scope of this approval is Restricted to Fire Protection arrangements only.
Please See conditions mentioned in N.O.C. Certificate No. G. A. / 2870 / F.S. dated 11/12/2015
Chief Fire Officer
Fire Service N.M.C. Nagpur

Subject to the Consent laid down by Fire Brigade Deptt. Nagpur Mcp. Corporation Vide Letter No. [illegible] dt. 22-12-15

SHEET NO. - 12 / 12

SUBMISSION DRAWING	SD / 8E / 6

BLOCK - 8 - EXISTING
PLOT NO. 06
EXISTING PLANS OF
HOUSING AT,JAMATHA , NAGPUR.

STATEMENT OF AREAS

I EXISTING B / UP AREA CALCULATIONS

BLOCK - 8

A	BASEMENT FLOOR	198.668 SQ.M.
B	GROUND FLOOR	162.668 SQ.M.
C	1 ST TO 6 TH FLOOR 1432.993 X 6	8597.958 SQ.M.
D	7 TH FLOOR	793.643 SQ.M.
TOTAL EXISTING B/U AREA		9752.937 SQ.M.

BLOCK - 8 - BALCONY AREA CALCULATION - 7TH FLOOR
PERMISSIBLE BALCONY AREA = 15 % OF 726.642 = 108.996 SQ.M.

BLOCK S	LENGTH	WIDTH	NOS	TOTAL	
B1	3.560	1.500	10	53.4	SQ.M.
B2	0.600	2.330	10	13.98	SQ.M.
E	0.400	2.215	10	8.86	SQ.M.
B3	0.600	2.667	10	16.002	SQ.M.
D	1.515	2.667	10	40.405	SQ.M.
EB	4.335	1.000	10	43.350	SQ.M.
			TOTAL	175.997	SQ.M.
ADD EXCESS BALCONY IN FSI		175.997	-108.996	67.001	SQ.M.

AREA CALCULATION APARTMENTS - 7TH FLOOR -BLOCK-8

BLOCKS	LENGTH	WIDTH	NOS	TOTAL	
A	7.810	20.689	5	808.423	
STAIRCASE + LOBBY	6.150	3.815	5	86.561	
LIFT + LOBBY	1.650	4.800	5	39.500	934.584
DEDUCTIONS					
- B	1.350	1.500	5	10.125	
- C	1.515	4.165	5	31.550	
- D	1.515	2.667	10	40.405	
- E	0.400	2.215	10	8.860	
- DUCT	1.075	2.515	10	27.036	
- LIFT DUCT	2.400	1.500	10	36.000	
- FIRE-ESCAPE STAIRCASE	2.665	4.050	5	53.966	-207.942
TOTAL(ONE FLOOR B/UP AREA)					726.642
ADD EXCESS BALCONY IN FSI					67.001
TOTAL (ONE FLOOR B/UP AREA)					793.643

AREA CALCULATION APARTMENTS - TYPICAL 1st - 6th FLOOR -BLOCK-8

BLOCKS	LENGTH	WIDTH	NOS	TOTAL	
A	15.480	20.689	5	1601.329	1601.329
DEDUCTIONS					
- B	1.350	1.500	10	20.250	
- C	1.515	4.165	10	63.100	
- D	1.515	2.667	20	80.810	
- E	0.400	2.215	20	17.720	
- DUCT	2.150	2.515	10	54.073	
- LIFT DUCT	2.400	1.500	10	36.000	
- FIRE-ESCAPE STAIRCASE	2.665	4.050	5	53.966	-325.919
TOTAL(ONE FLOOR B/UP AREA)					1275.410
ADD EXCESS BALCONY IN FSI					157.583
TOTAL (ONE FLOOR B/UP AREA)					1432.993

BLOCK - 8 - BALCONY AREA CALCULATION - TYPICAL 1 ST - 6 TH FLOOR
PERMISSIBLE BALCONY AREA = 15 % OF 1275.410 = 191.311 SQ.M.

BLOCK S	LENGTH	WIDTH	NOS	TOTAL	
B1	3.56	1.500	20	106.8	SQ.M.
B2	0.600	2.330	20	27.96	SQ.M.
E	0.400	2.215	20	17.72	SQ.M.
B3	0.600	2.667	20	32.004	SQ.M.
D	1.515	2.667	20	80.810	SQ.M.
EB	8.360	1.000	10	83.600	SQ.M.
			TOTAL	348.894	SQ.M.
ADD EXCESS BALCONY IN FSI		348.894	-191.311	157.583	SQ.M.

GROUND FLOOR AREA CALCULATION- APARTMENTS - BLOCK -8

BLOCKS	LENGTH	WIDTH	NOS	TOTAL	
LIFT /LOBBY	1.650	9.750	5	80.438	
STAIRCASE / LOBBY	2.815	12.450	5	175.294	255.671
DEDUCTIONS					
-FIRE-ESCAPE STAIRCASE	2.815	4.050	5	-57.004	
-LIFT DUCT	1.500	2.400	10	-36.000	-93.004
TOTAL (GR. FLOOR B/UP AREA)					162.668

BASEMENT FLOOR AREA CALCULATION - BLOCK - 8

TYPE	LENGTH	WIDTH	NOS.	TOTAL
P (LIFT + LOBBY)	1.650	9.750	5	80.438
P (STAIRCASE + LOBBY)	2.815	12.450	5	175.294
LESS FIRE-ESCAPE STAIRCASE	2.815	4.050	5	-57.004
TOTAL B/UP AREA				198.668

DRN BY : ARPITA	DRG NO.: SI/SD/8E/6
SCALE : 1:100 , 1:200	CHKD BY : M.S.
DATE : 04/3/2014	All Dimensions in mm

ISSUED FOR: SUBMISSION ✓ | TENDER | STRUCTURAL | CONSTRUCTION

NORTH

ADDRESS: EXISTING RESIDENTIAL SCHEME BELONGING TO RADHA MADHAV DEVELOPERS ON PLOT NO. 6 , AT KH.NO. 248 , 257 /2 , 256 /2 , 256 / 1K , 256 / 1G , P.H.NO.- 42 , MOUZA- JAMATHA ,TAL. - NAGPUR (RURAL).

ARCHITECT'S SIGN: SANGHI SANGHI Architect, Regn. No. CA/1974/41888 Govt. Reg Valuer - Cat.I/CAT/2014-15 Approved Valuer, Regn. No. A-10845 56, Shivaji Nagar, Nagpur - 440 010

OWNER'S SIGN: RADHA MADHAV DEVELOPERS PARTNER

PROJECT MANAGEMENT CONSULTANTS & ARCHITECTS
SANGHI CONSULTING ENGINEERS (I) PVT. LTD.
PROJECT MANAGEMENT & TECHNICAL CONSULTANTS , ARCHITECTS & VALUERS
56, SHIVAJI NAGAR, NAGPUR - 440010
PH. & FAX NO. - 2249225, 3294245
e-mail - info@sanghiengineers.com
SANGHI / DISK1 /CURRENT DISC / JAMTHA HOUSING / SUBMISSION DRAWING