




FRONT ELEVATION

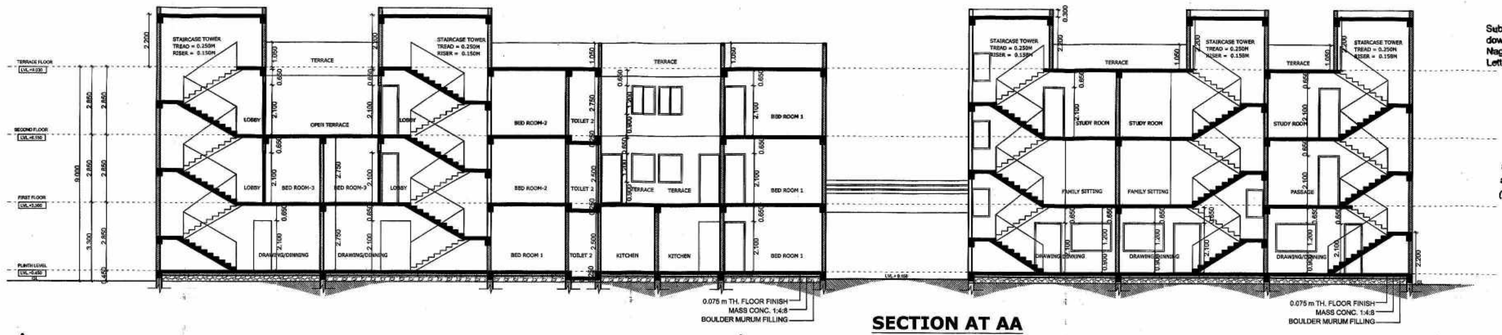


SECTION AT AA

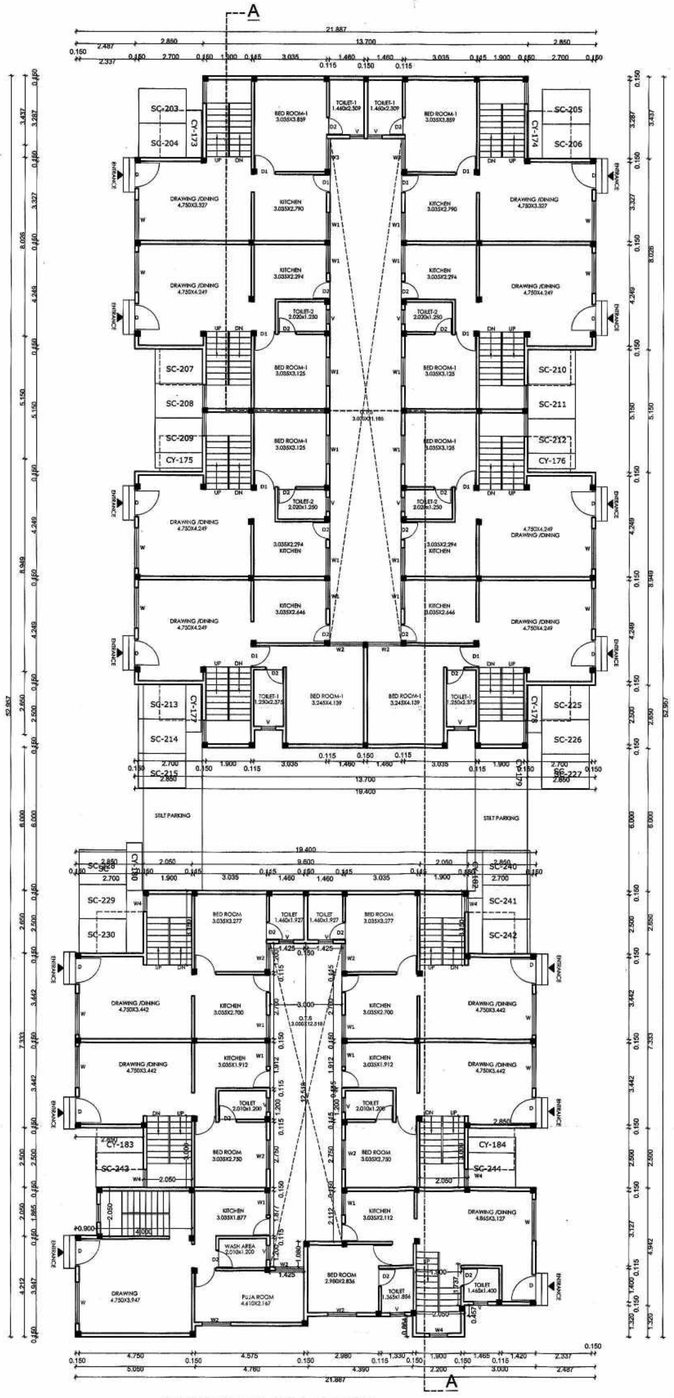

GROUND FLOOR PLAN
(BUILDING NO - 3)

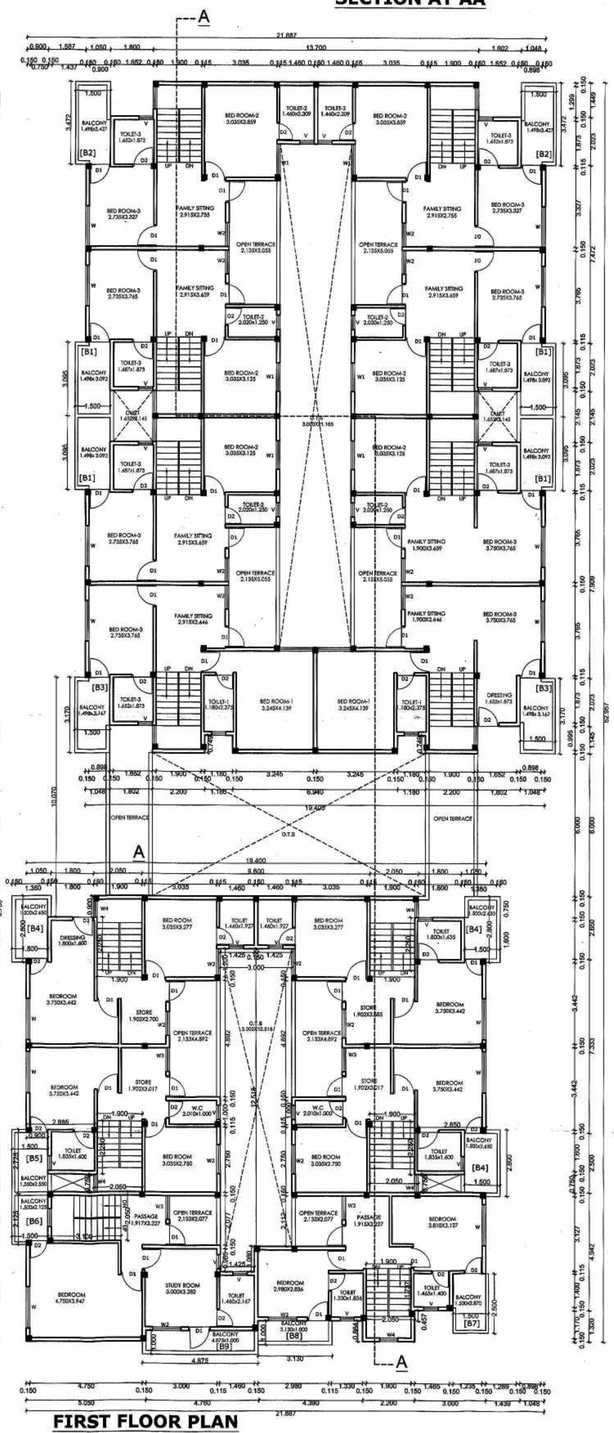

FIRST FLOOR PLAN
(BUILDING NO - 3)

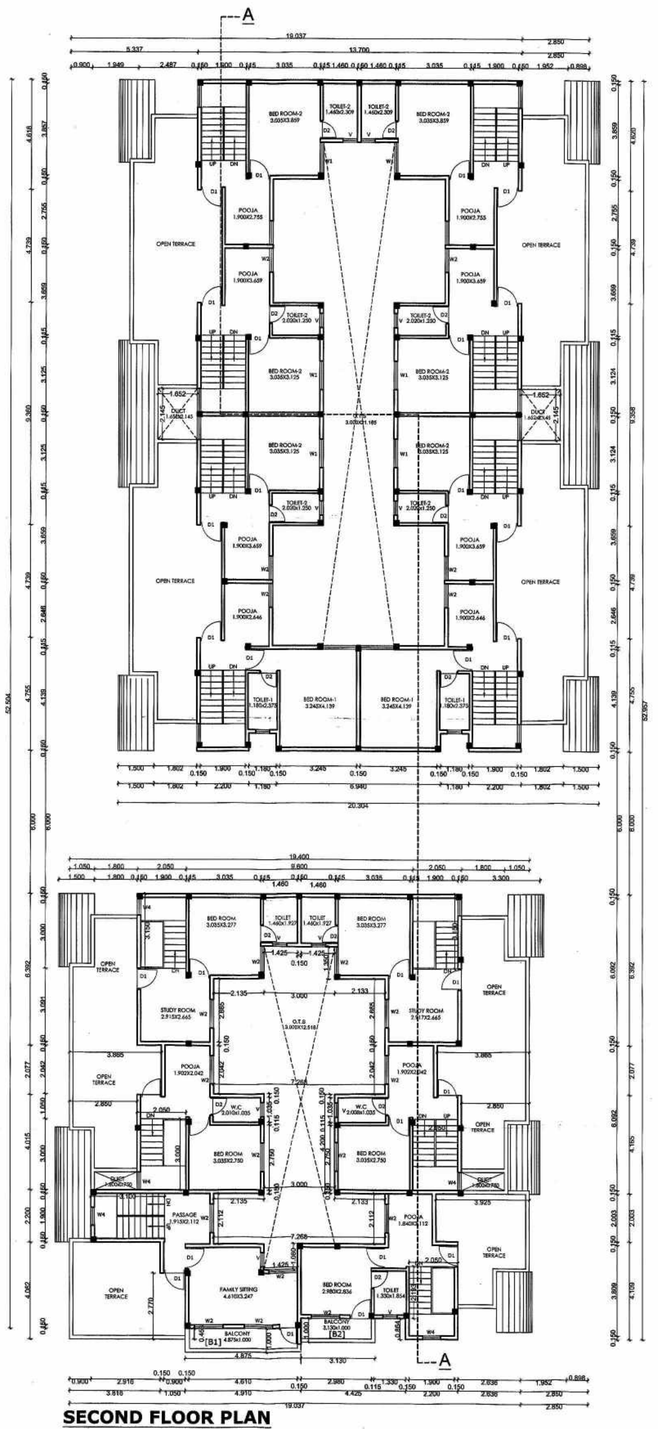

SECOND FLOOR PLAN
(BUILDING NO - 3)

N. I. T.
L.S. NO. 2346
L.S. Valid upto 31.12.2019

Necessary arrangements for Rain Water Harvesting and Solar Water Heating System shall be done

OFFICE OF THE NAGPUR IMPROVEMENT TRUST
Special Planning Authority for Nagpur Metropolitan Area
Building Permit No. 65/(M)/South/Nagpur(A)/case No. MB-3258/20130620567/897
Date. 10/02/2014
SANCTIONED
Building Engineer (Metro)
Nagpur Improvement Trust

This sanction is subject to conditions of N.A. order Dt. 12.12.2012
N.A.T.P. order Dt. —

This Sanction is Subject to Conditions Mentioned in Development agreement Dt. 16.5.13 with N.I.T.

Subject to the Condition laid down by Fire Brigade Deptt. Nagpur Mpl. Corporation Vide Letter No. 4/1922/dt. 19.12.2013 1925 FB

SUBJECT TO THE PROVISIONS OF STRUCTURAL DESIGN SUFFICIENCY CERTIFICATE DATED 17.12.2013 OF STRUCTURAL DESIGNER AND APPLICANT

करारनाम्यातील अटी शर्तीनुसार नाळवंशी /इकनापी/ भुजंगाडी शिर्डी ना. सु. प्र. कडून गाळे /भुजंडक नुसत्र पत्र (Release letter) प्राप्त केल्याशिवाय करता येणा. नाही

This Sanction is Subject to Condition that Flats shall be released as per Condition No. 17 of the Development Agreement Dt. 16.5.13

DRAWING NO.	10 / 13

PROPOSED RESIDENTIAL BUILDING PLANS FOR GROUP HOUSING SCHEME ON KH.NO-156/3-4-5, P.H.NO.-38, MOUZA - PIPLA, TAH- NAGPUR (GRAMIN), DIST- NAGPUR.

BELONGING TO.
M/S PYRAMID ARCADES Pvt. Ltd.

BUILDING - 3

GROUND,FIRST & SECOND FLOOR PLAN, ELEVATION, SECTIONS &

SCHEDULE OF OPENINGS

S.NO.	TYPE	SIZE	REMARK
1	D	1.000 x 2.10m	T.W.DOUBLE PANELLED DOOR
2	D1	0.900 x 2.10m	T.W.SINGLE PANELLED DOOR
3	D2	0.750 x 2.10m	T.W.SINGLE PANELLED DOOR
4	W	1.800 x 1.20m	ALLUMINIUM GLAZED WINDOW
5	W1	1.400 x 0.90m	ALLUMINIUM GLAZED WINDOW
6	W2	1.200 x 1.20m	ALLUMINIUM GLAZED WINDOW
7	V	0.600 x 0.60m	M.S. VENTILATORS

INDEX

PLOT BOUNDARY SHOWN IN

PROPOSED CONSTRUCTION SHOWN IN

SUBMISSION DRAWING

DRN BY:	SANJAY	SCALE	1 : 100,1:200
CHK BY:	SANJAY	DATE:	19/07/13

AUTHORISED SIGNATORY FOR
M/S PYRAMID ARCADES Pvt. Ltd.

PYRAMID ARCADE PVT. LTD. NAGPUR

SIGN OF ARCHITECT

Architect Sanjay Soni