


FRONT ELEVATION

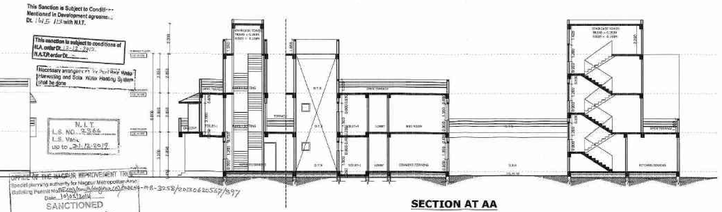


SECTION AT AA


BUILDING - 4 AREA STATEMENT

PROPOSED CONSTRUCTION FOR BUILDING - 4 AS UNDER


BLOCK	FLOOR	TOTAL B/U AREA	PREMIUM AREA	PERMI. BAL 15%	TOTAL BALCONY AREA
		a	b	c	d
BLOCK - F	GROUND FL.	429.314	46.625	———	———
	FIRST FL.	394.341	46.101	59.151	29.165
	SECOND FL.	192.769	47.921	28.915	12.800
TOTAL FL. AREA		1016.424	140.647	88.066	41.965

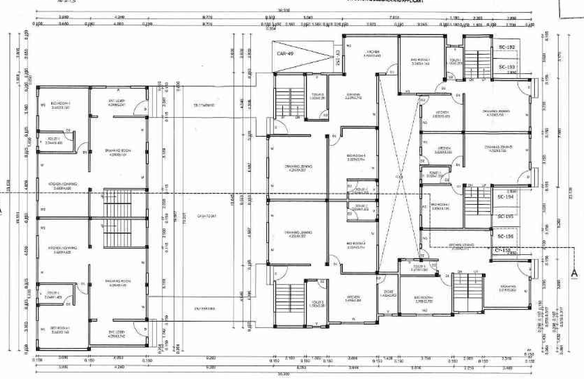


GROUND FLOOR PLAN

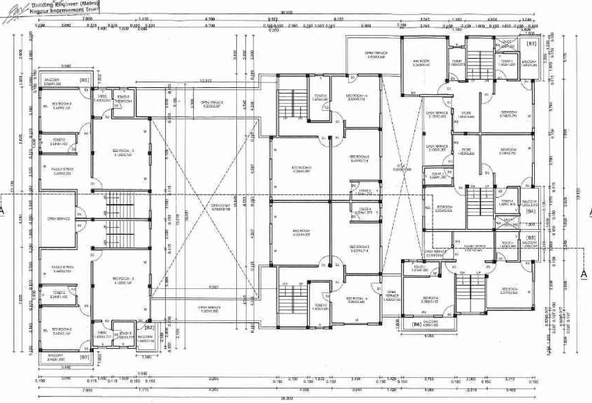

FIRST FLOOR PLAN

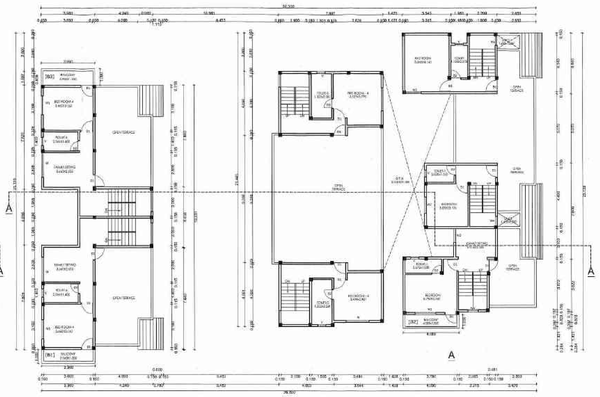

SECOND FLOOR PLAN

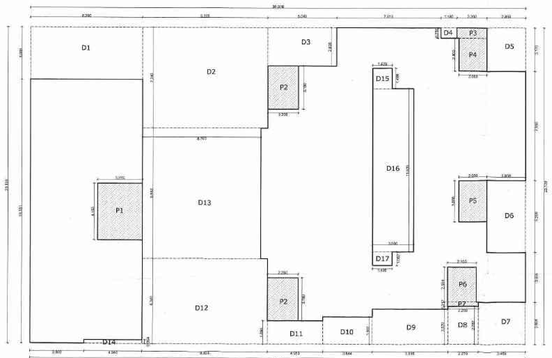

BUILT UP AREA DIAGRAM OF GROUND FLOOR (BUILDING NO - 4)



BUILT UP AREA DIAGRAM OF FIRST FLOOR (BUILDING NO - 4)



BUILT UP AREA DIAGRAM OF SECOND FLOOR (BUILDING NO - 4)

BUILT -UP AREA CALCULATION OF (GROUND FLOOR)

GROUND FLOOR AREA STATEMENT

a1 **BLOCK AREA** [BUILDING NO - 4] 36.300 X 23.139 = 839.945 SQ.M. — AREA IN SQ.M.

DEDUCTION IN BUILT UP AREA

REMARK	NOS.	SIZE IN SQ.M	AREA	TOTAL
[D1]	1	8.200X3.800	31.225	
[D2]	1	9.203X7.345	67.605	
[D3]	1	5.049X2.800	14.137	
[D4]	1	1.180X0.750	0.885	
[D5]	1	2.850X3.250	9.024	
[D6]	1	2.850X5.269	15.016	
[D7]	1	3.469X3.084	10.668	
[D8]	1	2.215X2.767	6.128	
[D9]	1	5.516X2.570	14.176	
[D10]	1	3.644X1.991	7.255	
[D11]	1	4.853X1.694	8.865	
[D12]	1	9.203X8.240	57.426	
[D13]	1	9.700X9.553	83.111	
[D14]	1	4.240X0.564	1.119	
[D15]	1	1.425X1.490	2.123	
[D16]	1	3.003X11.925	35.775	
[D17]	1	1.426X1.002	1.428	
[P1]	1	3.275X4.150	13.591	
[P2]	2	2.250X3.150	14.175	
[P3]	1	2.200X0.750	1.650	
[P4]	1	2.050X2.400	4.920	
[P5]	1	2.050X3.000	6.150	
[P6]	1	2.100X2.584	5.426	
[P7]	1	2.250X0.317	0.713	

a2 DEDUCTION AREA (-) 410.631

a3 BUILT UP AREA (a1-a2)=(839.945-410.631)

TOTAL BUILT UP AREA OF BLOCK [1] **429.314** SQ.MT

BUILT -UP AREA CALCULATION OF (FIRST FLOOR)

FIRST FLOOR AREA STATEMENT

a1 **BLOCK AREA** [BUILDING NO - 4] 36.300 X 23.139 = 839.945 SQ.M. — AREA IN SQ.M.

DEDUCTION IN BUILT UP AREA

REMARK	NOS.	SIZE IN SQ.M	AREA	TOTAL
[D1]	1	7.090X3.800	26.998	
[D2]	1	1.110X5.999	6.658	
[D3]	1	8.703X16.899	147.071	
[D4]	1	0.503X7.346	3.695	
[D5]	1	7.997X2.800	21.351	
[D6]	1	1.425X4.440	6.327	
[D7]	1	1.180x0.750	0.885	
[D8]	1	2.850x1.150	3.277	
[D9]	1	1.940x2.820	2.112	
[D10]	1	5.135x5.670	28.034	
[D11]	1	3.003x4.790	14.170	
[D12]	1	9.134x2.665	13.601	
[D13]	1	1.049x2.820	2.112	
[D14]	1	2.850x1.800	2.850	
[D15]	1	1.046x2.249	2.352	
[D16]	1	3.469x3.084	10.668	
[D17]	1	2.215x2.767	6.128	
[D18]	1	4.088x2.570	10.506	
[D19]	1	1.428x6.774	9.673	
[D20]	1	3.644x1.991	7.255	
[D21]	1	4.053x1.694	6.865	
[D22]	1	9.203x6.240	57.426	
[D23]	1	1.110x2.191	2.432	
[D24]	1	2.659x4.081	10.851	
[D25]	1	3.130x0.264	0.826	
[P1]	1	3.275X4.150	13.591	
[P2]	2	2.250X3.150	14.175	
[P3]	1	2.200X0.750	1.650	
[P4]	1	2.050X0.400	0.820	
[P5]	2	1.900X2.020	7.676	
[P6]	1	2.050X1.000	2.050	
[P7]	1	2.100X2.584	5.426	
[P8]	1	2.250X0.317	0.713	

a2 DEDUCTION AREA (-) 445.604

a3 BUILT UP AREA (a1-a2)=(839.945-445.604)

TOTAL BUILT UP AREA OF BLOCK [1] **394.341** SQ.MT

PREMIUM AREA CALCULATION OF (GROUND FLOOR)

AREA AVAILABLE ON PREMIUM UP TO 30% OF BUILT-UP

a1

[P1]	1	3.275X4.150	13.591	
[P2]	2	2.250X3.150	14.175	
[P3]	1	2.200X0.750	1.650	
[P4]	1	2.050X2.400	4.920	
[P5]	1	2.050X3.000	6.150	
[P6]	1	2.100X2.584	5.426	
[P7]	1	2.250X0.317	0.713	
a1 TOTAL PREMIUM AREA			46.625	46.625
				46.625 SQ.MT

BUILT -UP AREA CALCULATION OF (SECOND FLOOR)

SECOND FLOOR AREA STATEMENT

a1 **BLOCK AREA** [BUILDING NO - 4] 33.450 X 23.139 = 773.999 SQ.M. — AREA IN SQ.M.

DEDUCTION IN BUILT UP AREA

REMARK	NOS.	SIZE IN SQ.M	AREA	TOTAL
[D1]	1	3.960X3.800	15.079	
[D2]	1	13.443X11.249	151.220	
[D3]	1	7.697X2.800	21.551	
[D4]	1	1.425X4.440	6.327	
[D5]	1	1.180x0.750	0.885	
[D6]	1	3.000X2.438	7.314	
[D7]	1	5.351x5.370	27.129	
[D8]	1	5.068x9.288	47.071	
[D9]	1	5.628x9.487	53.392	
[D10]	1	4.054x1.902	4.062	
[D11]	1	2.134x2.365	4.405	
[D12]	1	0.619x6.589	4.078	
[D13]	1	2.215x2.767	6.128	
[D14]	1	4.080x2.570	10.485	
[D15]	1	1.428x5.773	8.243	
[D16]	1	3.644x1.991	7.255	
[D17]	1	4.053x1.694	6.865	
[D18]	1	13.443X7.440	100.015	
[D19]	1	9.203x4.450	40.953	
[D20]	1	2.659x4.081	10.851	
[P1]	1	3.275X4.450	14.573	
[P2]	1	2.218X3.150	6.986	
[P3]	1	2.200X0.750	1.650	
[P4]	1	2.050X2.420	4.961	
[P5]	1	2.050X3.020	6.191	
[P6]	1	2.250X2.922	6.574	
[P7]	1	2.218X3.150	6.986	

a2 DEDUCTION AREA (-) 581.230

a3 BUILT UP AREA (a1-a2)=(773.999-581.230)

TOTAL BUILT UP AREA OF BLOCK [1] **192.769** SQ.MT

PREMIUM AREA CALCULATION OF (FIRST FLOOR)

AREA AVAILABLE ON PREMIUM UP TO 30% OF BUILT-UP

a1

[P1]	1	3.275X4.150	13.591	
[P2]	2	2.250X3.150	14.175	
[P3]	1	2.200X0.750	1.650	
[P4]	1	2.050X3.020	6.191	
[P5]	1	2.050X2.420	4.961	
[P6]	1	2.250X2.922	6.574	
[P7]	1	2.218X3.150	6.986	
a1 TOTAL PREMIUM AREA			46.101	46.101
				46.101 SQ.MT

BALCONY AREA STATMENT OF (FIRST FLOOR)

PERMISSIBLE BAL. AREA = 15% OF 394.341 = 59.151 SQ.MT

BALCONY AREA

B1	1	3.960X1.200	4.752	
B2	1	1.350X2.155	3.363	
B3	1	1.350X3.285	4.927	
B4	1	1.350X3.155	4.702	
B5	1	1.350X2.249	3.373	
B6	1	4.088X1.000	4.088	
B7	1	3.960X1.000	3.960	
TOTAL BALCONY AREA			29.165	**29.165** SQ.MT

PREMIUM AREA CALCULATION OF (SECOND FLOOR)

AREA AVAILABLE ON PREMIUM UP TO 30% OF BUILT-UP

a1

[P1]	1	3.275X4.450	14.573	
[P2]	1	2.218X3.150	6.986	
[P3]	1	2.200X0.750	1.650	
[P4]	1	2.050X2.420	4.961	
[P5]	1	2.050X3.020	6.191	
[P6]	1	2.250X2.922	6.574	
[P7]	1	2.218X3.150	6.986	
a1 TOTAL PREMIUM AREA			47.921	47.921
				47.921 SQ.MT

BALCONY AREA STATMENT OF (SECOND FLOOR)

PERMISSIBLE BAL. AREA = 15% OF 192.769 = 28.915 SQ.MT

BALCONY AREA

B1	1	3.960X1.000	3.960	
B2	1	4.088X1.000	4.088	
B3	1	3.960X1.200	4.752	
TOTAL BALCONY AREA			12.800	**12.800** SQ.MT

DRAWING NO. 11 / 13

PROPOSED RESIDENTIAL BUILDING PLANS FOR GROUP HOUSING SCHEME ON KH.NO-156/3-4-5, P.H.NO.-38, MOUZA - PIPLA, TAH- NAGPUR (GRAMIN), DIST- NAGPUR.

BELONGING TO.
M/S PYRAMID ARCADES Pvt. Ltd.

BUILDING - 4

GROUND,FIRST & SECOND FLOOR PLAN, ELEVATION, SECTIONS & AREA CALCULATION

SCHEDULE OF OPENINGS

S.NO.	TYPE	SIZE	REMARK
1	D	1.000 x 2.10m	T.W.DOUBLE PANELLED DOOR
2	D1	0.900 x 2.10m	T.W.SINGLE PANELLED DOOR
3	D2	0.750 x 2.10m	T.W.SINGLE PANELLED DOOR
4	W	1.800 x 1.20m	ALLUMINIUM GLAZED WINDOW
5	W1	1.400 x 0.90m	ALLUMINIUM GLAZED WINDOW
6	W2	1.200 x 1.20m	ALLUMINIUM GLAZED WINDOW
7	V	0.600 x 0.60m	M.S. VENTILATORS

INDEX

PLOT BOUNDARY SHOWN IN

PROPOSED CONSTRUCTION SHOWN IN

SUBMISSION DRAWING

DRN BY: SANJAY — SCALE: 1:100,1:200

CHK BY: SANJAY — DATE: 19/07/13

AUTHORISED SIGNATORY FOR
M/S PYRAMID ARCADES Pvt. Ltd.

SIGN OF ARCHITECT