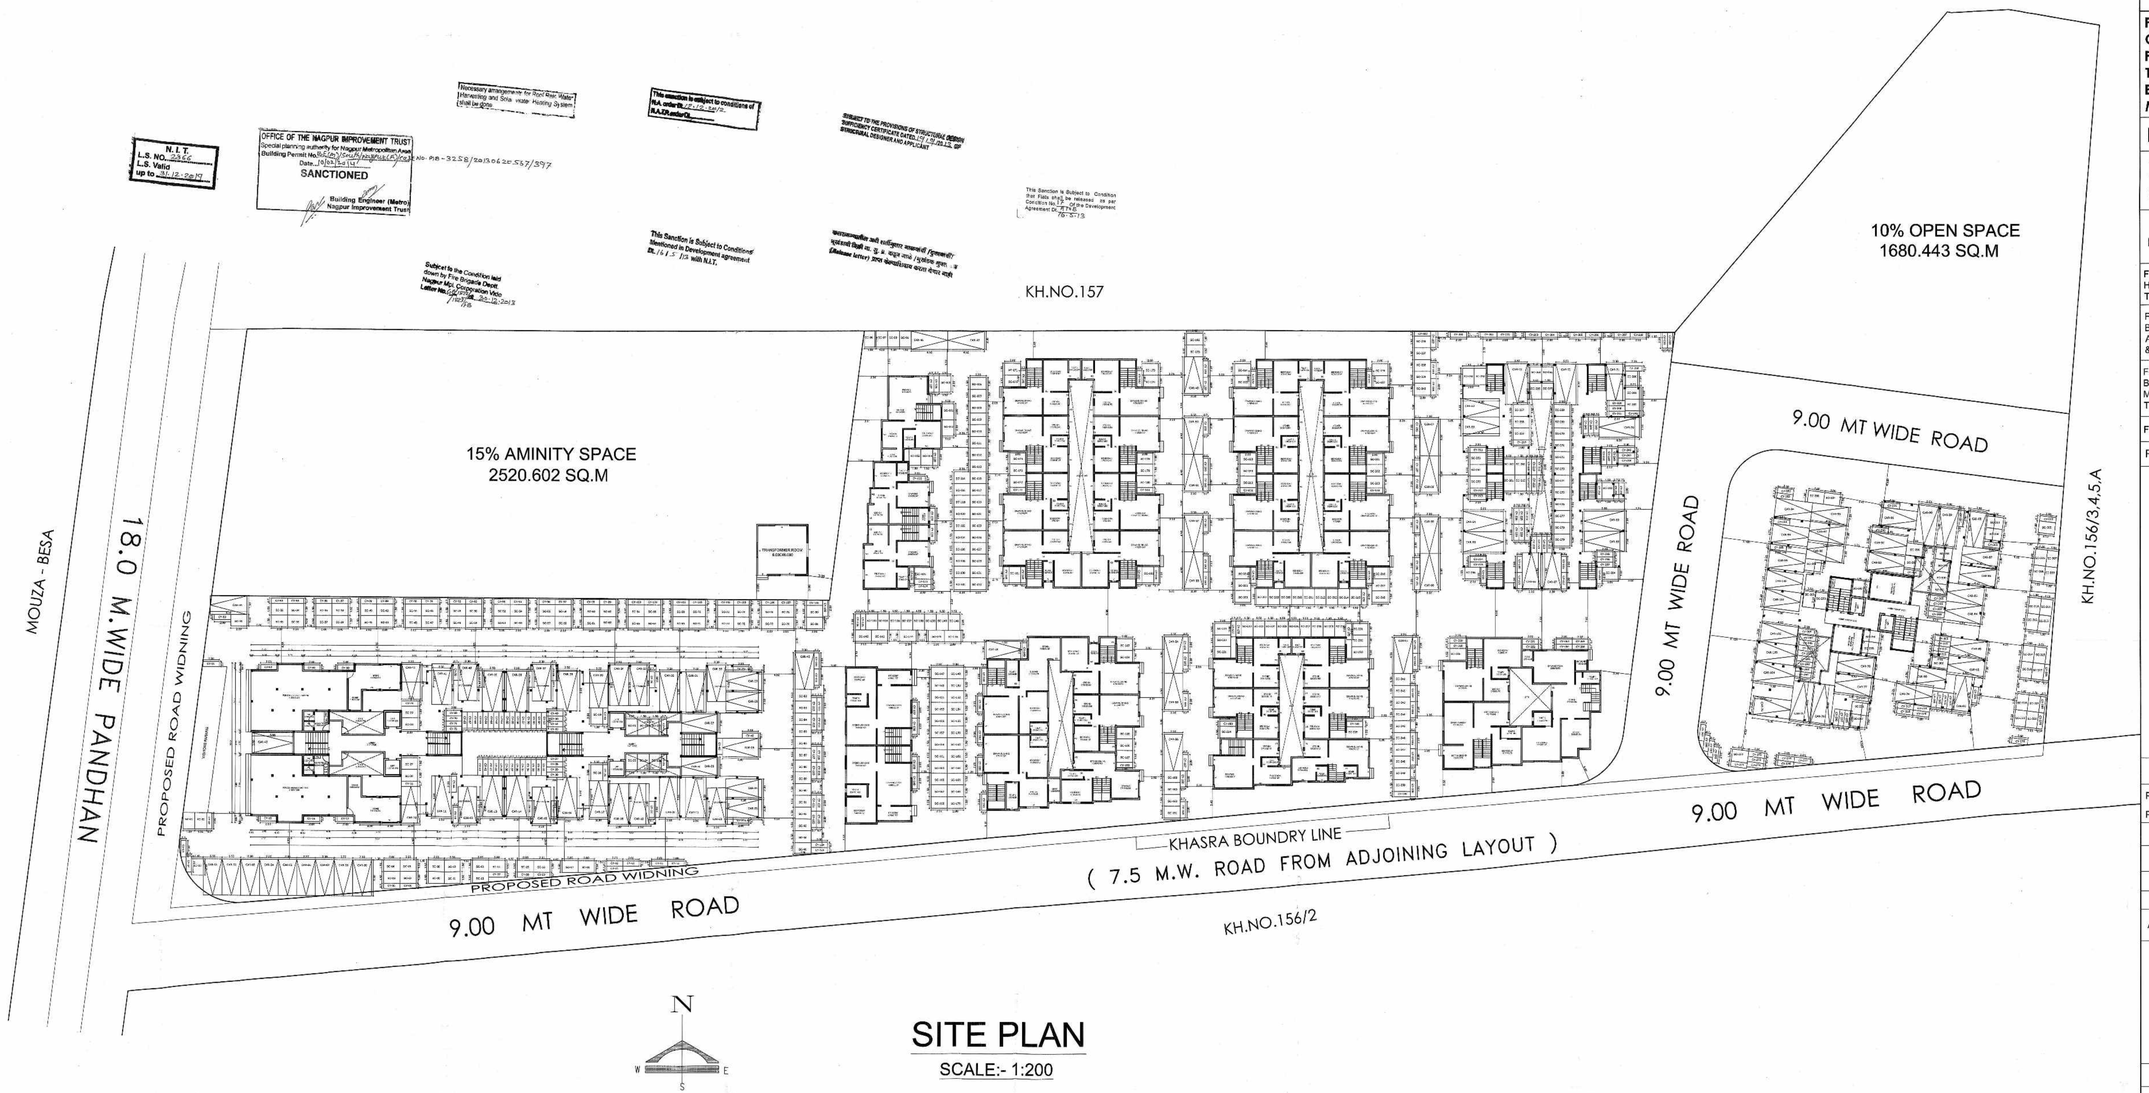


SITE PLAN

SCALE:- 1:200

DRAWING NO.	2 / 13

PROPOSED RESIDENTIAL BUILDING PLANS FOR GROUP HOUSING SCHEME ON KH.NO-156/3-4-5, P.H.NO.-38, MOUZA - PIPLA, TAH- NAGPUR (GRAMIN), DIST- NAGPUR. BELONGING TO. M/S PYRAMID ARCADES Pvt. Ltd.

PARKING AREA STATEMENT

TOTAL COMMERCIAL B/U AREA = 229.377 Sqm. LESS 10 % WALL AREA (-) 22.937 = 206.440 Sqm. = REQUIRED PARKING = 206.440/50 = 4 CAR, 8 Sct., 8 Cy.

PARKING REQUIRED	REQUIRED PARKING		
	CAR	SCOOTER	CYCLE
FOR 43 TENEMENT ROW HOUSE HAVING CARPET AREA MORE THAN 80 SQM. (1:2:2)	43	86	86
FOR 72 TENEMENT OF BLOCK - I HAVING CARPET AREA MORE THAN 40 SQM & LESS THAN 80 SQM. (1:4:4)	36	144	144
FOR 42 TENEMENTS OF BLOCK -J HAVING CARPET AREA MORE THAN 40 SQ.MT & LESS THAN 80 SQMT. (1:4:4)	21	84	84
FOR COMMERCIAL B/U AREA	4	8	8
PARKING PROVIDED	104	322	322

INDEX

PLOT BOUNDARY SHOWN IN

PROPOSED CONSTRUCTION SHOWN IN

SUBMISSION DRAWING

DRN BY:	SANJAY	SCALE	1 : 200
CHK BY:	SANJAY	DATE:	22/08/13

AUTHORISED SIGNATORY FOR M/S PYRAMID ARCADE PVT. LTD.

ARCHITECT SIGN:-