

SHEET NO 38



EXISTING UPPER BASEMENT PLAN

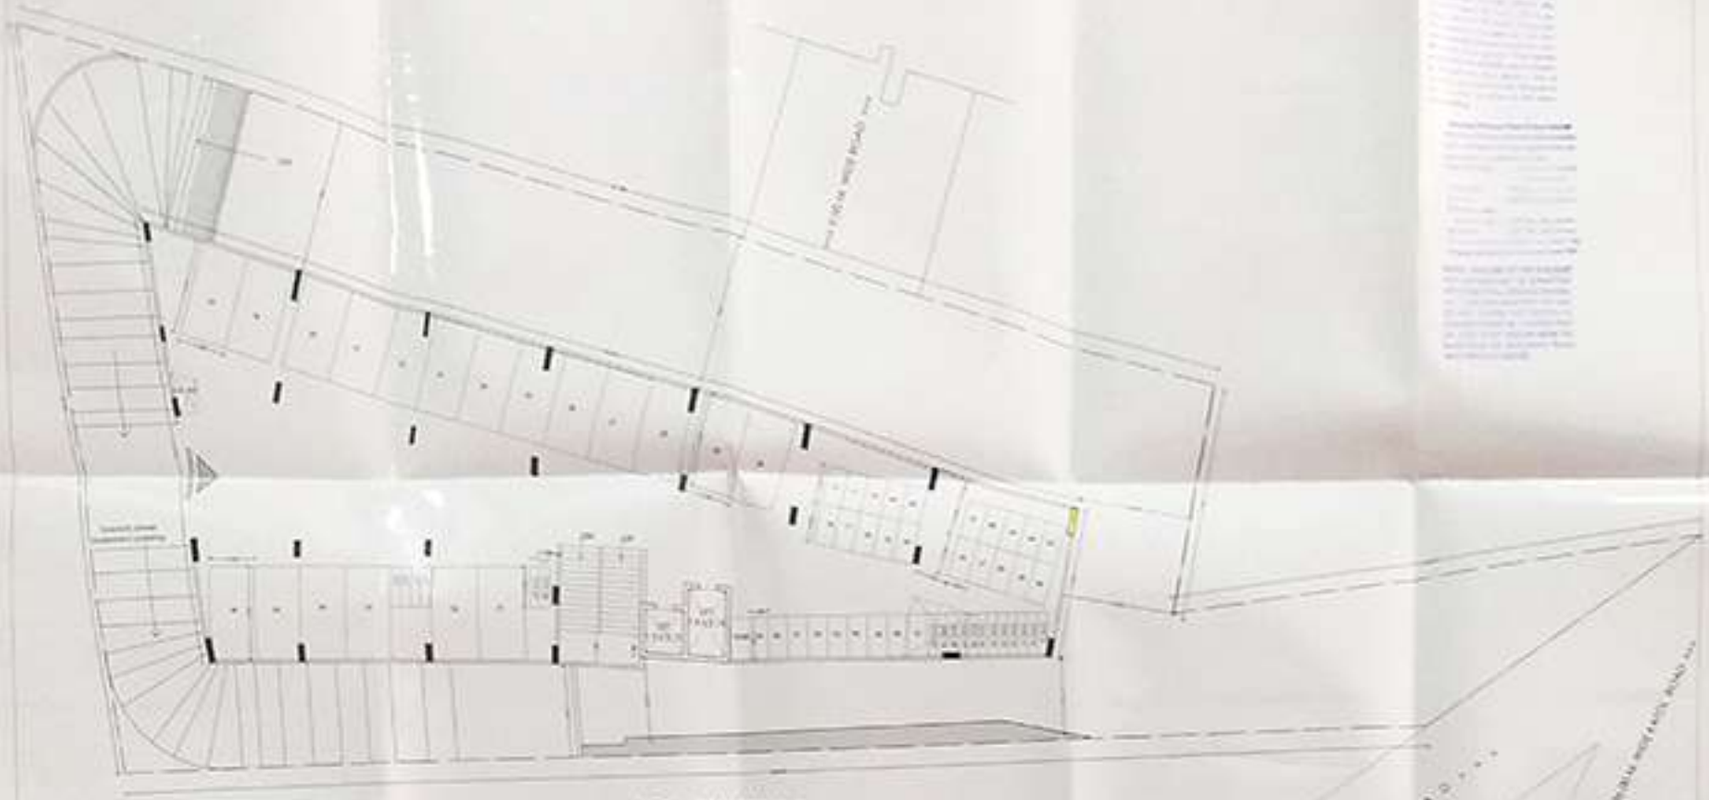

UPPER BASEMENT FLOOR PLAN

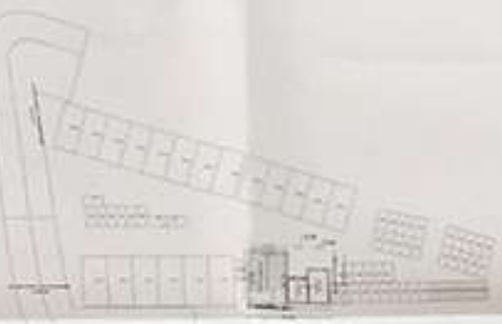

D.P.SHEET NO.11



PROPOSED SITE

STAMP OF APPROVAL

SANCTIONED