


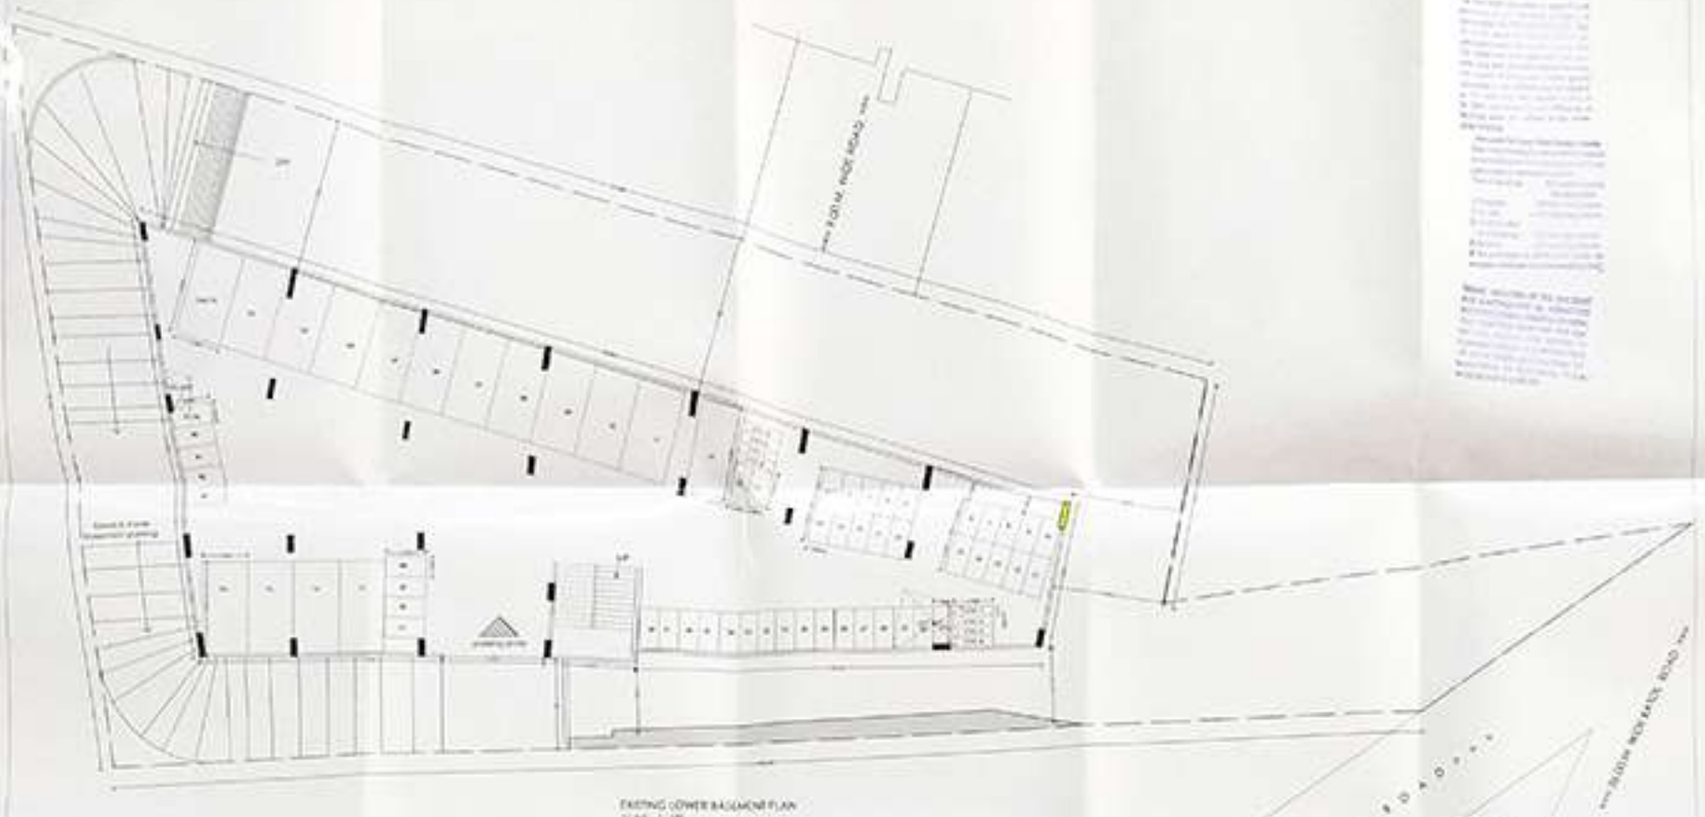

LOWER BASEMENT FLOOR PLAN



D.P SHEET NO 11



PROPOSED SITE

STAMP OF APPROVAL

SANCTIONED