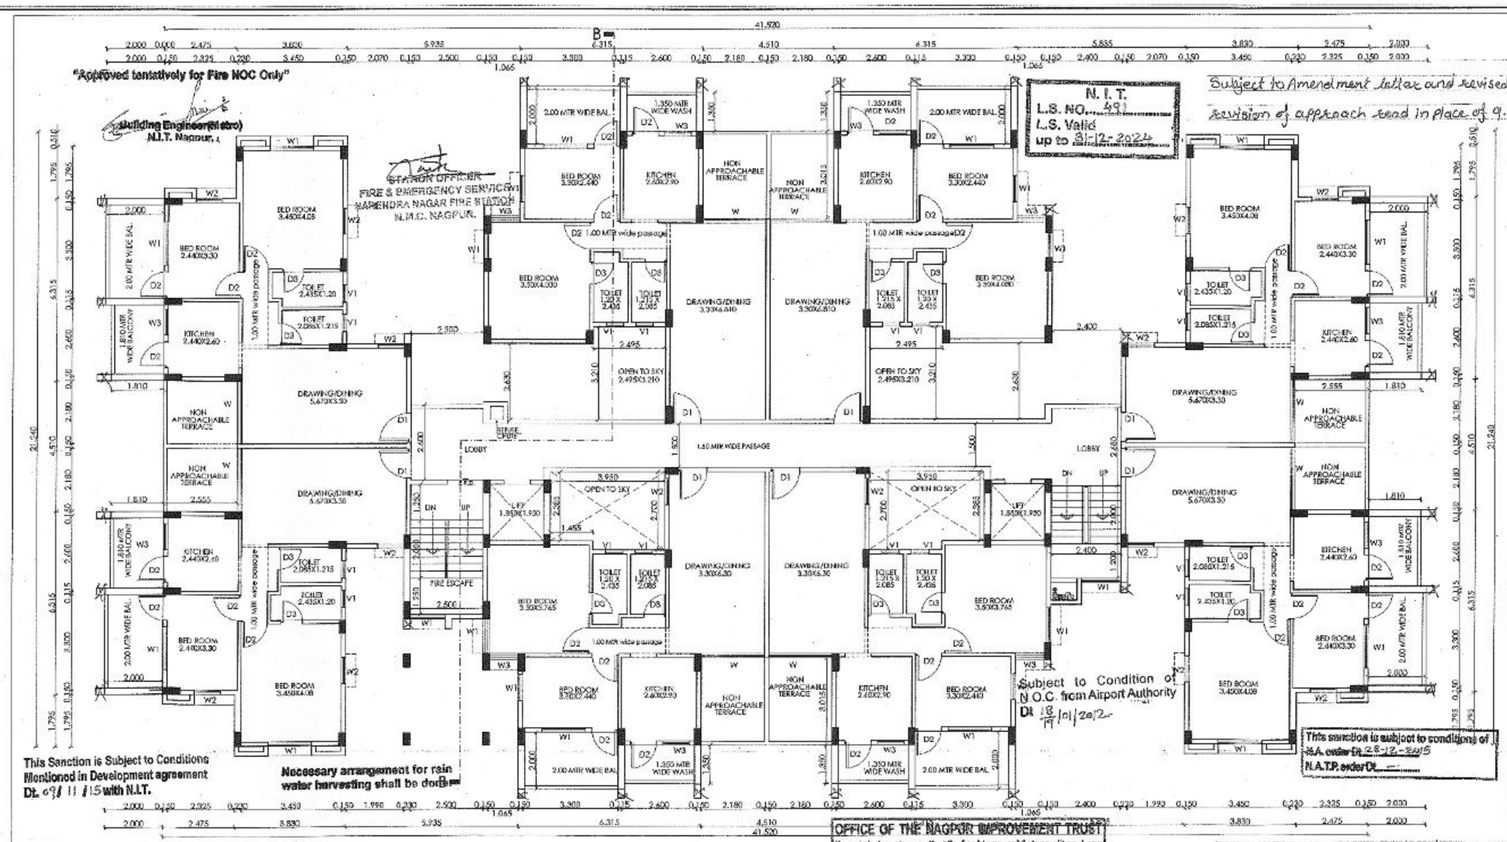


FIRE CONSULTANT

ALERT MULTIPURPOSE SERVICES
202, Agrawal Mansion,
Ram Durgavati Square,
Nagpur- 440026
Contact No.: 9372252186
Email: ams.fireprotection@gmail.com

INDEX

- FIRE DOOR
- ABC FIRE EXTINGUISERS
- FIRE PUMP
- FIRE CONTROL PANEL
- FIRE MANUAL CALL POINT
- FIRE HOOTER
- FIRE HYDRANT VALVE
- HP = HYDRANT PIPE
- HR = HOSE REEL
- HB = HOSE BOX
- FIRE SERVICE INLET
- BUTTERFLY VALVE
- NON RETURN VALVE
- YARD HYDRANT STAND POST
- 0.100M DIA PIPE LINE

SHEET NO: 3/3

DWG TITLE:- FLOOR PLANS (WING A,B)

SCHEDULE OF OPENINGS

SD1	AS PER DESIGN	T.W. FULLY PANELLED DOOR
D1	1.05 x 2.10	T.W. FULLY PANELLED DOOR
D2	1.00 x 2.10	T.W. FULLY PANELLED DOOR
D3	0.75 x 2.10	T.W. FULLY PANELLED DOOR
W	2.18 x 1.20	FULLY GLAZED WINDOW
W1	1.50 x 1.20	FULLY GLAZED WINDOW
W2	1.25 x 1.20	FULLY GLAZED WINDOW
W3	0.90 x 1.00	FULLY GLAZED WINDOW
V1	0.60 x 0.90	VENTILATOR

BELONGING TO :

SHRI. VILAS ANANT MORGADE
SHRI. SHIRISH ANANT MORGHADE

PREVIOUS PERMIT NO: DATE:-

PROJECT TITLE :

PROPOSED BUILDING PLAN FOR MULTI FAMILY DWELLING UNIT ON PLOT NO. 1, SURVEY NO. 67/2 OF MOUZA - SHANKARPUR, P.H. NO. 42, TAH.:-NAGPUR (GRAMIN), DIST. :- NAGPUR.

REFERENCE:-
PLOT BOUNDRY SHOWN IN THUS
PROPOSED CONSTRUCTION SHOWN IN THUS

SCALE:	DRN. BY:	CHKD BY:	APR. BY:	NORTH	DATE:
1 : 100 1 : 200	SURENDRA				17-01-16

OWNER'S SIGN :

SHRI. VILAS ANANT MORGADE
SHRI. SHIRISH ANANT MORGHADE

ARCHITECT'S SIGN :

PRASHANT SATPUTE
B. ARCH. (HONS.) BIAV, M.C.A.
REG. No. CA/91/23018
NIT LS. No. 491
N.M.C. L.S. No. R-325

design cell
ARCHITECTS &INTERIOR DESIGNERS
18, 'Prabha Sankul', 1, Bhagwagar Layout
North Ambazari Road, Nagpur - 440 010
Ph. : 2525257 , 2546982