

"Approved tentatively for Fire NOC Only"

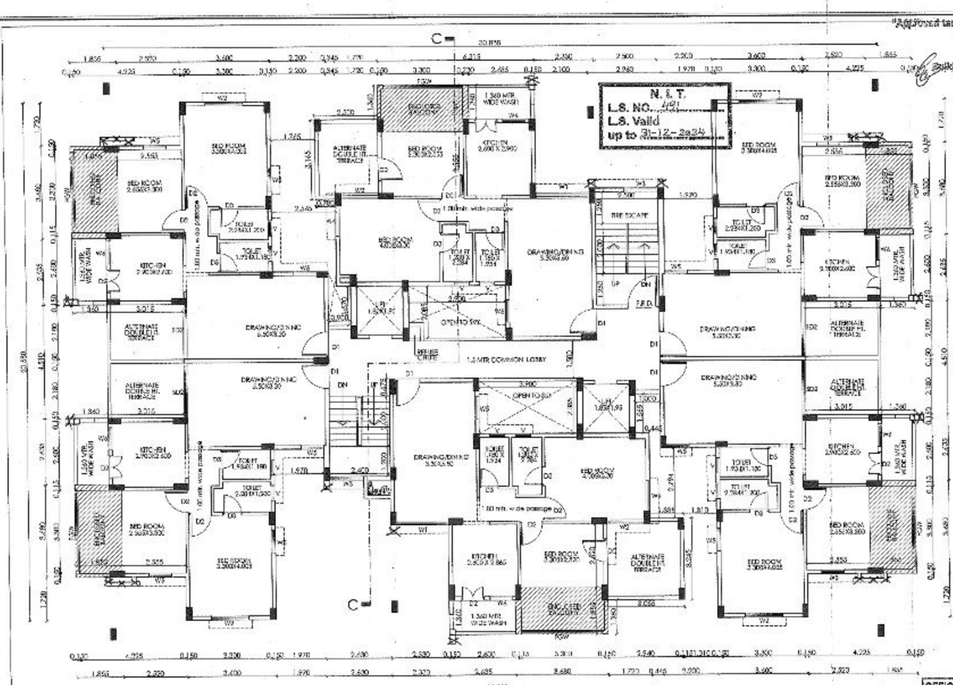

"WING C" TYPICAL 3RD,5TH FLOOR PLAN SCALE:- 1:100

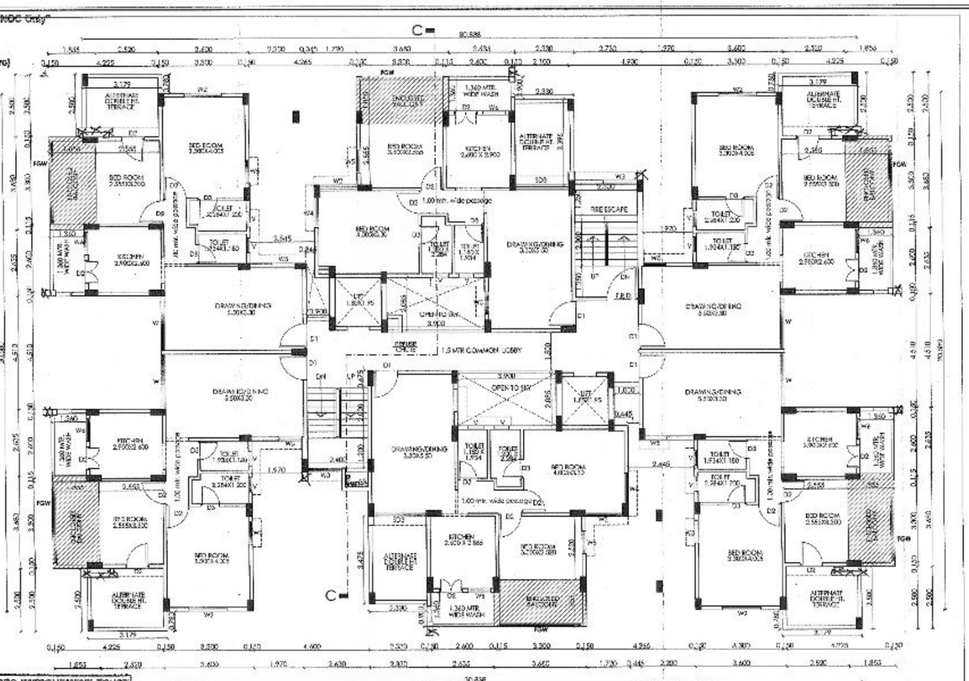


"WING C" TYPICAL 2ND,4TH,6TH FLOOR PLAN SCALE: 1:100

OFFICE OF THE NAGPUR IMPROVEMENT TRUST
Special planning authority for Nagpur Metropolitan Area
Building Permit No. [illegible]
Date... [illegible]
SANCTIONED
Building Engineer (Electro)
Nagpur Improvement Trust

subject to Development of proposed 12.00 m wide approach road by applicant.


This sanction is subject to conditions of
N.A. order Dt. [illegible]
N.I.T. order Dt. [illegible]

This Sanction is Subject To Conditions Mentioned In Release Letter Of N.I.T. Dt. 27.12.2016

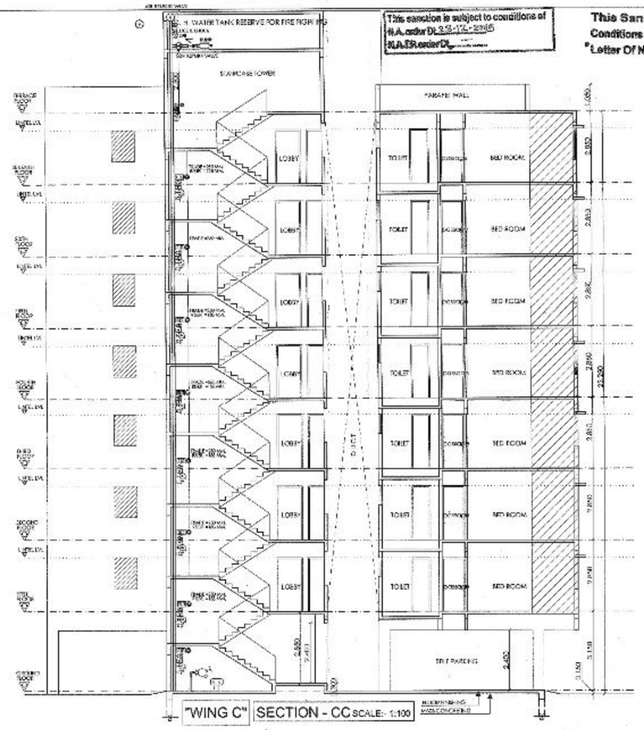

"WING C" SECTION - CC SCALE:- 1:100

Necessary arrangement for rain water harvesting shall be done.

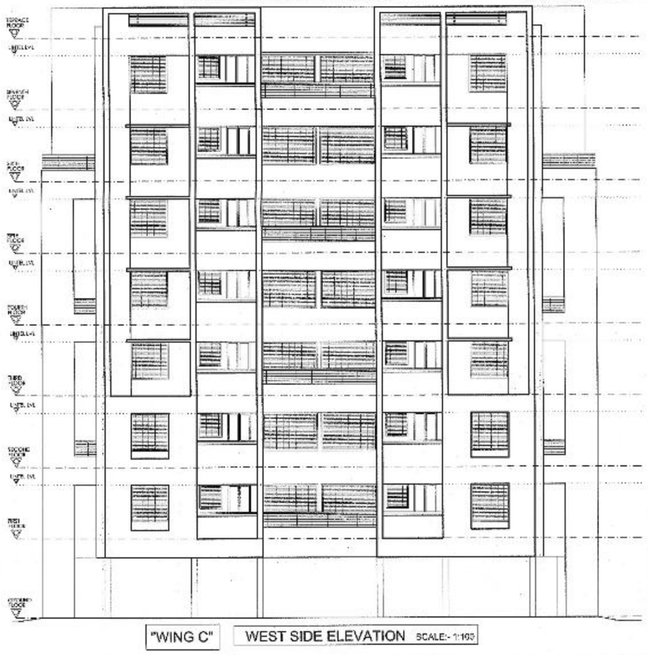


"WING C" WEST SIDE ELEVATION SCALE:- 1:100

OFFICE OF THE CORPORATION OF THE CITY OF NAGPUR.
(FIRE SERVICE)
No Objection Certificate hereby issued by Fire Service Deptt. for the proposed examinations.
The scope of this approval is Restricted to Fire Protection arrangements only.
Please see conditions mentioned in the Certificate
No. G. A. / 2316 / 16
Chief Fire Officer
Fire Service N.M.C. Nagpur

Subject to the Condition laid down by Fire Brigade Deptt. Nagpur Mpl. Corporation Vide Letter No. [illegible]

Subject to terms and condition of Government circular dated 30-01-2016 that Developer have to construct the temporary shade, toilet and arrangement of drinking water for the labours.

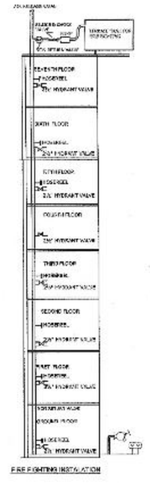

FIRE FIGHTING INSTALLATION

This Sanction is Subject to Conditions Mentioned in Development agreement Dt. 09/11/15 with N.I.T.

SUBJECT TO THE PROVISIONS OF STRUCTURAL DESIGN SUFFICIENCY CERTIFICATE DATED 30/12/2016 OF STRUCTURAL DESIGNER AND APPLICANT.

Subject to the provisions of structural drawings submitted by applicant.

FIRE CONSULTANT

ALERT MULTIPURPOSE SERVICES

201, Agrawal Mansion,
Ram Durgavati Square,
Nagpur- 440018.
Contact No.: 9372222185
Email: ams.fire.protection@gmail.com

INDEX

- FIRE DOOR
- ABC FIRE EXTINGUISERS
- FIRE PUMP
- FIRE CONTROL PANEL
- FIRE MANUAL CALL POINT
- FIRE HOOTER
- FIRE HYDRANT VALVE
- HP = HYDRANT PIPE
- HR = HOSE REEL
- HB = HOSE BOX
- FIRE SERVICE INLET
- BUTTERFLY VALVE
- NON RETURN VALVE
- YARD HYDRANT STAND POST
- 0.100M DIA PIPE LINE

SHEET NO: 5/8

DWG TITLE:- FLOOR PLANS, ELEVATION, SECTION FOR ("WING C")

subject to Amendment Letter and revised layout plan dated 29-03-2018 regarding revision of approach road in place of 9.00 m to 12.00 m.

SCHEDULE OF OPENINGS

SD1	AS PER DESIGN	T.W. FULLY PANELLED DOOR
D1	1.05 x 2.10	T.W. FULLY PANELLED DOOR
D2	1.00 x 2.10	T.W. FULLY PANELLED DOOR
D3	0.75 x 2.10	T.W. FULLY PANELLED DOOR
W	2.10 x 1.20	FULLY GLAZED WINDOW
W1	2.10 x 1.20	FULLY GLAZED WINDOW
W2	1.50 x 1.20	FULLY GLAZED WINDOW
W3	1.35 x 1.20	FULLY GLAZED WINDOW
W4	1.20 x 1.20	FULLY GLAZED WINDOW
W5	1.00 x 1.20	FULLY GLAZED WINDOW
W6	1.00 x 1.00	FULLY GLAZED WINDOW
V1	0.60 x 0.90	VENTILATOR
FGW	AS PER DETAIL	FULLY GLAZED WINDOW

BELONGING TO :
SHRI. VILAS ANANT MORGADE
SHRI. SHIRISH ANANT MORGHADE

PREVIOUS PERMIT NO: DATE:-

PROJECT TITLE :

PROPOSED BUILDING PLAN FOR MULTI FAMILY DWELLING UNIT ON PLOT NO. 2, SURVEY NO. 67/2 OF MOUZA - SHANKARPUR, P.H. NO. 42, TAH.:-NAGPUR (GRAMIN), DIST. :- NAGPUR.

REFERENCE:-
PLOT BOUNDRY SHOWN IN THUS
PROPOSED CONSTRUCTION SHOWN IN THUS

SCALE:	DRN. BY:	CHKD BY:	APR. BY:	NORTH	DATE:
1 : 100 1 : 200	SURENDRA				17-01-16

OWNER'S SIGN :

SHRI. VILAS ANANT MORGADE
SHRI. SHIRISH ANANT MORGHADE

ARCHITECT'S SIGN :

SHRIKANT SATPUTE
B.ARCH. (NAGPUR) M.ARCH. (U.K.)
REG. NO. CA/96/12038
M.I.A.I. L.A. Reg. A-328

design cell
ARCHITECTS & INTERIOR DESIGNERS
18, Pratibha Sankul, T. Bhagwagar Layout
North Ambazari Road, Nagpur - 440 010
Ph. : 2225257 , 2346952