


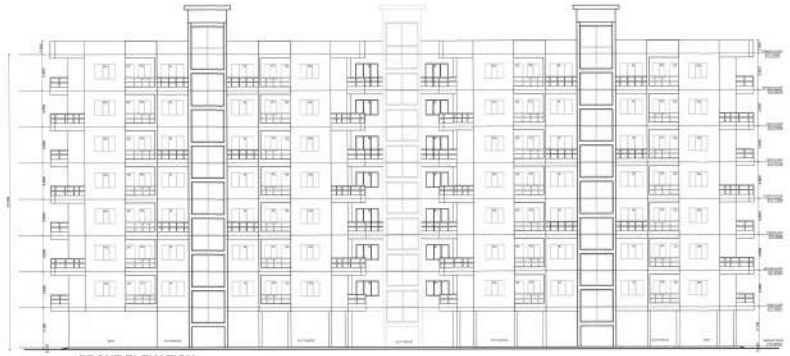


FRONT ELEVATION
SCALE 1:100

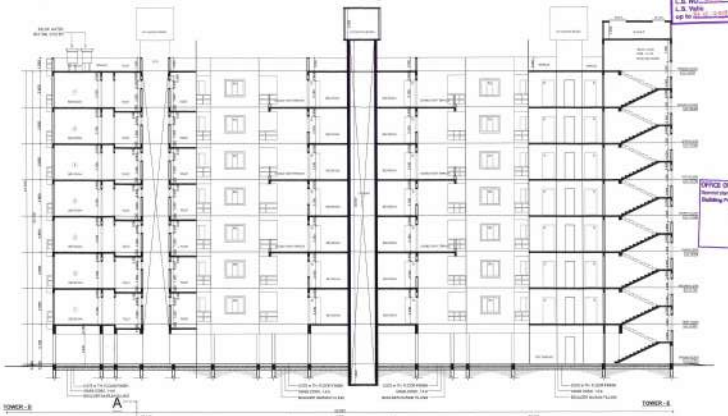

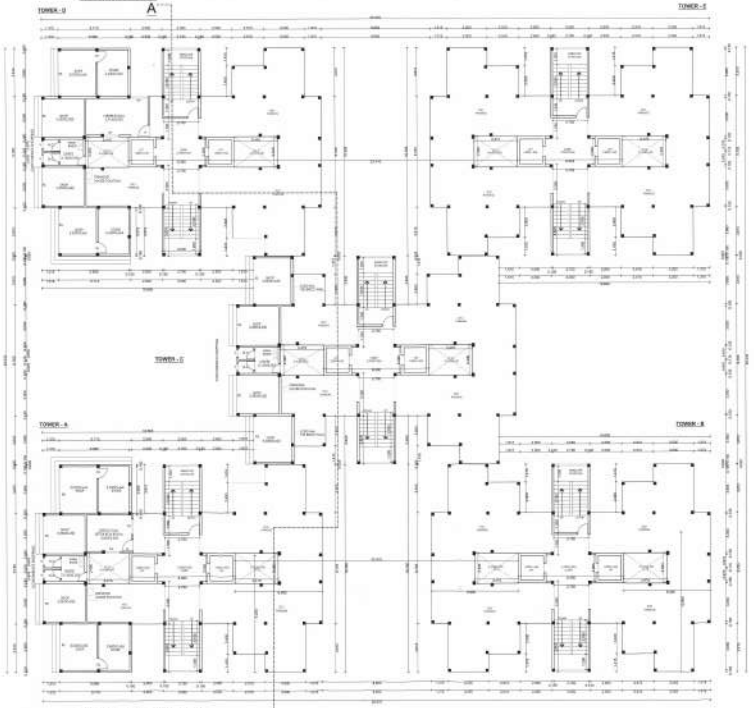

GROUND FLOOR PLAN
SCALE 1:100

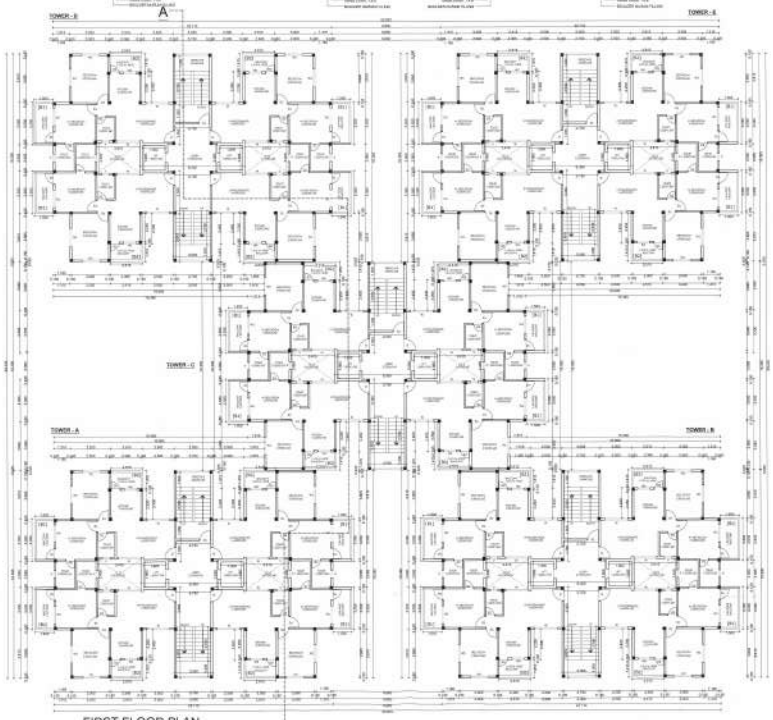

FIRST FLOOR PLAN
SCALE 1:100

N.I.T.
L.S. NO.
L.S. Valid
up to

OFFICE OF THE NAGPUR IMPROVEMENT TRUST
SANCTIONED
Building Engineer (Works)
Nagpur Improvement Trust

This sanction is limited for built up area (excluding all covered area less than 30.00 Sq.mt. For erection of construction more than 28,000 Sq.mt., approval has To Ranjeet Environmental Clearance From State Level Environmental Impact Assessment Authority)

This sanction is subject to conditions of N.A. order
N.A.P. order

This Sanction is Subject to Conditions Mentioned in Development agreement

Temporary arrangement for rain water harvesting shall be done.

DRAWING NO. 3 / 12

PROPOSED RESIDENTIAL BUILDING PLANS FOR GROUP HOUSING SCHEME ON KH.NO. 141/1 & 141/3, P.H.NO. 38, MOUZA PIPLA, TAH - NAGPUR (Gr), DIST - NAGPUR. BELONGING TO PYRAMID VENTURES (I) PVT. LTD.

BLOCK - F

GROUND & FIRST FLOOR PLAN
SECTION & ELEVATION

SCHEDULE OF OPENINGS

S.NO.	TYPE	SIZE	REMARK
1	D	1.000 x 2.10m	T.W.DOUBLE PANELLED DOOR
2	D1	0.900 x 2.10m	T.W.SINGLE PANELLED DOOR
3	D2	0.750 x 2.10m	T.W.SINGLE PANELLED DOOR
4	W	1.700 x 1.20m	ALLUMINUM GLAZED WINDOW
5	W1	1.100 x 0.90m	ALLUMINUM GLAZED WINDOW
6	W2	1.500 x 1.20m	ALLUMINUM GLAZED WINDOW
7	W3	1.750 x 1.20m	ALLUMINUM GLAZED WINDOW
8	W4	2.750 x 2.550m	ALLUMINUM GLAZED WINDOW
9	SD	2.100 x 2.100m	ALLUMINUM SLIDING DOOR
10	V	0.600 x 0.60m	M.S. VENTILATORS

N

INDEX

PLOT BOUNDARY SHOWN IN
PROPOSED CONSTRUCTION SHOWN IN

SUBMISSION DRAWING

DRN BY:	SNEHA	SCALE	1 : 100,1:200
CHK BY:	SANJAY	DATE:	06/11/12

AUTHORISED SIGNATORY FOR
PYRAMID VENTURES (I) PVT. LTD.

SIGN OF ARCHITECT