


FIRST FLOOR PLAN




SECOND FLOOR PLAN

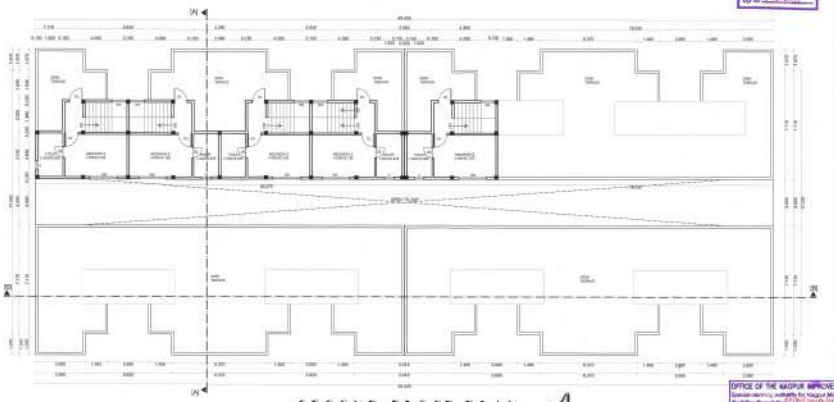

GROUND FLOOR PLAN



FRONT ELEVATION

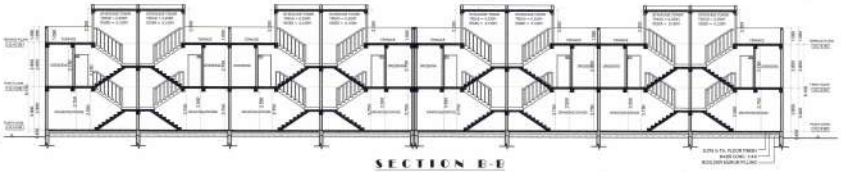

SECTION B-B



SECTION AA

N.I.T.
L.S. NO.
L.S. Vails
up to

OFFICE OF THE NAGPUR IMPROVEMENT TRUST
Special planning authority for Nagpur Metropolitan Area
Building Permit No.
Date :
SANCTIONED
Building Engineer (Works)
Nagpur Improvement Trust

Subject to the Condition laid down by Fire Brigade Deptt.
Nagpur Mahanagar Palika
Letter No.

DRAWING NO. 8/12

PROPOSED RESIDENTIAL BUILDING PLANS FOR GROUP HOUSING SCHEME ON KH.NO. 14/1 & 14/3, P.H.NO. 30, MOUZA PIPLA, TAH - NAGPUR (SI), DIST - NAGPUR, BELONGING TO PYRAMID VENTURES (I) PVT. LTD.

BLOCK C
GROUND , FIRST & SECOND FLOOR PLAN, ELEVATION & SECTIONS

This section is limited for built up area exceeding all covered area more than 20,000 Sq.m. For erection of construction more than 20,000 Sq.mt., applicant has To Submit Environmental Clearance From State Level Environmental Impact Assessment Authority.

This sanction is subject to conditions of
H.A. order Dt.
H.A.T.P. order Dt.

This Section is Subject to Conditions Mentioned in Development agreement
R.D.N. # 112 with N.I.T.

Necessary arrangement for rain water harvesting shall be done.

SCHEDULE OF OPENINGS

SYM	TYPE	SIZE	REMARK
1	D	1.800 x 2.10m	T.W.DOUBLE PANELED DOOR
2	D1	0.900 x 2.10m	T.W.SINGLE PANELED DOOR
3	D2	0.750 x 2.10m	T.W.SINGLE PANELED DOOR
4	W1	1.500 x 1.20m	ALUMINIUM GLAZED WINDOW
5	W2	1.200 x 1.20m	ALUMINIUM GLAZED WINDOW
6	W3	1.400 x 1.20m	ALUMINIUM GLAZED WINDOW
7	W4	0.600 x 0.60m	ALUMINIUM GLAZED WINDOW
8	W5	1.200 x 0.60m	ALUMINIUM GLAZED WINDOW
9	W6	1.800 x 1.20m	ALUMINIUM GLAZED WINDOW
10	W7	2.900 x 1.20m	FULL ALUMINIUM GLAZED WINDOW
11	V	0.600 x 0.60m	M.S. VENTILATORS

INDEX

PLOT BOUNDARY SHOWN IN
PROPOSED CONSTRUCTION SHOWN IN

SUBMISSION DRAWING

DRN BY: DEVIKA
CHK BY: NAMAY
SCALE: 1 : 100 / 200
DATE: 08/11/13

AUTHORIZED SIGNATORY FOR
PYRAMID VENTURES (I) PVT. LTD.

SIGN OF ARCHITECT