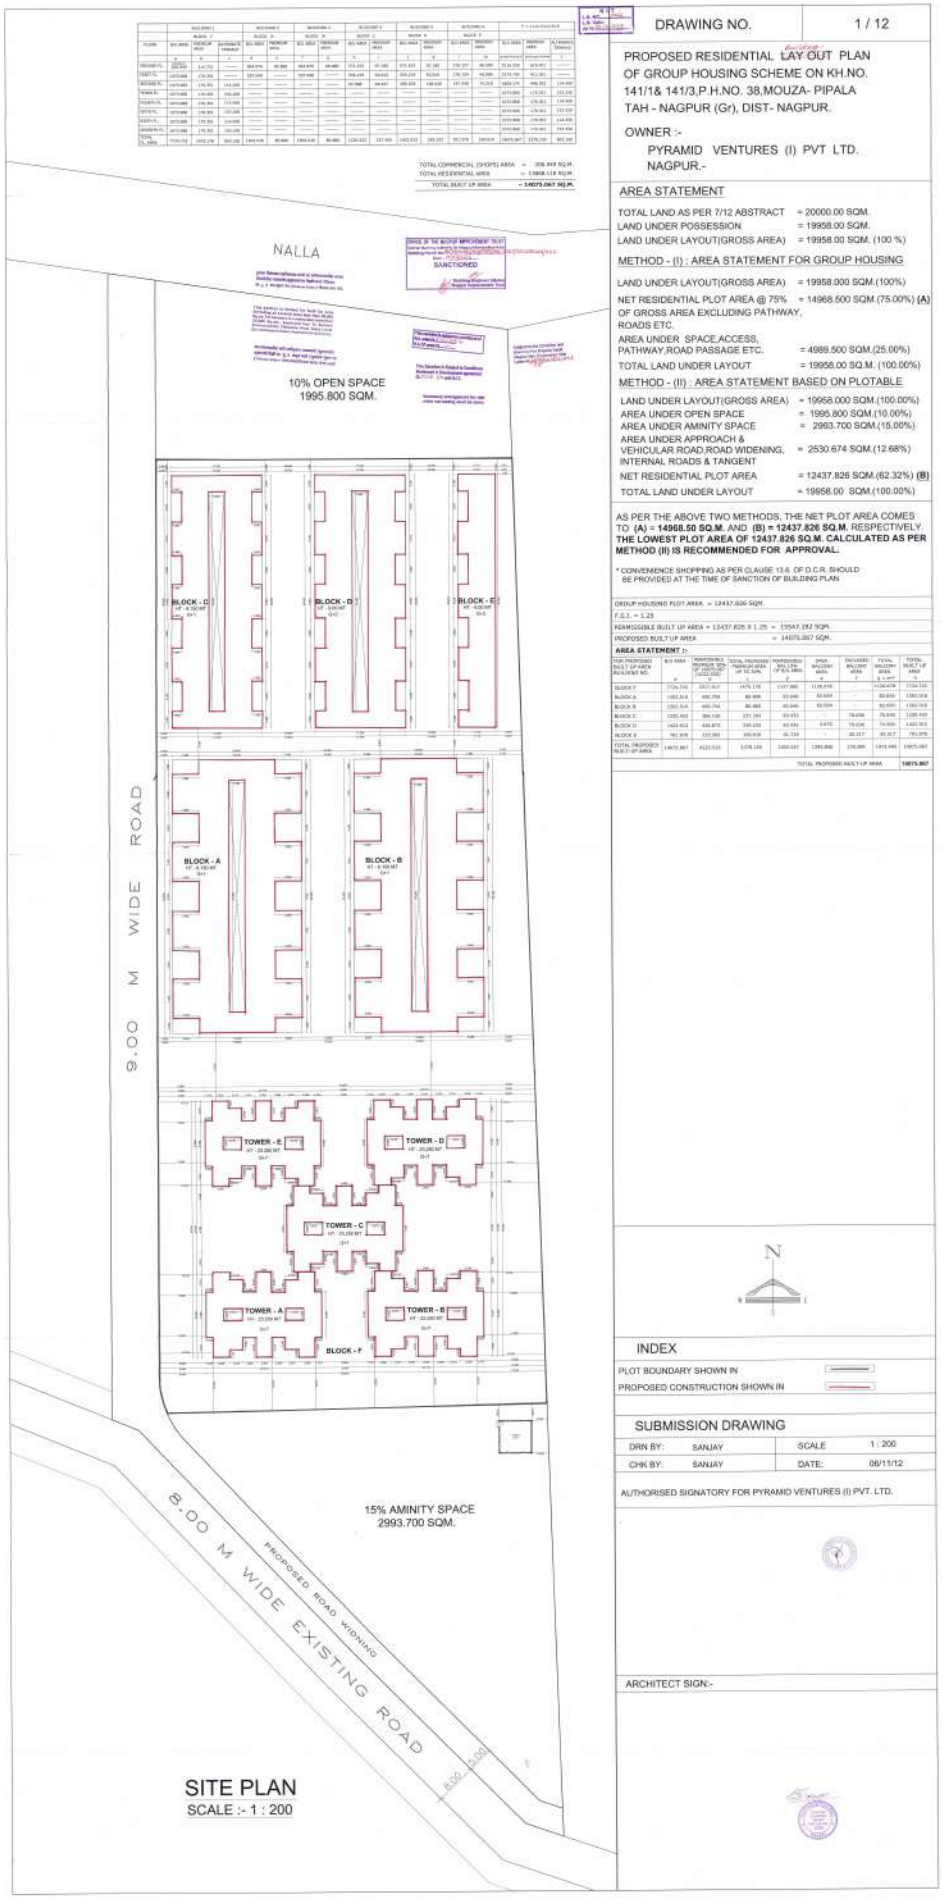

TOTAL COMMERCIAL (SHOPS) AREA = 308.868 SQ.M.
TOTAL RESIDENTIAL AREA = 13868.118 SQ.M.
TOTAL BUILT UP AREA = **14075.067 SQ.M.**

SITE PLAN
SCALE :- 1 : 200

DRAWING NO. 1 / 12

PROPOSED RESIDENTIAL LAY OUT PLAN OF GROUP HOUSING SCHEME ON KH.NO. 141/1& 141/3,P.H.NO. 38,MOUZA- PIPALA TAH - NAGPUR (Gr), DIST- NAGPUR.

OWNER :-
PYRAMID VENTURES (I) PVT LTD.
NAGPUR.-

AREA STATEMENT

TOTAL LAND AS PER 7/12 ABSTRACT	= 20000.00 SQM.
LAND UNDER POSSESSION	= 19958.00 SQM.
LAND UNDER LAYOUT(GROSS AREA)	= 19958.00 SQM. (100 %)

METHOD - (I) : AREA STATEMENT FOR GROUP HOUSING

LAND UNDER LAYOUT(GROSS AREA)	= 19958.000 SQM.(100%)
NET RESIDENTIAL PLOT AREA @ 75% OF GROSS AREA EXCLUDING PATHWAY, ROADS ETC.	= 14968.500 SQM.(75.00%) **(A)**
AREA UNDER SPACE,ACCESS, PATHWAY,ROAD PASSAGE ETC.	= 4989.500 SQM.(25.00%)
TOTAL LAND UNDER LAYOUT	= 19958.00 SQ.M. (100.00%)

METHOD - (II) : AREA STATEMENT BASED ON PLOTABLE

LAND UNDER LAYOUT(GROSS AREA)	= 19958.000 SQM.(100.00%)
AREA UNDER OPEN SPACE	= 1995.800 SQM.(10.00%)
AREA UNDER AMINITY SPACE	= 2993.700 SQM.(15.00%)
AREA UNDER APPROACH & VEHICULAR ROAD,ROAD WIDENING, INTERNAL ROADS & TANGENT	= 2530.674 SQM.(12.68%)
NET RESIDENTIAL PLOT AREA	= 12437.826 SQM.(62.32%) **(B)**
TOTAL LAND UNDER LAYOUT	= 19958.00 SQM.(100.00%)

AS PER THE ABOVE TWO METHODS, THE NET PLOT AREA COMES TO **(A) = 14968.50 SQ.M.** AND **(B) = 12437.826 SQ.M.** RESPECTIVELY. **THE LOWEST PLOT AREA OF 12437.826 SQ.M. CALCULATED AS PER METHOD (II) IS RECOMMENDED FOR APPROVAL.**

* CONVENIENCE SHOPPING AS PER CLAUSE 13.6 OF D.C.R. SHOULD BE PROVIDED AT THE TIME OF SANCTION OF BUILDING PLAN.

GROUP HOUSING PLOT AREA = 12437.826 SQM.
F.S.I. = 1.25
PERMISSIBLE BUILT UP AREA = 12437.826 X 1.25 = 15547.282 SQM.
PROPOSED BUILT UP AREA = 14075.067 SQM.

AREA STATEMENT :-

FOR PROPOSED BUILT UP AREA BLK/WING NO.	B.U.AREA	PERMISSIBLE PREMIUM 30% FSI (UNDER ROAD WIDENING)	TOTAL PERMISSIBLE PREMIUM AREA OF 50.30%	PERMISSIBLE BAL.13% OF B.U. AREA	AREA BALCONY AREA	ENCLOSED BALCONY AREA	TOTAL BALCONY AREA (4+5 =>6)	TOTAL BUILT UP AREA
a	b	c	d	e	f	g	h	i
BLOCK C	1724.725	2157.827	1476.178	1227.865	1135.978	-	1135.978	1724.725
BLOCK A	1483.314	495.794	80.888	83.640	83.640	-	83.640	1380.314
BLOCK B	1382.314	495.794	80.888	83.640	83.640	-	83.640	1380.314
BLOCK C	1220.402	366.120	237.383	83.640	-	78.696	78.696	1220.402
BLOCK D	1423.414	426.873	345.233	83.640	6.970	78.696	74.666	1423.414
BLOCK E	781.978	233.593	200.838	66.734	-	30.317	30.317	781.978
TOTAL PROPOSED BUILT UP AREA	14075.067	4127.510	3178.193	1260.847	1290.868	176.989	1453.446	14075.067

TOTAL PROPOSED BUILT-UP AREA **14075.067**

N

INDEX

PLOT BOUNDARY SHOWN IN
PROPOSED CONSTRUCTION SHOWN IN

SUBMISSION DRAWING

DRN BY:	SANJAY	SCALE	1 : 200
CHK BY:	SANJAY	DATE:	06/11/12

AUTHORISED SIGNATORY FOR PYRAMID VENTURES (I) PVT. LTD.

ARCHITECT SIGN:-