SECTION 'AA'

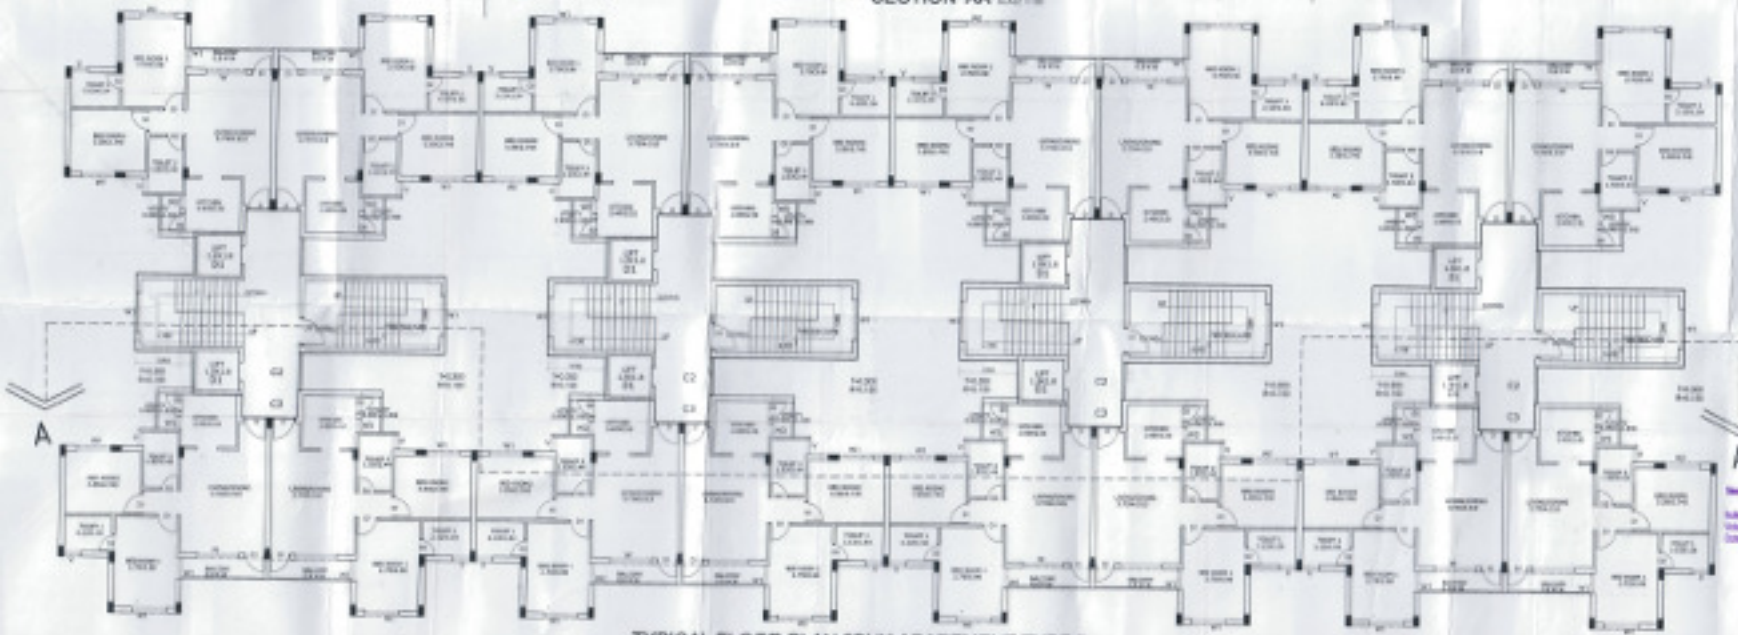

TYPICAL FLOOR PLAN 2BHK APARTMENT TYPE D

DRAWING NO: SU/2/10

BUILDING NO. 3 - TYPE-D 4 NOS.

AcadRef:

THIS DRAWING IS THE PROPERTY OF V. K. ASSOCIATES IT SHOULD NOT BE USED, COPIED OR REPRODUCED WITHOUT PRIOR WRITTEN PERMISSION.

REFER WRITTEN DIMENSIONS, DO NOT SCALE THE DRG. IF ANY DISCREPANCY OBSERVED IN THE DRAWING THE SAME SHOULD BROUGHT TO THE NOTICE OF ARCHITECT FOR RECTIFICATION.

REVISIONS			
NO.	DATE	REMARKS	
1	23/07/10		

ALL DIMENSIONS ARE IN MILLIMETERS

DRAWING TITLE:

SECTION OF BUILDING NO. 3 (TYPE

PROJECT:

PLAN SHOWING FOR PROPOSED TOWNSHIP OF SANDESH INFRASTUCTURE ON KHSRA NO. 167/2 & 168 MOUZA JAMTHA, Tah. & Distt. NAGPUR

OWNER:	SANDESH INFRASTRUCTURE P.VT. LTD. DIRECTOR MR. DILIP AGARWAL	SIGN:	
ARCHITECT:	VIRENDRA KHARE	SIGN: For: V.K.A	
REGISTRATION NUMBER	CA / 79 / 5142		
PROJECT ARCHITECT:	DHIRAJ A.	OFFICE OF ORIGIN:	NAGPUR
DRN BY:	ABHIJEET	SCALE:	1 : 100
CHK BY:	VKA	DATE:	
ACAD REF:	VKA2010/SANDESH CITY/FINAL SUB/2 BHK, B AN		

V. K. ASSOCIATES

ARCHITECTS ▲ PLANNERS ▲ INTERIOR DESIGNERS

PLOT NO.- 20(A), AHUJA NAGAR, CEMENT ROAD, NAGPUR -13.

Phone: +91 712 6665563

E-mail: vkarge@gmail.com, vkassociates@rediffmail.com