N. I. T.
L.S. NO. 2327
L.S. Valid
up to 31/12/2014.

Necessary arrangement for rain water harvesting shall be done.


This sanction is subject to conditions of
N.A. order Dt. 24-12-2013.
N.A.T.P. order Dt.

This Sanction Is Subject To Conditions Mentioned In Release Letter Of N.I.T. Dt. 29/11/2013.


SUBJECT TO THE PROVISIONS OF STRUCTURAL DESIGN SUFFICIENCY CERTIFICATE DATED 2/6/2014 OF STRUCTURAL DESIGNER AND APPLICANT

Subject to the Condition laid down by Fire Brigade Deptt. Nagpur Mpl. Corporation Vide Letter No. 2470 dt. 31.5.2014. FB

OFFICE OF THE NAGPUR IMPROVEMENT TRUST
Special planning authority for Nagpur Metropolitan Area
Building Permit No. BP(W)/Addl.Nagpur/Cr.No.ML-4628/2014012353/949.
Date. 11/04/2014
SANCTIONED
Building Engineer (Metro)
Nagpur Improvement Trust

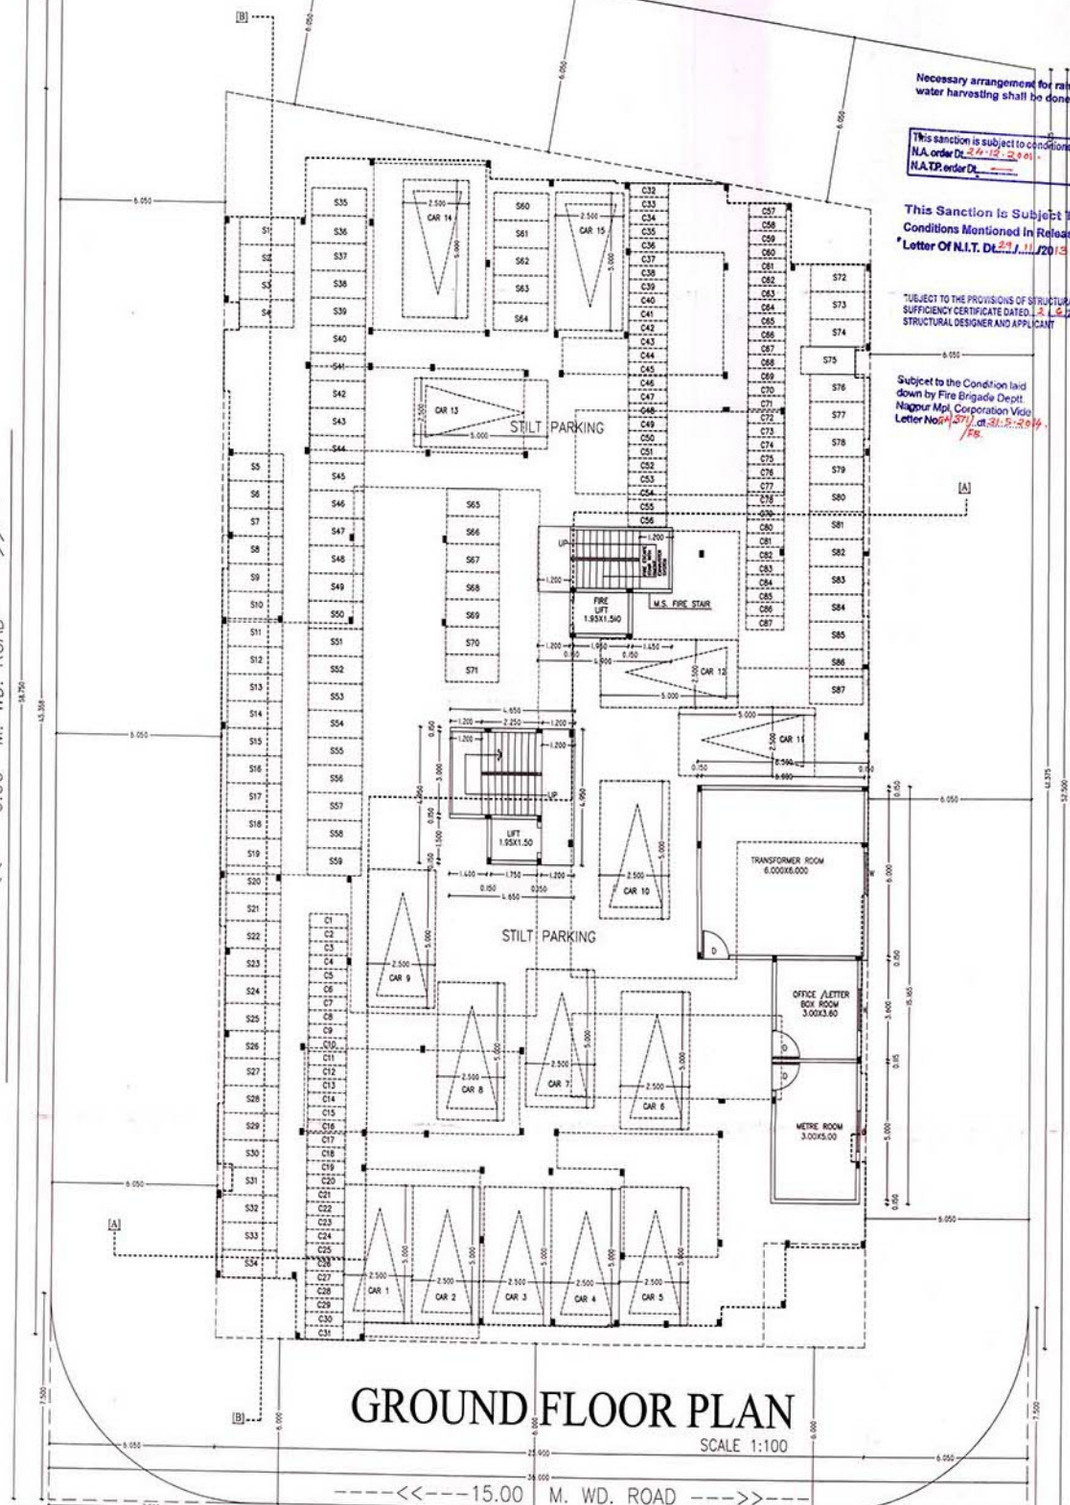

GROUND FLOOR PLAN
SCALE 1:100

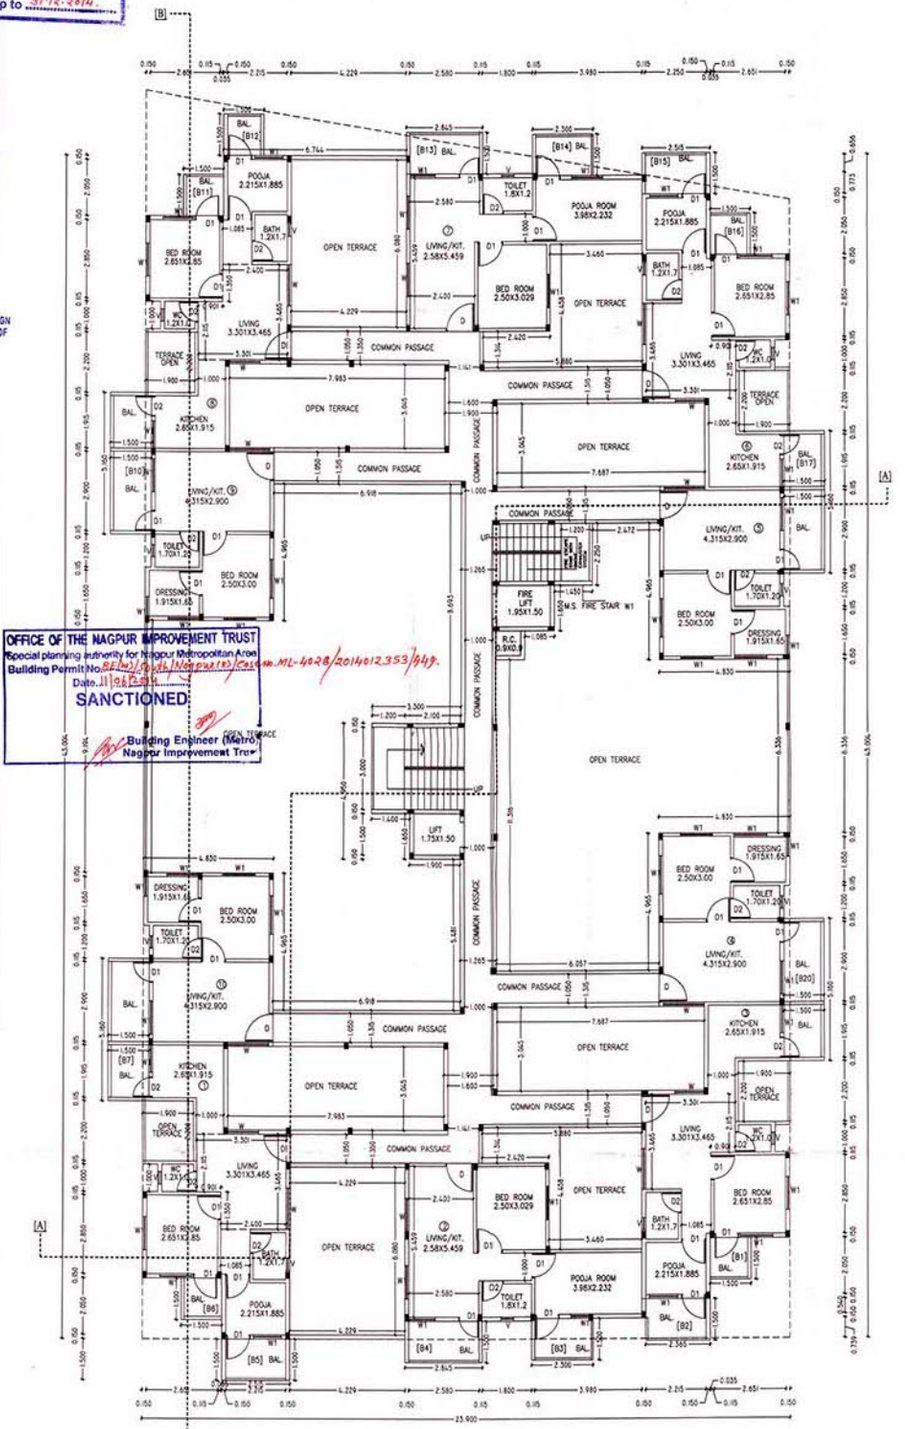

FIRST FLOOR PLAN
SCALE 1:100

PROPOSED RESIDENCIAL BUILDING ON
MULTI FAMILY DEWLLING UNIT ON PLOT NO. 27,28, 29,30,31,32,33,34
KH. NO. 18/1, MOUZA -GHOGLI PH.NO. 38 TAH & DIST - NAGPUR (RURAL)

BELONGING TO -
M/S. DREAM LAND REAL ESTATE DELOPER'S
THOUGRH IT'S PARTNER
[1] SHRI- MANOJ MORESHWAR URADE
[2] SHRI- ANAND SAGARMAL JAIN

PARKING AREA STATEMENT

PARKING REQUIRED FOR 40 TENAMENT HAVING BUILT-UP AREA UPTO 50 SQ.M.
0 CAR + 50 SCOOTER + 50 CYCLE
PARKING REQUIRED FOR 8 TENAMENT HAVING BUILT-UP AREA BETWEEN 50 TO 100 SQ.M.
3 CAR + 8 SCOOTER + 8 CYCLE
TOTAL REQ. PROVIDED PARKING-
3 CAR + 58 SCOOTER + 58 CYCLE
X 1.50 FOR METROPOLITAN AREA
5 CAR + 87 SCOOTER + 87 CYCLE
PROVIDED CAR- 15 X 2.5 X 5.0 M
SC 87 X 1.0 X 2.0 M
CY 87 X 0.5 X 2.0 M

SUBMISSION DRAWING

SCALE 1:100, 1:200
SHEET NO.
DATED :- 09/02/2014
DRN BY :- Atul dudure.
SHEET NO. 1

SCHEDULE OF OPENING

NO	SIZE	REMARK
D	1.000 X 2.100	T.W. PANNEL DOOR
D1	1.000 X 2.100	T.W. PANNEL DOOR
D2	0.750 X 2.100	T.W. PANNEL DOOR
W	1.500 X 1.200	T.W. GLAZED WINDOW
W1	1.200 X 1.200	T.W. GLAZED WINDOW
V	0.450 X 0.600	M.S. VENTILATOR

INDEX
PLOT BOUNDARY SHOWN IN
PROPOSED CONST. SHOWN IN

SIGN OF OWNER.

[1] SHRI- MANOJ MORESHWAR URADE
[2] SHRI- ANAND SAGARMAL JAIN

SIGN OF ENGINEER.

Er. MANGESH B. SAIWALA
N.I.T. L. No. 2327
Plot No. 347 Chinnwis Nagar,
Nagpur-44[illegible]09.