

SHEET NO-3/9

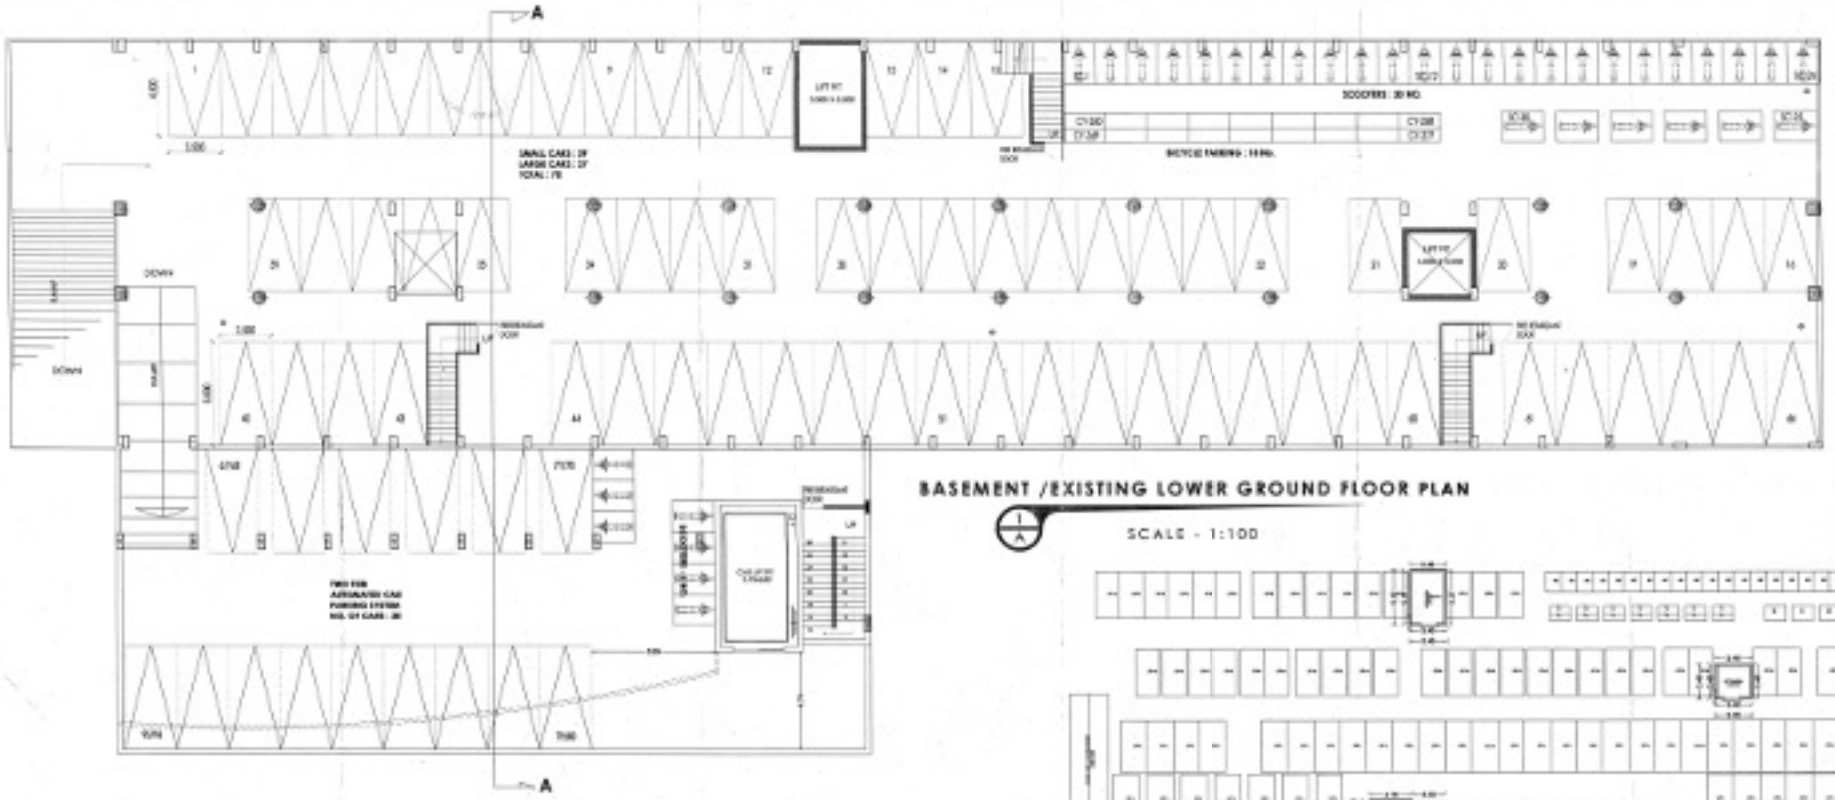



BASEMENT /EXISTING LOWER GROUND FLOOR PLAN


SCALE - 1:100

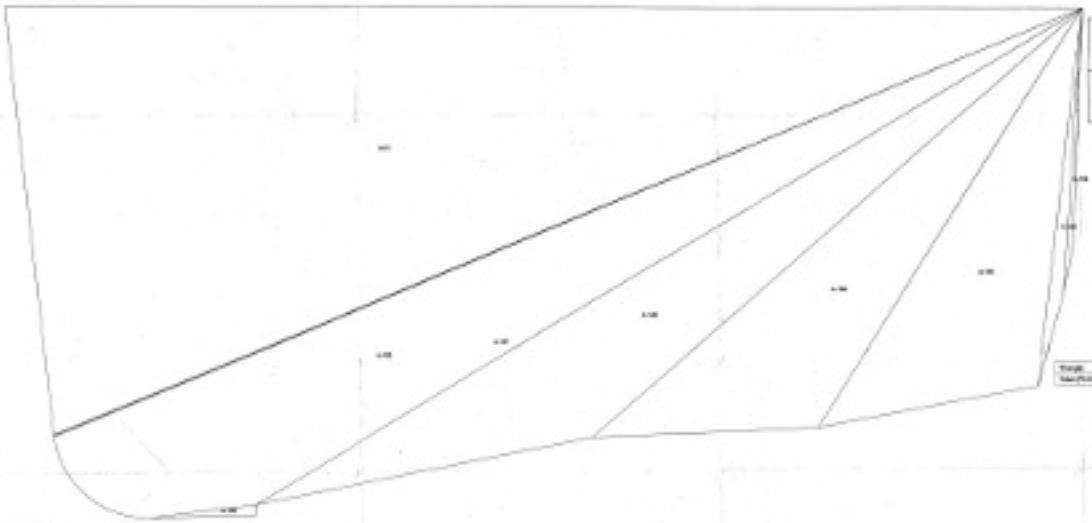



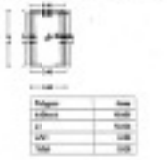

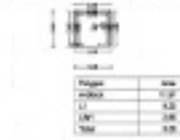

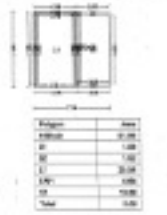

OWNER'S NAME	OWNER'S SIGN.
M/s. SHUBHDA INFRASTRUCTURE PVT. LTD. THROUGH ITS DIRECTOR DILIP AGRAWAL	

ARCHITECT

SANCTIONED