
SHEET NO-5/9

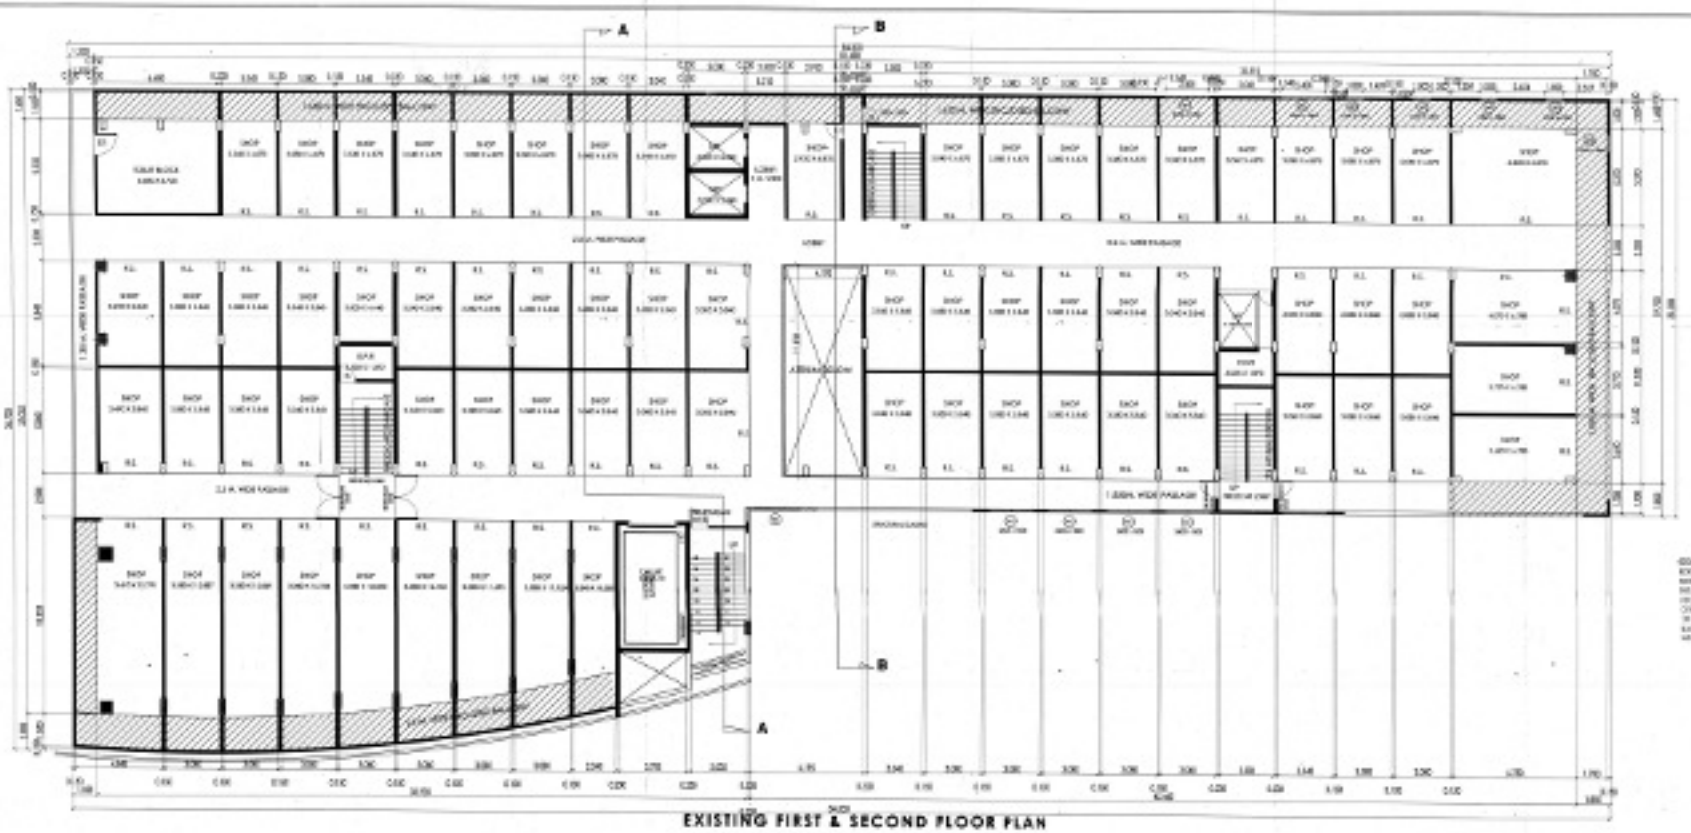

EXISTING FIRST & SECOND FLOOR PLAN

SCALE - 1:100

