
PLATE: IV.

OFFICE OF THE CORPORATION OF THE CITY NAGPUR.
Building Permit No. 1570/TP&W/ NMC/741 Date 09/10/2006
SANCTIONED
subject to conditions mentioned in the building permit
Assistant Director
Town Planning
Nagpur Municipal Corporation

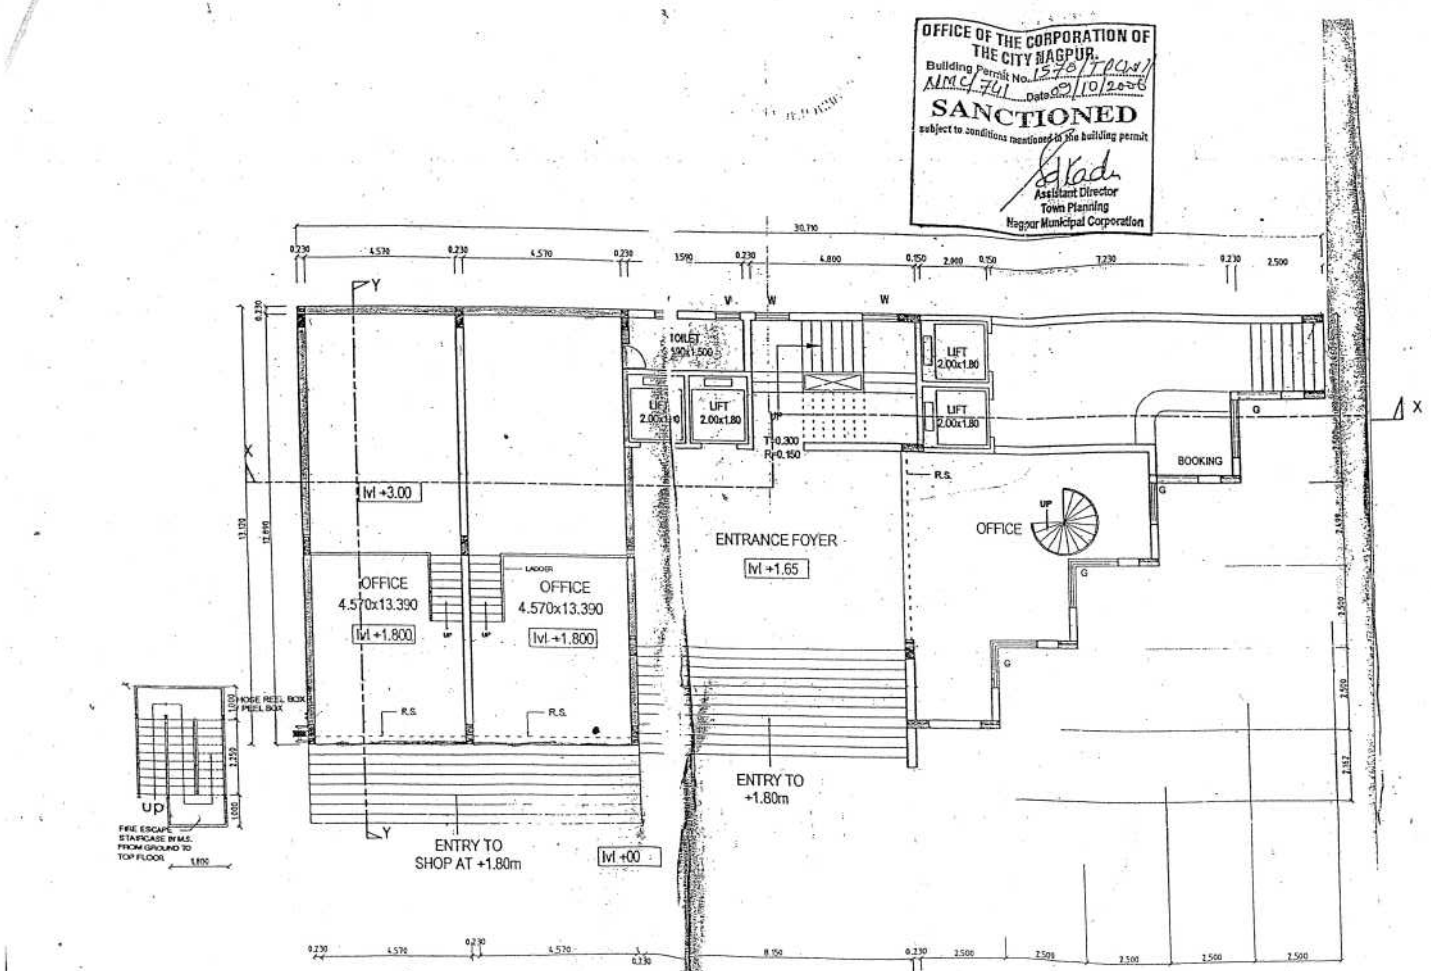

UPPER GROUND FLOOR PLAN .....lvl +1.80

SCHEDULE OF OPENING

MKD	PARTICULARS	SIZE	REMARK
MD	MAIN DOOR	1.50x2.10m	T.W.FULLY GLAZED DOOR
D1	DOOR	1.00x2.10m	T.W.PANNELED DOOR
D2	DOOR	0.750x2.10m	T.W.PANNELED DOOR
W	WINDOW	2.00x1.50m	ALUMINIUM GLAZZED WINDOW
W1	WINDOW	1.00x1.50m	— DO —
V	VENTILATOR	0.60x0.90	— DO —
G	GLAZING	As per size	— DO —

NOTE -
ALL DIMENSIONS ARE GIVEN IN METER
WRITTEN DIMENSIONS TO BE PREFERED

REVISIONS:

S.No	REMARKS	DATE	DONE BY

OWNER / CLIENT:
PARDESI CONSTRUCTION PVT. LTD. NAGPUR
SIGNATURE
PARDESI CONSTRUCTION PVT. LTD.
DIRECTOR

PROJECT :
PROPOSED CONSTRUCTION OF COMMERCAIL COMPLEX, ON PLOT No. 1068, & 1068 A NABAB AREA PRINCIT, (Civil Station Expansion Scheme) OF NIT, Division 8,Circle No. 20, Gorepeth, Amravati road, NAGPUR

NORTH :
N

VIRENDRA KHARE
ARCHITECT, PLANNER, INTERIOR DESIGNER
MEZZANINE FLOOR, 'ARADHANA'

REGISTRATION No.
CA/79/5142

JOB No.	DRAWING No.	ARCHITECT'S SIGN
2003/C-22	SD/No.4	
SCALE:	DATE:	DRAWN: / CHECKED:
1:100	02/09/06	sbp / VIRENDRA KHARE

VIRENDRA KHARE
B.ARCH., M.TECH (URBAN PLANNING)
ARCHITECT, PLANNER
INTERIOR DESIGNER
Regn. No.: CA/79/5142

pc02\c\my documents\pardesi\submission