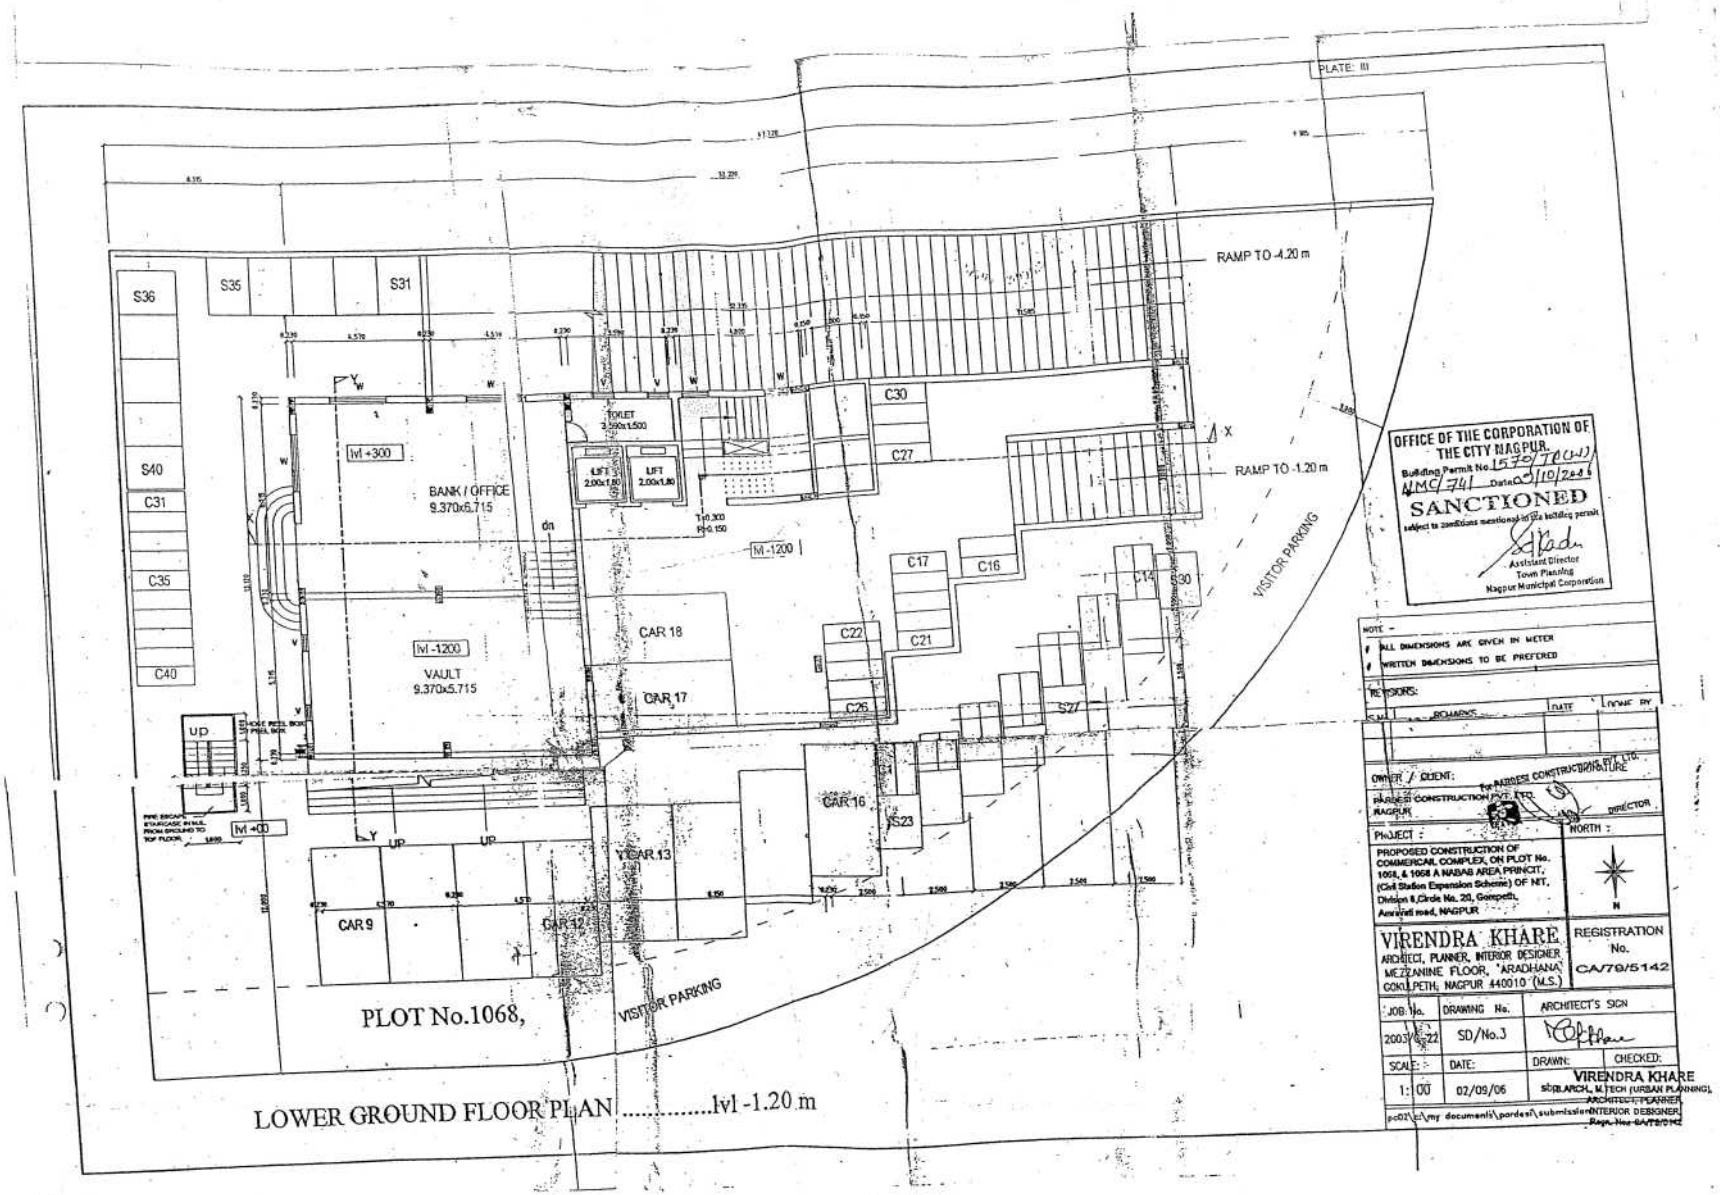

PLATE: III
RAMP TO -4.20 m
RAMP TO -1.20 m
S36
S35
S31
S40
C31
C35
C40
C30
C27
C17
C16
C14
C22
C21
C26
S27
S23
TOILET
3.590x1.500
LIFT
2.00x1.80
LIFT
2.00x1.80
lvl +300
BANK / OFFICE
9.370x5.715
lvl -1200
VAULT
9.370x5.715
lvl -00
M -1200
CAR 18
CAR 17
CAR 16
CAR 13
CAR 12
CAR 9
UP
UP
UP
VISITOR PARKING
VISITOR PARKING
PLOT No.1068,
LOWER GROUND FLOOR PLAN .....lvl -1.20 m
OFFICE OF THE CORPORATION OF THE CITY NAGPUR.
Building Permit No. 1570/TP(W1) NMC/741 Date 03/10/2006
SANCTIONED
subject to conditions mentioned in the building permit
Assistant Director
Town Planning
Nagpur Municipal Corporation
NOTE -
ALL DIMENSIONS ARE GIVEN IN METER
WRITTEN DIMENSIONS TO BE PREFERED
REVISIONS:
REMARKS
DATE
INITIALS BY
OWNER / CLIENT:
PARDESI CONSTRUCTION PVT. LTD. NAGPUR
For PARDESI CONSTRUCTIONS PVT. LTD.
DIRECTOR
PROJECT :
PROPOSED CONSTRUCTION OF COMMERCIAL COMPLEX, ON PLOT No. 1068, & 1068 A NASAS AREA PRINCIT. (Civil Station Expension Scheme) OF NT. Division 6,Circle No. 20, Gorpeth, Amravati road, NAGPUR
NORTH :
N
VIRENDRA KHARE
ARCHITECT, PLANNER, INTERIOR DESIGNER
MEZZANINE FLOOR, 'ARADHANA' GOKULPETH, NAGPUR 440010 (M.S.)
REGISTRATION No.
CA/79/5142
JOB No.
2003/22
DRAWING No.
SD/No.J
ARCHITECT'S SIGN
SCALE :-
1: 00
DATE:
02/09/06
DRAWN:
CHECKED:
VIRENDRA KHARE
B.ARCH., M.TECH (URBAN PLANNING),
ARCHITECT, PLANNER,
INTERIOR DESIGNER,
Regn. No. CA/79/5142
pc02\c:\my documents\pardesi\submission