
N.I.T.
L.S. No. 2210
Page No.
Serial No.
Validity upto 31-12-2013
Licence fee

PREMIUM AREA CALCULATION OF GROUND FLOOR

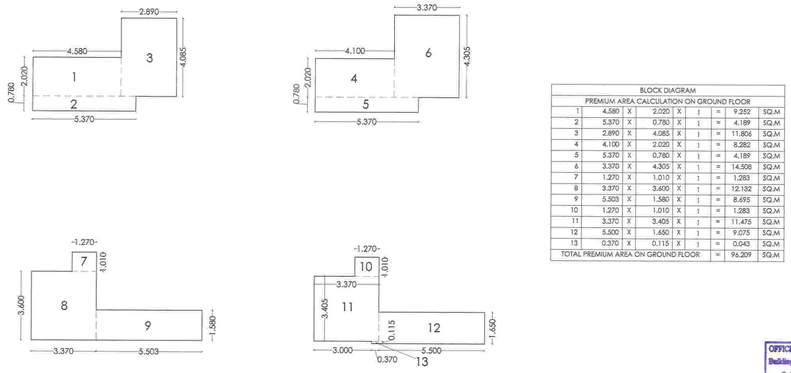

BLOCK DIAGRAM								
PREMIUM AREA CALCULATION ON GROUND FLOOR								
1	4.580	X	2.020	X	1	=	9.252	SQ.M
2	5.370	X	0.780	X	1	=	4.189	SQ.M
3	2.890	X	4.085	X	1	=	11.806	SQ.M
4	4.100	X	2.020	X	1	=	8.282	SQ.M
5	5.370	X	0.780	X	1	=	4.189	SQ.M
6	3.370	X	4.305	X	1	=	14.508	SQ.M
7	1.270	X	1.010	X	1	=	1.283	SQ.M
8	3.370	X	3.600	X	1	=	12.132	SQ.M
9	5.503	X	1.580	X	1	=	8.695	SQ.M
10	1.270	X	1.010	X	1	=	1.283	SQ.M
11	3.370	X	3.405	X	1	=	11.475	SQ.M
12	5.500	X	1.650	X	1	=	9.075	SQ.M
13	0.370	X	0.115	X	1	=	0.043	SQ.M
TOTAL PREMIUM AREA ON GROUND FLOOR						=	96.209	SQ.M


Subject to the Condition of No Objection Certificate of chief fire officer NMC- DL 06/08/2018

OFFICE OF THE NAGPUR IMPROVEMENT TRUST
Building Permit No. BP/Res/NIT-N-1/Letter 1041/2018
Date 7/8/2018 1255
SANCTIONED
Building Engineer (North)
Nagpur Improvement Trust

ROOF RAINWATER HARVESTING SYSTEM SHOULD BE PROVIDED WITHIN PLOT AREA

GROUND FLOOR PLAN (SCALE 1: 100)

SR. NO	TYPE	SIZE	NOS
1	CAR - 1	2.5 X 5.0	1 - 60
2	CAR - 2	2.3 X 4.5	61 - 120

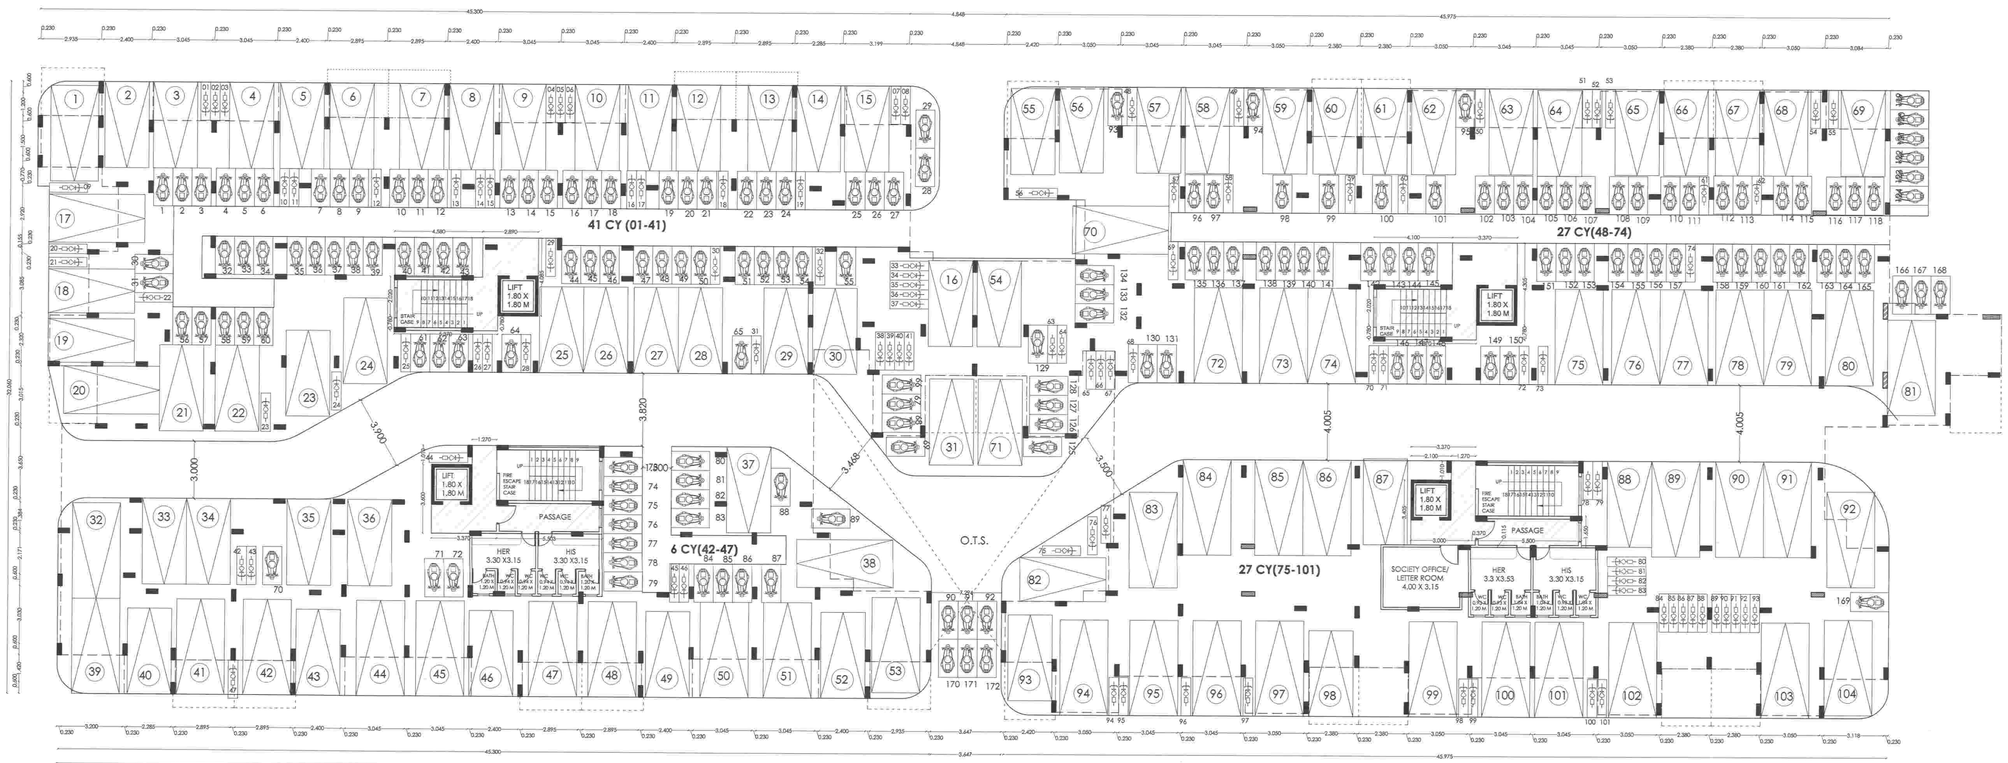

SCHEDULE OF OPENINGS

TYPE	SIZE	DESCRIPTION
D1	1.00X2.10	T.W. DOOR
D2	0.90X2.10	COMMERCIAL FLUSH DOOR
D3	0.75X2.10	COMMERCIAL FLUSH DOOR
W	1.80X1.20	ALUMINIUM WINDOW
W1	1.50X1.20	ALUMINIUM WINDOW
W2	1.20X1.20	ALUMINIUM WINDOW
W3	0.60X0.60	MS. VENTILATOR
W4	0.45X0.60	ALUMINIUM WINDOW
FGW	LENGTH X 1.20	ALUMINIUM WINDOW
V	0.60X0.60	MS. VENTILATOR

PLOT BOUNDARY SHOWN THUS	
PROPOSED CONSTRUCTION SHOWN AS	
RAIN WATER HARWESTING PIPE LINE SHOWN AS	
SEWAGE LINE SHOWN AS	

GROUND FLOOR PLAN

N
W E
S

ALL DIMENSIONS ARE IN METERS

DATE	SCALE	DRAWN BY	CHECKED BY
08/06/2018	1:100	PAWAN	RAHUL

OWNER	ARCHITECT
For Sandeep Dwellers Pvt. Ltd. Director	AR. RAHUL AGARWALA REG NO. - CA/2008/41949 NMC - NMC / R - 529 NIT - LC. NO. 2210 COA RAHUL AGARWALA C.O.A.REGD.NO.:CA/2008/41949 N.I.T.L.S.NO.: 2210 N.M.C.- / R : 529

SHEET NO **03** / 09

REVISED MULTI-FAMILY RESIDENTIAL BUILDING
IN GROUP HOUSING ON KH. NO. 13-15/1, 2
MOUZA WANJARA, TAH. & DIST. NAGPUR
BELONGING TO
SANDEEP DWELLERS PVT. LTD.
THROUGH DIRECTOR SHRI GAURAV AGARWALA