

N.I.T.
L.S. No. 2481
Regn No. —
Serial No. —
Validity of 31-12-2017
Licensed to —

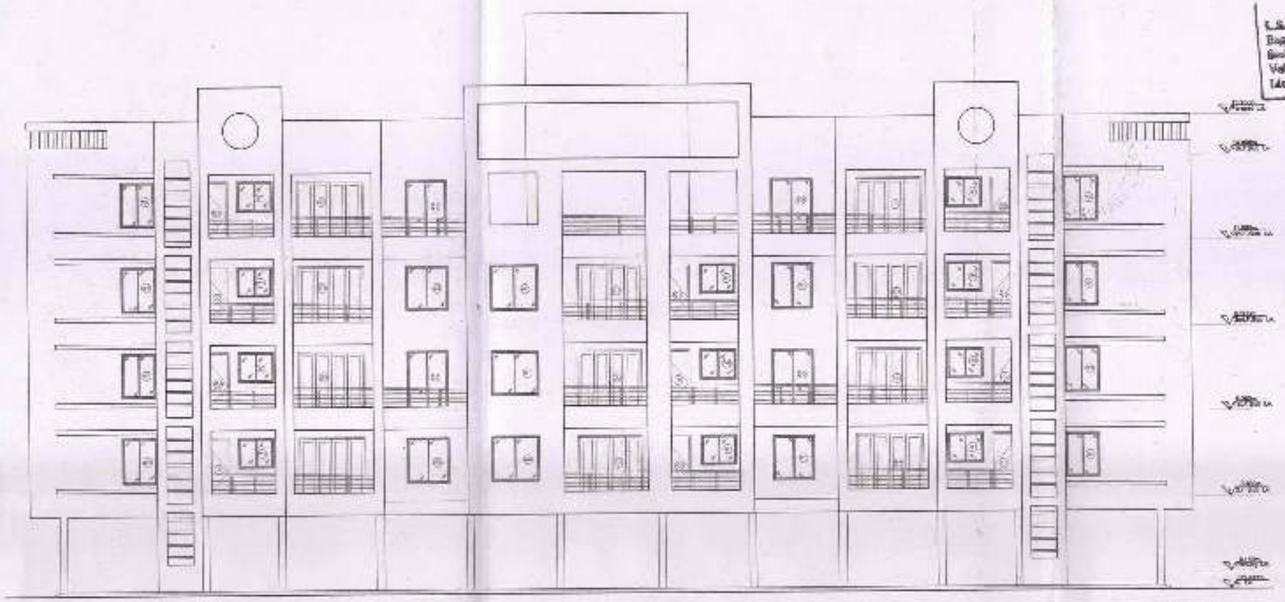


FRONT ELEVATION
SCALE : 1:100

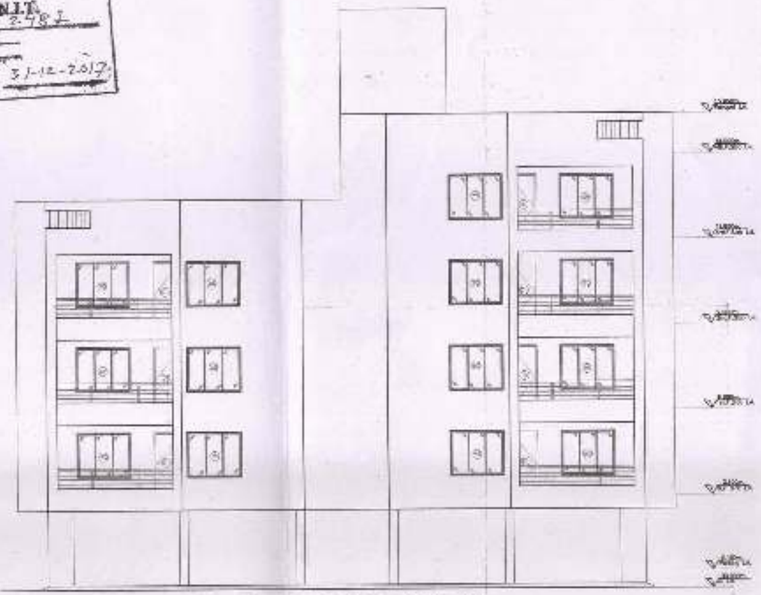

RIGHT (SOUTH) SIDE ELEVATION


OFFICE OF THE NAGPUR IMPROVEMENT TRUST
Building Permit No. NIT/BP(N)/E-NO-715/2012
Date: 21/8/2012 TP NO - 2/1704/5378/89
SANCTIONED
Building Engineer North
Nagpur Improvement Trust

ROOF RAINWATER HARVESTING SYSTEM SHOULD BE PROVIDED WITHIN PLOT.

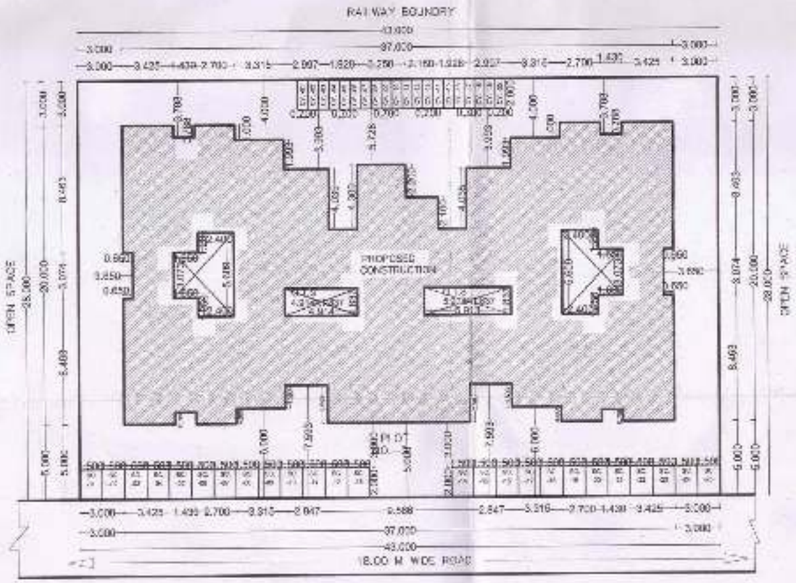

SITE PLAN
SCALE : 1:200

N

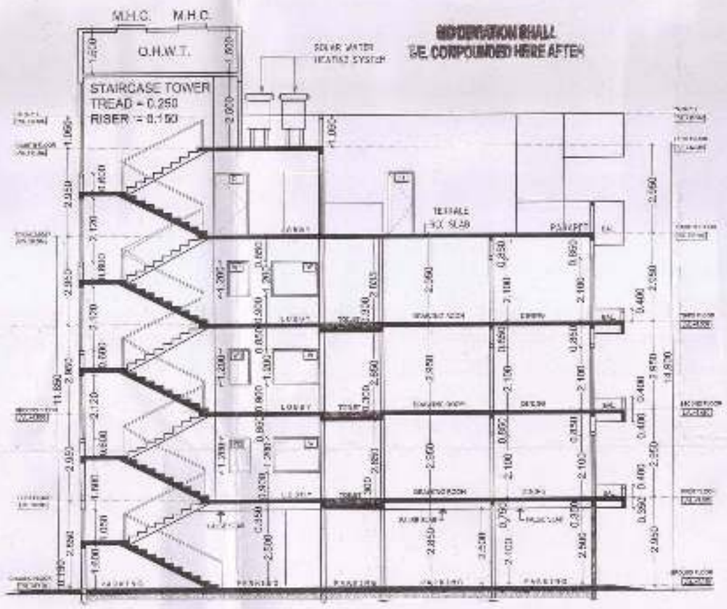

SECTION AT A-A
SCALE : 1:100

PROPOSED TERRACE AREA CALCULATION OF EXISTING SECOND FLOOR

				AREA IN SQ.M.
REMARK	NOS.	SIZE IN SQ.M	AREA	TOTAL
[D9]	2	2.847 X 1.593	9.070	
				9.070

BALCONY AREA STATEMENT OF EXISTING 1st - 3rd FLOOR

A1	PERMISSIBLE BAL. AREA=15% OF 441.616				66.242
	ENCLOSED BALCONY AREA				
EB1	4	1.300	3.920	20.384	
TOTAL ENCLOSED BALCONY AREA					20.384

A2	OPEN BALCONY AREA				
OB1	4	2.700	1.000	10.800	
OB2	4	3.315	1.000	13.260	
OB3	4	4.544	1.000	18.176	
OB4	1	6.348	1.000	6.348	
TOTAL OPEN BALCONY AREA				48.584	48.584
TOTAL BALCONY AREA (A1+A2)				=16.856+48.584	=65.440

BALCONY AREA STATEMENT OF PROPOSED FOURTH FLOOR

A1	PERMISSIBLE BAL. AREA=15% OF 176.442				26.466
	ENCLOSED BALCONY AREA				
EB1	2	3.920	1.300	10.192	
TOTAL ENCLOSED BALCONY AREA				10.192	10.192

DRAWING NO. 2/3

EXISTING RESIDENTIAL CONSTRUCTION ON PLOT NO. 02, IN SHRAMIK CO-OPERATIVE HOUSING SOCIETY LTD, KH.NO. 39/1, 39/2, MOUZA MANKAPUR, NAGPUR BELONGING TO SUNIL CHANDRADAS SOMKUWAR

AREA CALCULATION

SCHEDULE OF OPENINGS

S.NO.	TYPE	SIZE	REMARK
1	D	1.200 x 2.10m	T.W.DOUBLE PANELLED DOOR
2	D1	0.800 x 2.10m	T.W.SINGLE PANELLED DOOR
3	D2	0.750 x 2.10m	T.W.SINGLE PANELLED DOOR
4	W	1.200 x 1.20m	ALLUMINIUM GLAZED WINDOW
5	W1	1.000 x 1.20m	ALLUMINIUM GLAZED WINDOW
6	W2	1.400 x 1.20m	ALLUMINIUM GLAZED WINDOW
7	W3	0.800 x 1.20m	ALLUMINIUM GLAZED WINDOW
8	W4	1.900 x 1.20m	ALLUMINIUM GLAZED WINDOW
9	W5	1.900 x 1.60m	ALLUMINIUM GLAZED WINDOW
10	W6	2.900 x 1.20m	FULLY GLAZED ALLUMINIUM WINDOW
11	V	0.600 x 0.60m	M.S. VENTILATORS

INDEX

PLOT BOUNDARY SHOWN IN

PROPOSED CONSTRUCTION SHOWN IN

ENCLOSED BAL AREA SHOWN IN

SUBMISSION DRAWING

DRN BY: SWATI SCALE 1 : 100,1:200
CHK BY: SANJAY DATE: 10/03/12

OWNER:

SUNIL CHANDRADAS SOMKUMAR
PRADEEP TATAWAR
GUNVANT DEOPARE
SANDHA GOSAVI
YOGENDRA KASHYAP

SIGN OF ARCHITECT