
126

Layout Plan

SCALE 1:1000

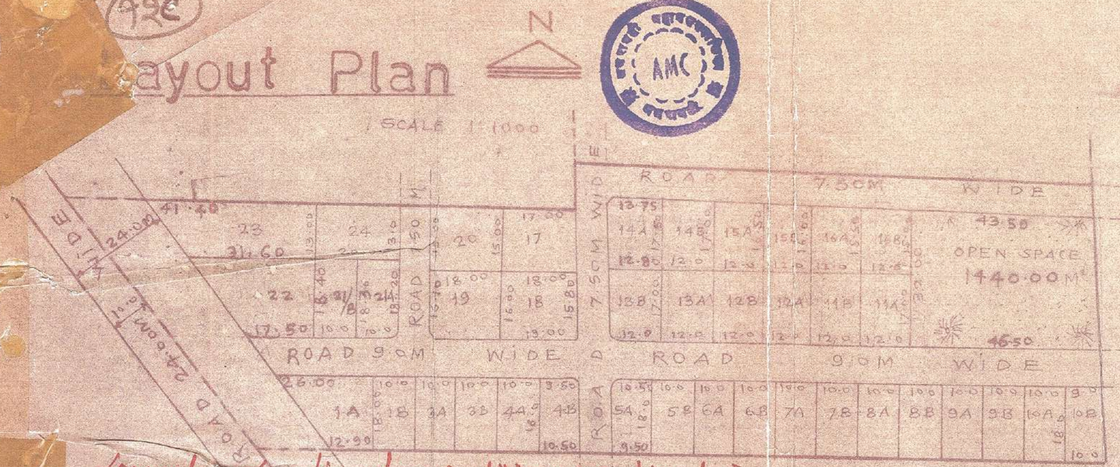

Layout sanctioned on conditions mentioned in this office letter No. अमरा/सहाय/रहाट/६७१ Dt 4 July 08 & Dt. 11 July 08 No Land development shall be taken in hand unless development charge for the same are paid separately

सहा.संचालक नगर रचना
अमरावती महानगर पालिका अमरावती

रा.मा.के.एनएमसी-३४/रहाटगाव-४४/१९९६ यु.मकलि दि.२८/८/ व दि.आदेश नुसार मंजूर.

जिल्हाधिकारी, अमरावती

AREA STATEMENT OF PLOTS

PLOT NO	AREA M²	NO	TOTAL AREA M²	PLOT NO	AREA M²	NO	TOTAL AREA M²
1A	350.10	1	350.10	15A	201.00	1	201.00
1B TO 4A	180.00	4	720.00	15B	135.00	1	135.00
4B	180.00	1	180.00	16A	189.00	1	189.00
5A	180.00	1	180.00	16B	183.00	1	183.00
5B TO 10A	180.00	10	1800.00	17	262.50	1	262.50
10B	171.00	1	171.00	18	296.00	1	296.00
11A TO 13A	205.00	5	1120.00	19	288.90	1	288.90
13B	208.25	1	208.25	20	270.00	1	270.00
14A	232.31	1	232.31	21A	182.50	1	182.50
14B	207.00	1	207.00	21B	183.50	1	183.50
22	451.72	1	451.72	23	474.50	1	474.50
				24	260.00	1	260.00


AREA STATEMENT OF PLOTS

AREA UNDER RESI. PLOT'S	8506.28
AREA UNDER OPEN SPACE	1440.00
AREA UNDER ROAD'S	4253.72
AREA UNDER CONVERSION	14,200.00
TOTAL LAND UNDER DEV.	1H 42R

DEMARCATED RESI. LAYOUT PLAN OF SUR NO: 126/1 पै
MOUZE: RAHATGAON
PRG: NANDGAON PETH
DIST: AMRAVATI.

APPLICANT SIGN

DEEPAK SUTWANE
Civil engr.
MOTINAGAR, AMT.
DRAWN BY

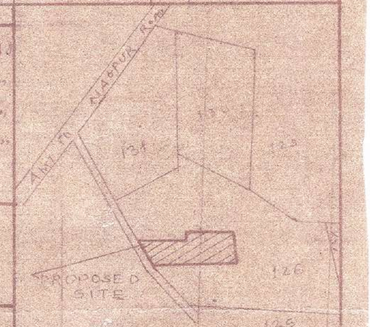

SITE PLAN

SCALE 1:16000