



EXISTING
EXISTING
OTHER'S LAND
ACCESS WAY
NALLAH
NALLAH
NALLAH
SITE PLAN - PLOT NO. - 4
SCALE - 1:300

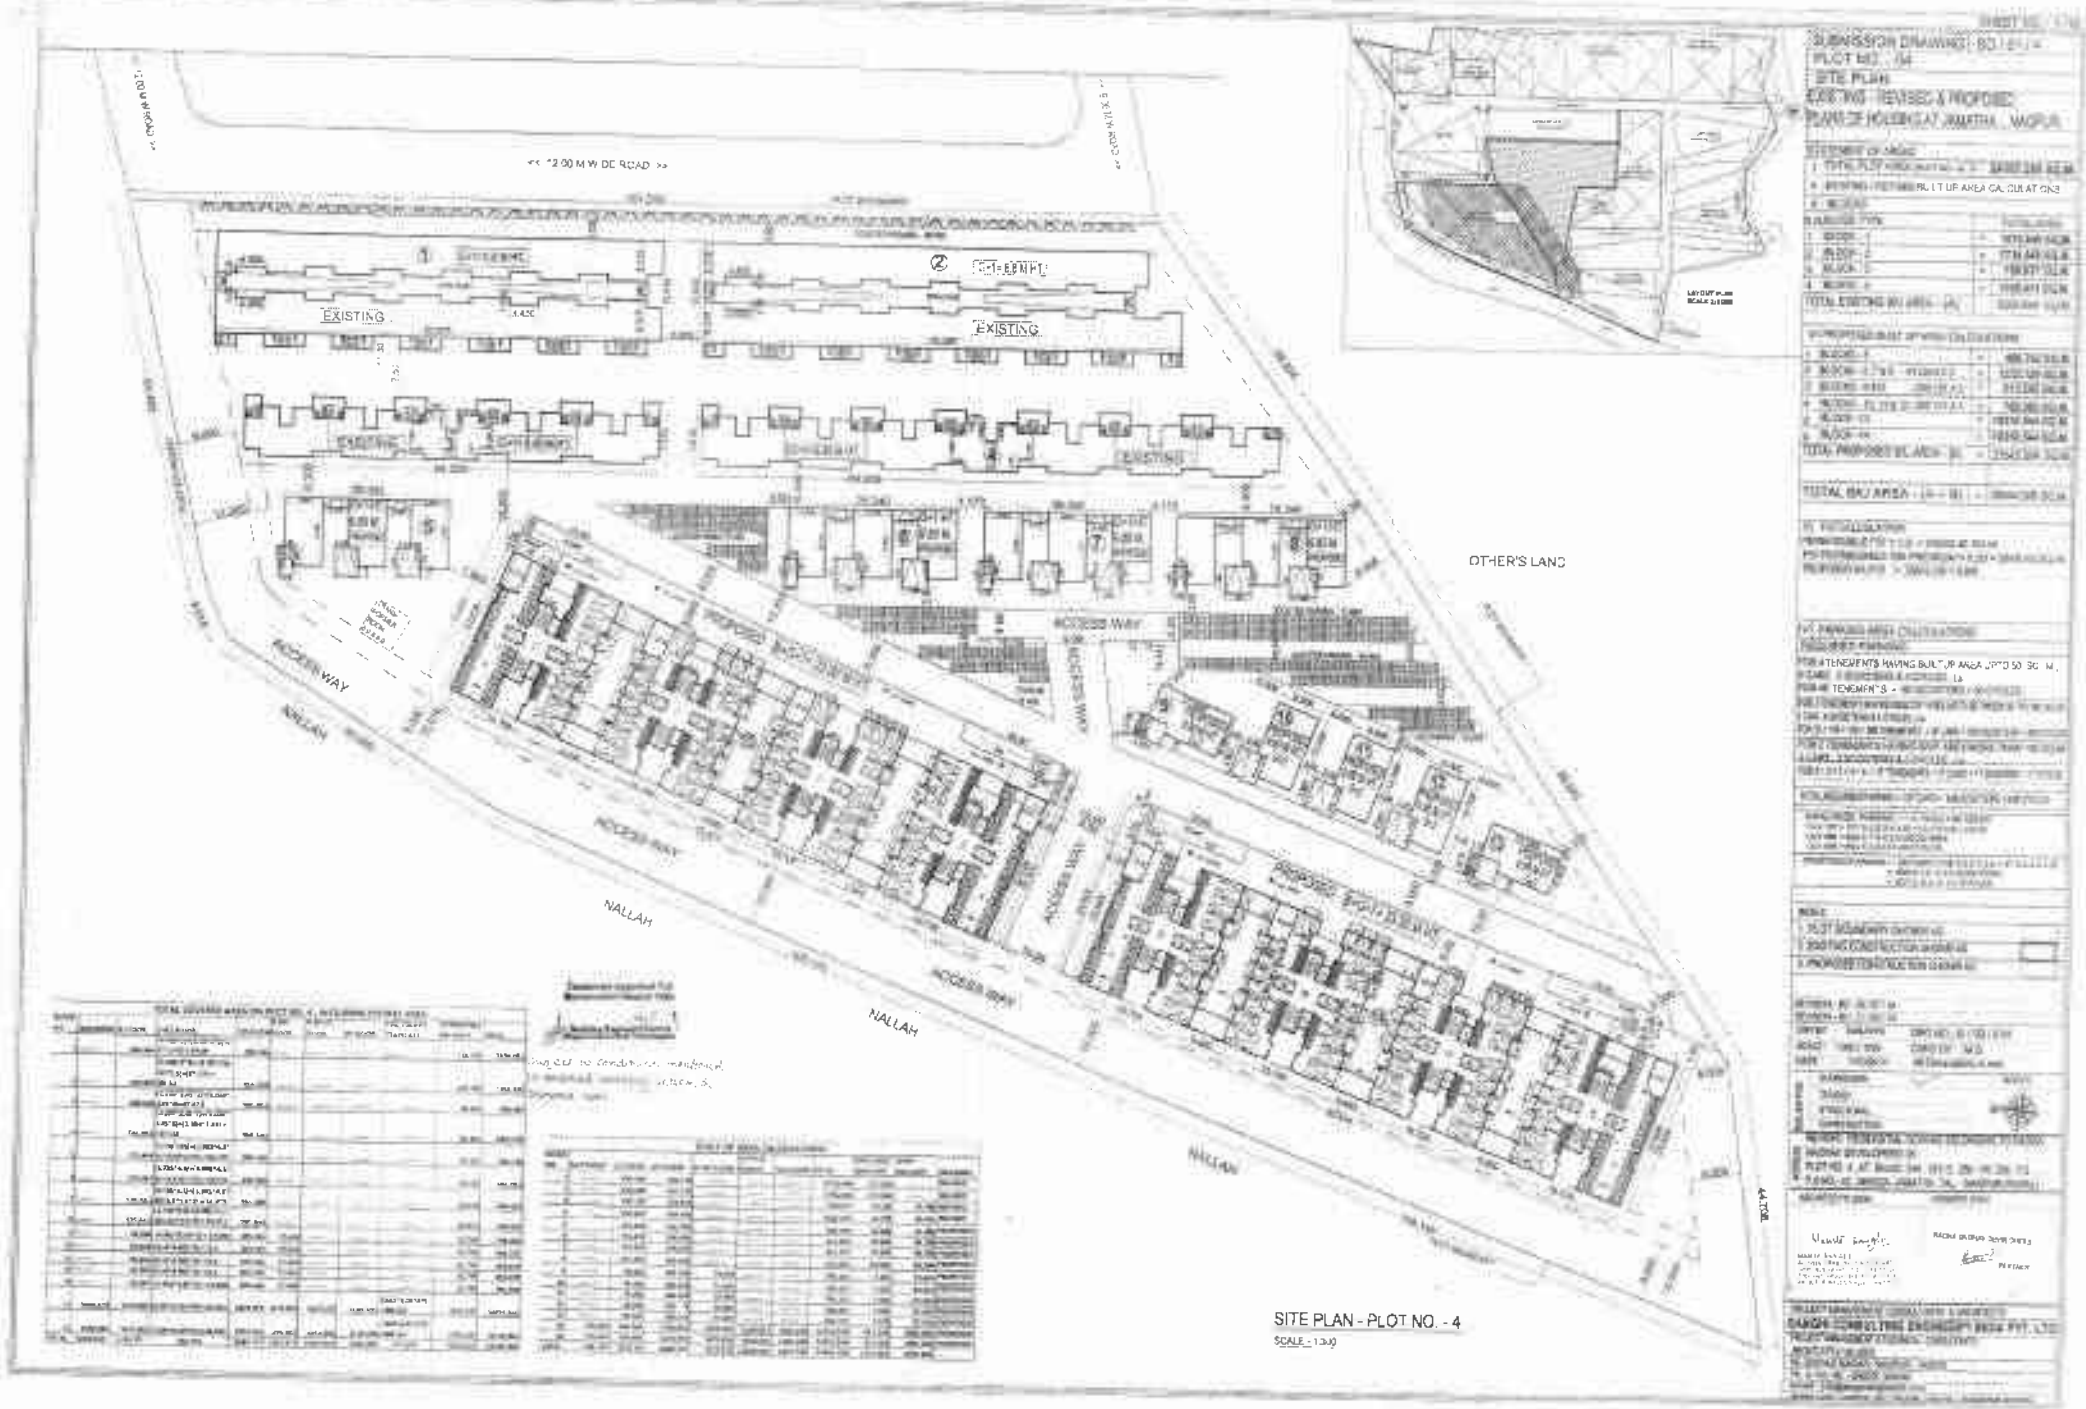

FRONT ELEVATION - BLOCK - 1
SCALE 1:50

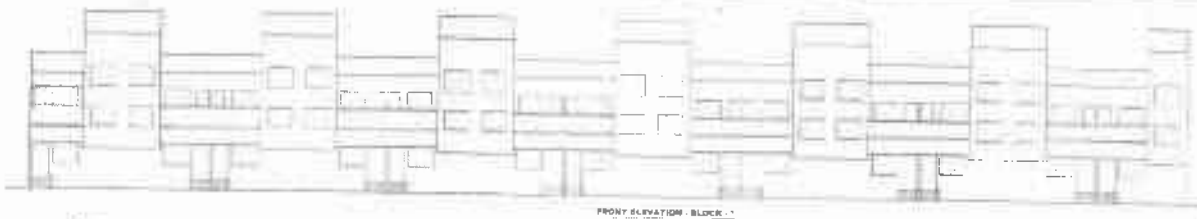

SECTION A-A
SCALE 1:50

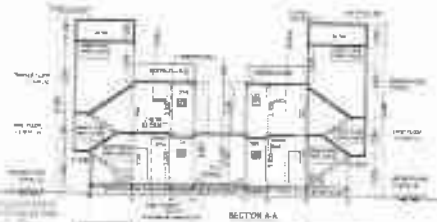


FIRST FLOOR PLAN - BLOCK - 1
SCALE 1:50



FIRST FLOOR KEY PLAN - (BLOCK 1)





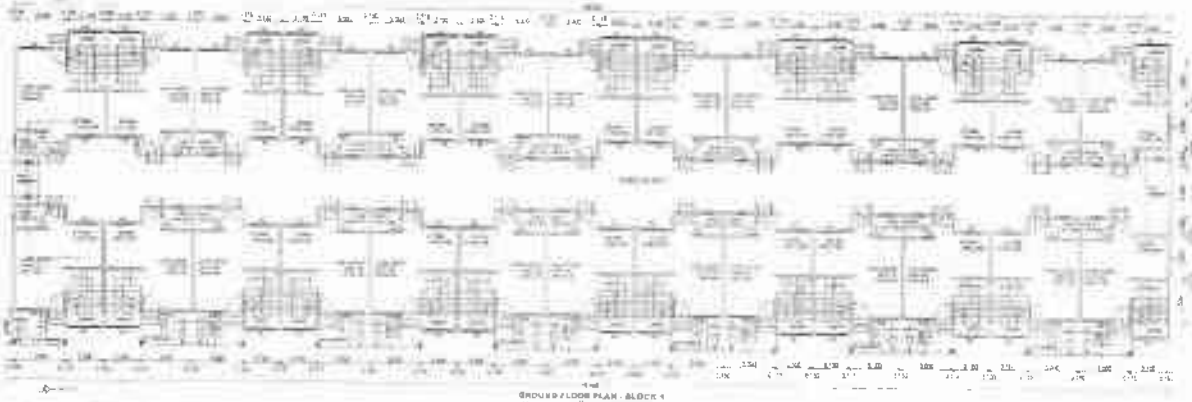


GROUND FLOOR PLAN - BLOCK 1
SCALE 1:50








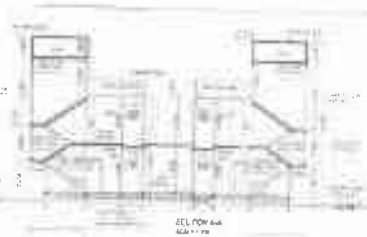






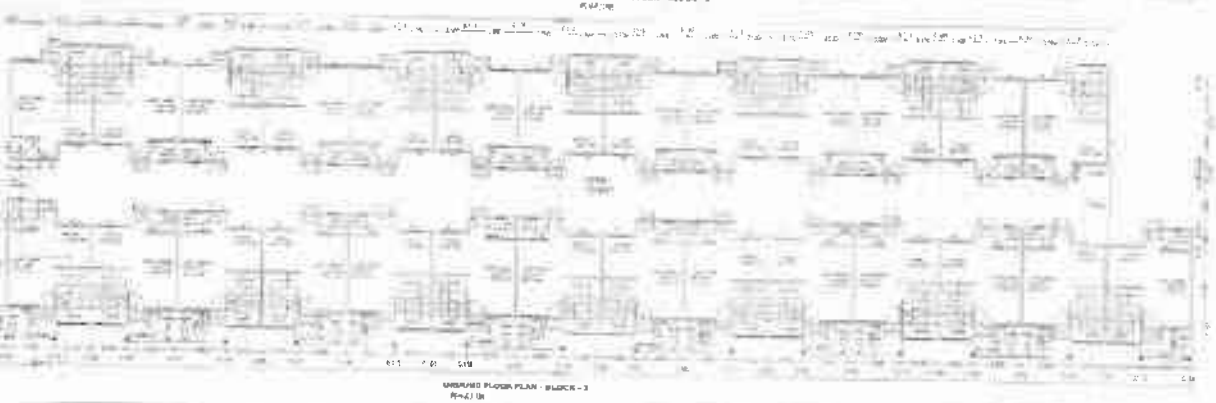





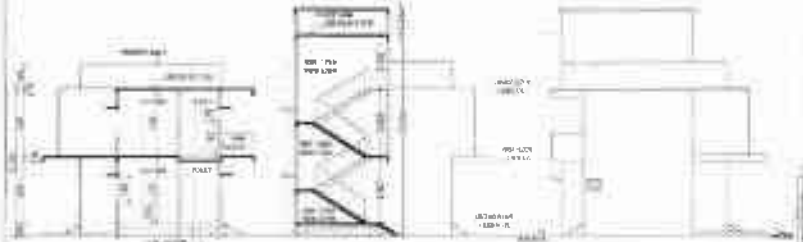

SECTION - B-B - BLOCK - 3

SECTION - A-A - BLOCK - 3

SIDE ELEVATION - BLOCK - 3









FRONT (EAST) ELEVATION - BLOCK - 3



FIRST FLOOR PLAN - BLOCK -

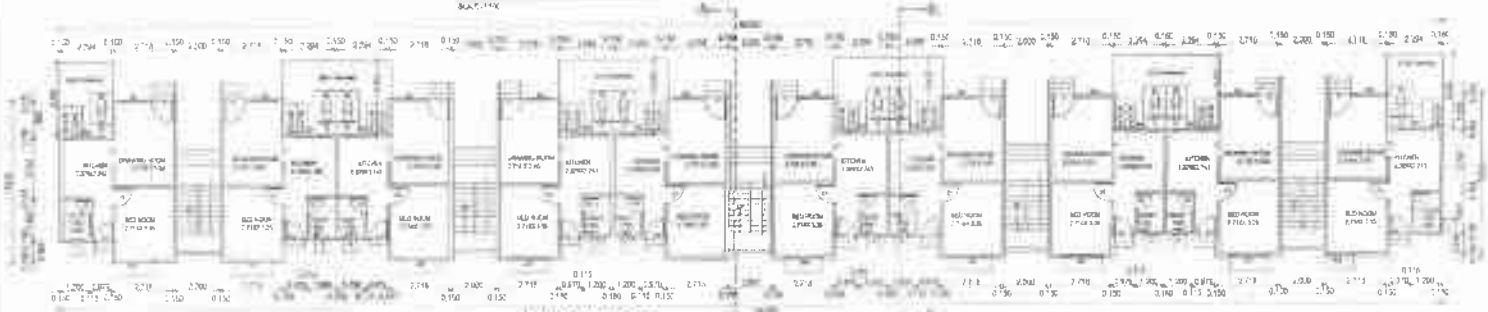

GROUND FLOOR PLAN - BLOCK - 3

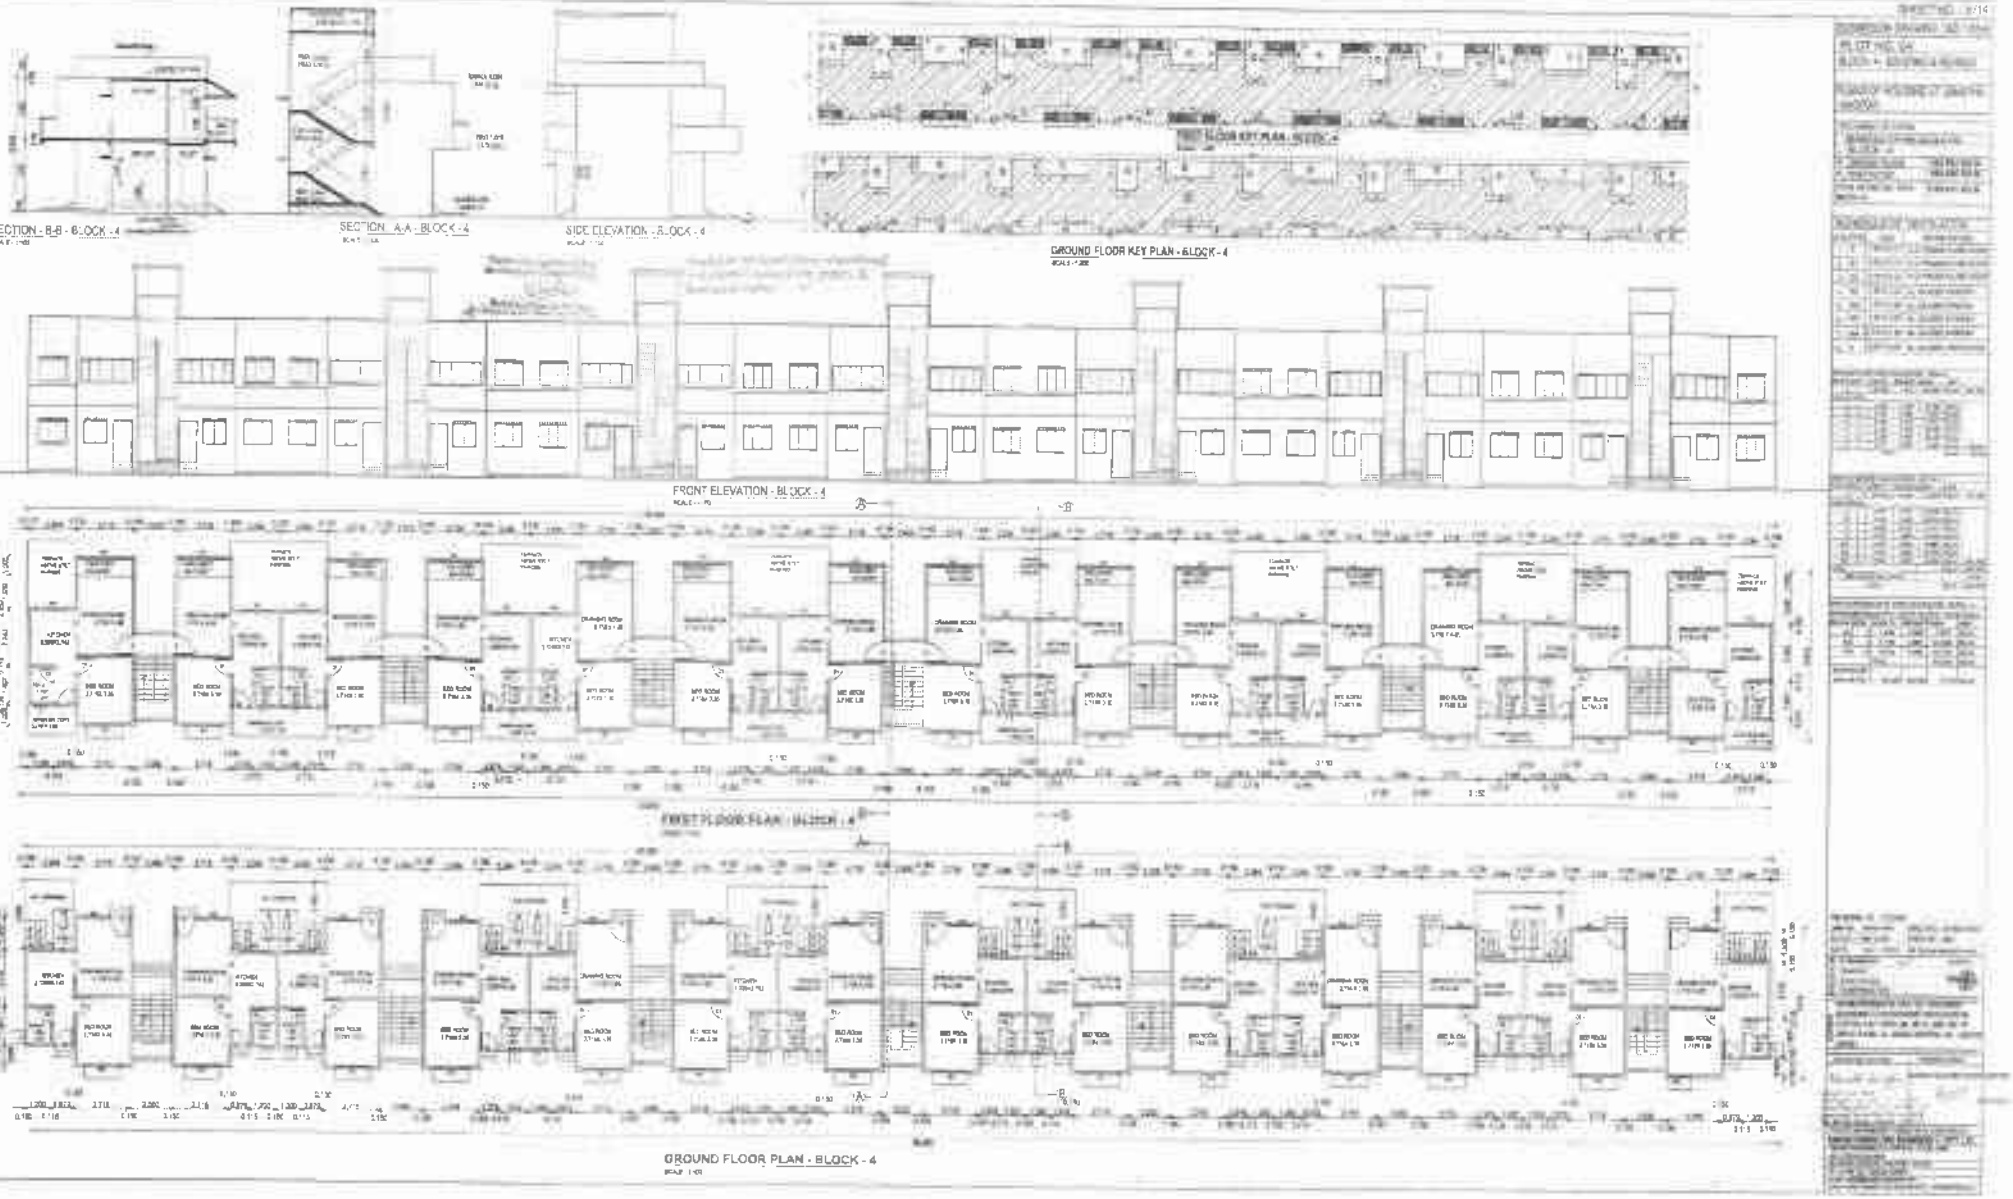
SECTION - B-B - BLOCK - 4
SECTION - A-A - BLOCK - 4
SIDE ELEVATION - BLOCK - 4
GROUND FLOOR KEY PLAN - BLOCK - 4
FRONT ELEVATION - BLOCK - 4
FIRST FLOOR PLAN - BLOCK - 4
GROUND FLOOR PLAN - BLOCK - 4



FRONT ELEVATION - TYPICAL BLOCKS - 6, 7 & 8

SIDE ELEVATION - TYPICAL BLOCKS - 5, 6, 7 & 8 -

SECTION B-B - TYPICAL BLOCKS - 6, 7 & 8

FRONT ELEVATION - BLOCK - 5



FIRST FLOOR PLAN - TYPICAL BLOCKS -




SECTION A-A - TYPICAL BLOCKS - 5, 6, 7 & 8 -


SECTION C-C - BLOCKS - 5 -



FIRST FLOOR PLAN - BLOCK - 5

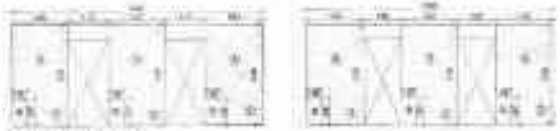


GROUND FLOOR KEY PLAN BLOCKS - 5 -

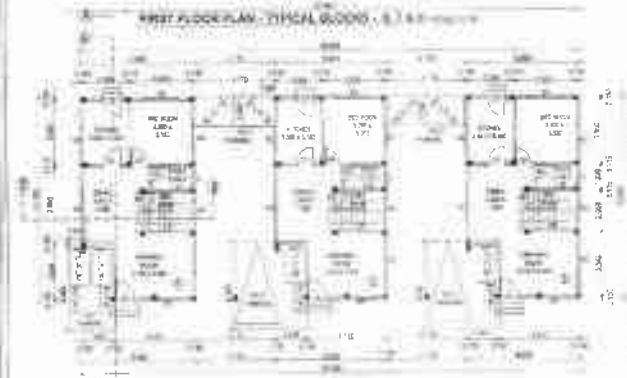

GROUND FLOOR PLAN - TYPICAL BLOCKS - 6, 7 & 8



FIRST FLOOR KEY PLAN - BLOCKS - 5 -

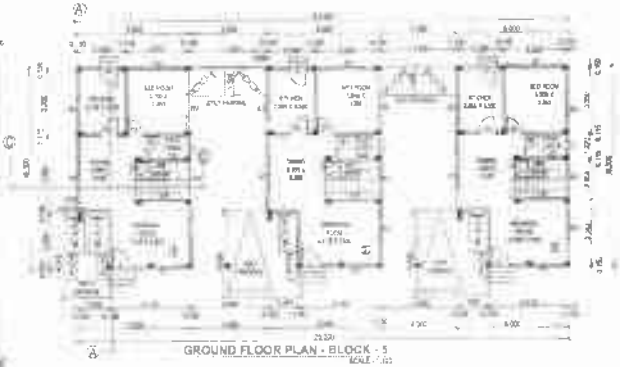

GROUND FLOOR PLAN - BLOCK - 5

TO RADHA MADHAV DEVELOPERS DM

PLOT NO. - 4, A" KH NO 246, 257/1, 258/2

TENDER

STRUCTURAL

RANDOM CONSULTING ENGINEERS (P) PVT LTD.



SECOND FLOOR PLAN -
TYPICAL BLOCK - 9 & 13



SIDE ELEVATION -
TYPICAL BLOCKS - 9 & 13
SCALE - 1:100





GROUND FLOOR KEY PLAN -
TYPICAL BLOCKS - 9 & 13
SCALE - 1:200




FIRST FLOOR KEY PLAN -
TYPICAL BLOCK - 9 &13
SCALE - 1:200




SECOND FLOOR KEY PLAN -
TYPICAL BLOCK - 9 & 13
SCALE - 1:200


to conditions mentioned in
enclosed covering letter & demand note

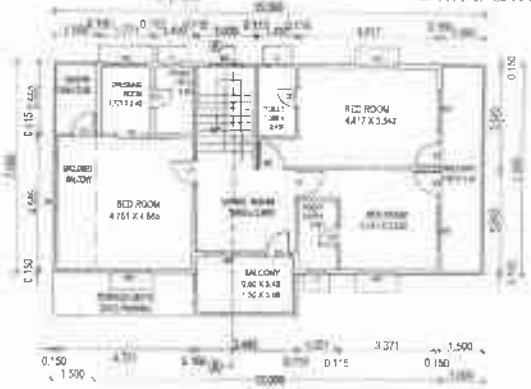

FIRST FLOOR PLAN -
TYPICAL BLOCK - 9 & 13

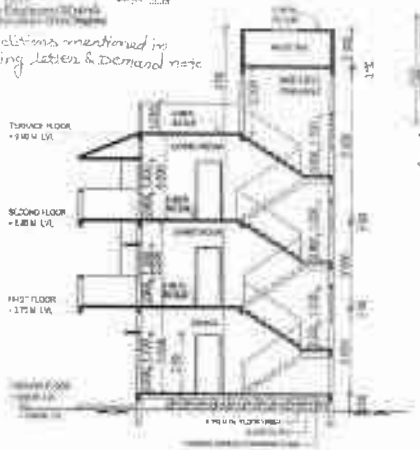

SECTION A-A - TYPICAL BLOCK - 9 & 13
SCALE - 1:100

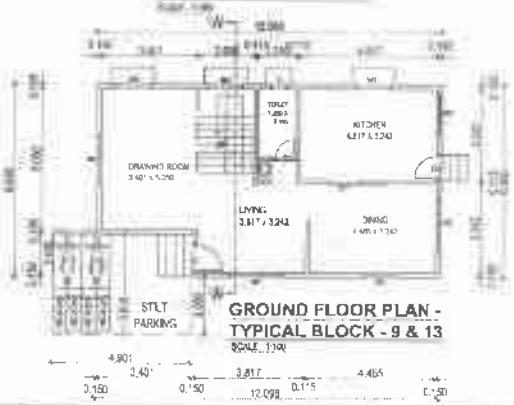

GROUND FLOOR PLAN -
TYPICAL BLOCK - 9 & 13
SCALE - 1:100



FRONT ELEVATION - TYPICAL BLOCKS - 9 & 13

SUBMISSION DRAWING 27/07/14
PLOT NO. 84
TYPICAL BLOCKS - 9 & 13 PROPOSED
PLANS OF HOUSING AT JAMATHA, NAGPUR

STATEMENT OF AREAS

A GROUND FLOOR	78.294 SQ.M.
B FIRST FLOOR	105.424 SQ.M.
C SECOND FLOOR	72.493 SQ.M.
TOTAL PROPOSED B/L AREA	256.121 SQ.M

ABSTRACTION AREA CALCULATION TYPICAL BLOCKS - 9,13

BLOCK	LENGTH	BREADTH	NOS	AREA
A				
B				
TOTAL				

DRN BY : AAKASH DRG NO : S1 / SD / 09
CHKD BY : M.S.
DATE : 11/03/2014


TENDER
STRUCTURAL
CONSTRUCTION

PROPERTY BEARING SCHEME NO. 84/2012 TP
MAUZA JAMATHA SCHEDULE OF PROPERTY
NO. 6, A1 KH NO. 248/1, 257/2, 258/2, 256/
1 K.P.H. NO. 42, MOUZA JAMATHA,
Tal. NAGPUR (RURAL).

Manish Singhi


PROJECT MANAGEMENT CONSULTANTS & ARCHITECTS
SAHAS CONSULTING ENGINEERS (I) PVT. LTD.

SUBMISSION DRAWING

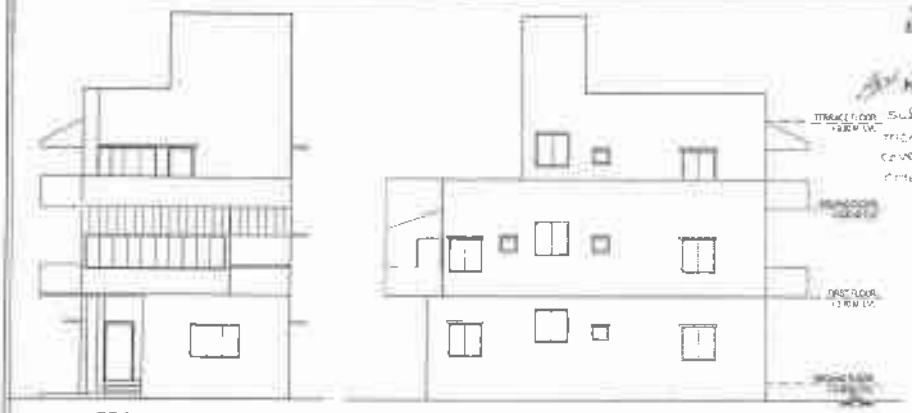


FRONT ELEVATION -
TYPICAL BLOCKS - 10,11 & 12
SCALE : 1:100

SIDE ELEVATION -
TYPICAL BLOCKS - 10,11 & 12
SCALE : 1:100

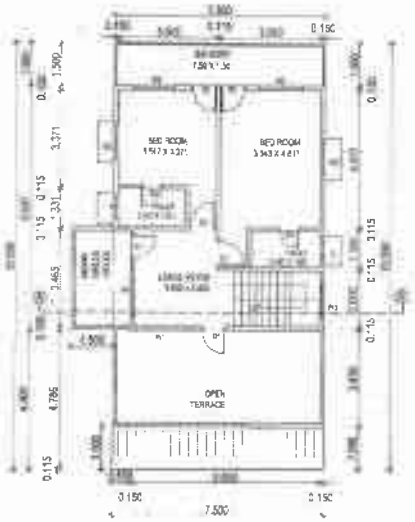


SECOND FLOOR PLAN -
TYPICAL BLOCKS - 10,11 & 12
SCALE : 1:100

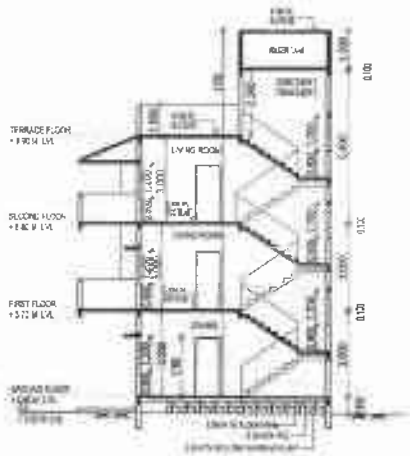

SECTION A-A -
TYPICAL BLOCKS - 10,11 & 12
SCALE : 1:100




GROUND FLOOR KEY PLAN -
TYPICAL BLOCKS - 10,11 & 12
SCALE : 1:200

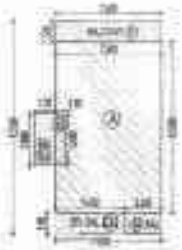

FIRST FLOOR KEY PLAN -
TYPICAL BLOCK - 10,11 & 12
SCALE : 1:200



SECOND FLOOR KEY PLAN -
TYPICAL BLOCK - 10,11 & 12
SCALE : 1:200

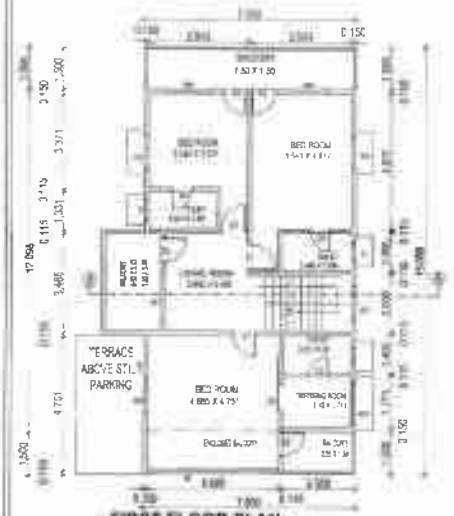

FIRST FLOOR PLAN -
TYPICAL BLOCKS - 10,11 & 12
SCALE : 1:100




GROUND FLOOR PLAN -
TYPICAL BLOCKS - 10,11 & 12
SCALE : 1:100


SUBMISSION DRAWING SD / 8 / 14
PLOT NO. 04
TYPICAL BLOCKS - 10,11,12 - PROPOSED
PROPOSED PLANS OF HOUSING AT
JAMATHA - SAINPUR

GROUND FLOOR	78.204 SQ.M.
FIRST FLOOR	105.424 SQ.M.
SECOND FLOOR	72.493 SQ.M.
TOTAL PROPOSED BUA AREA	256.121 SQ.M.


DRG BY : AAKASH DRG NO : S / SD /10
DATE : 15 / 03 / 2014

ADARSH RESIDENTIAL SCHEME
SY. NOS. 257/1, 257/2, 258/2, 258/1G
MOUZA- JAMATHA,

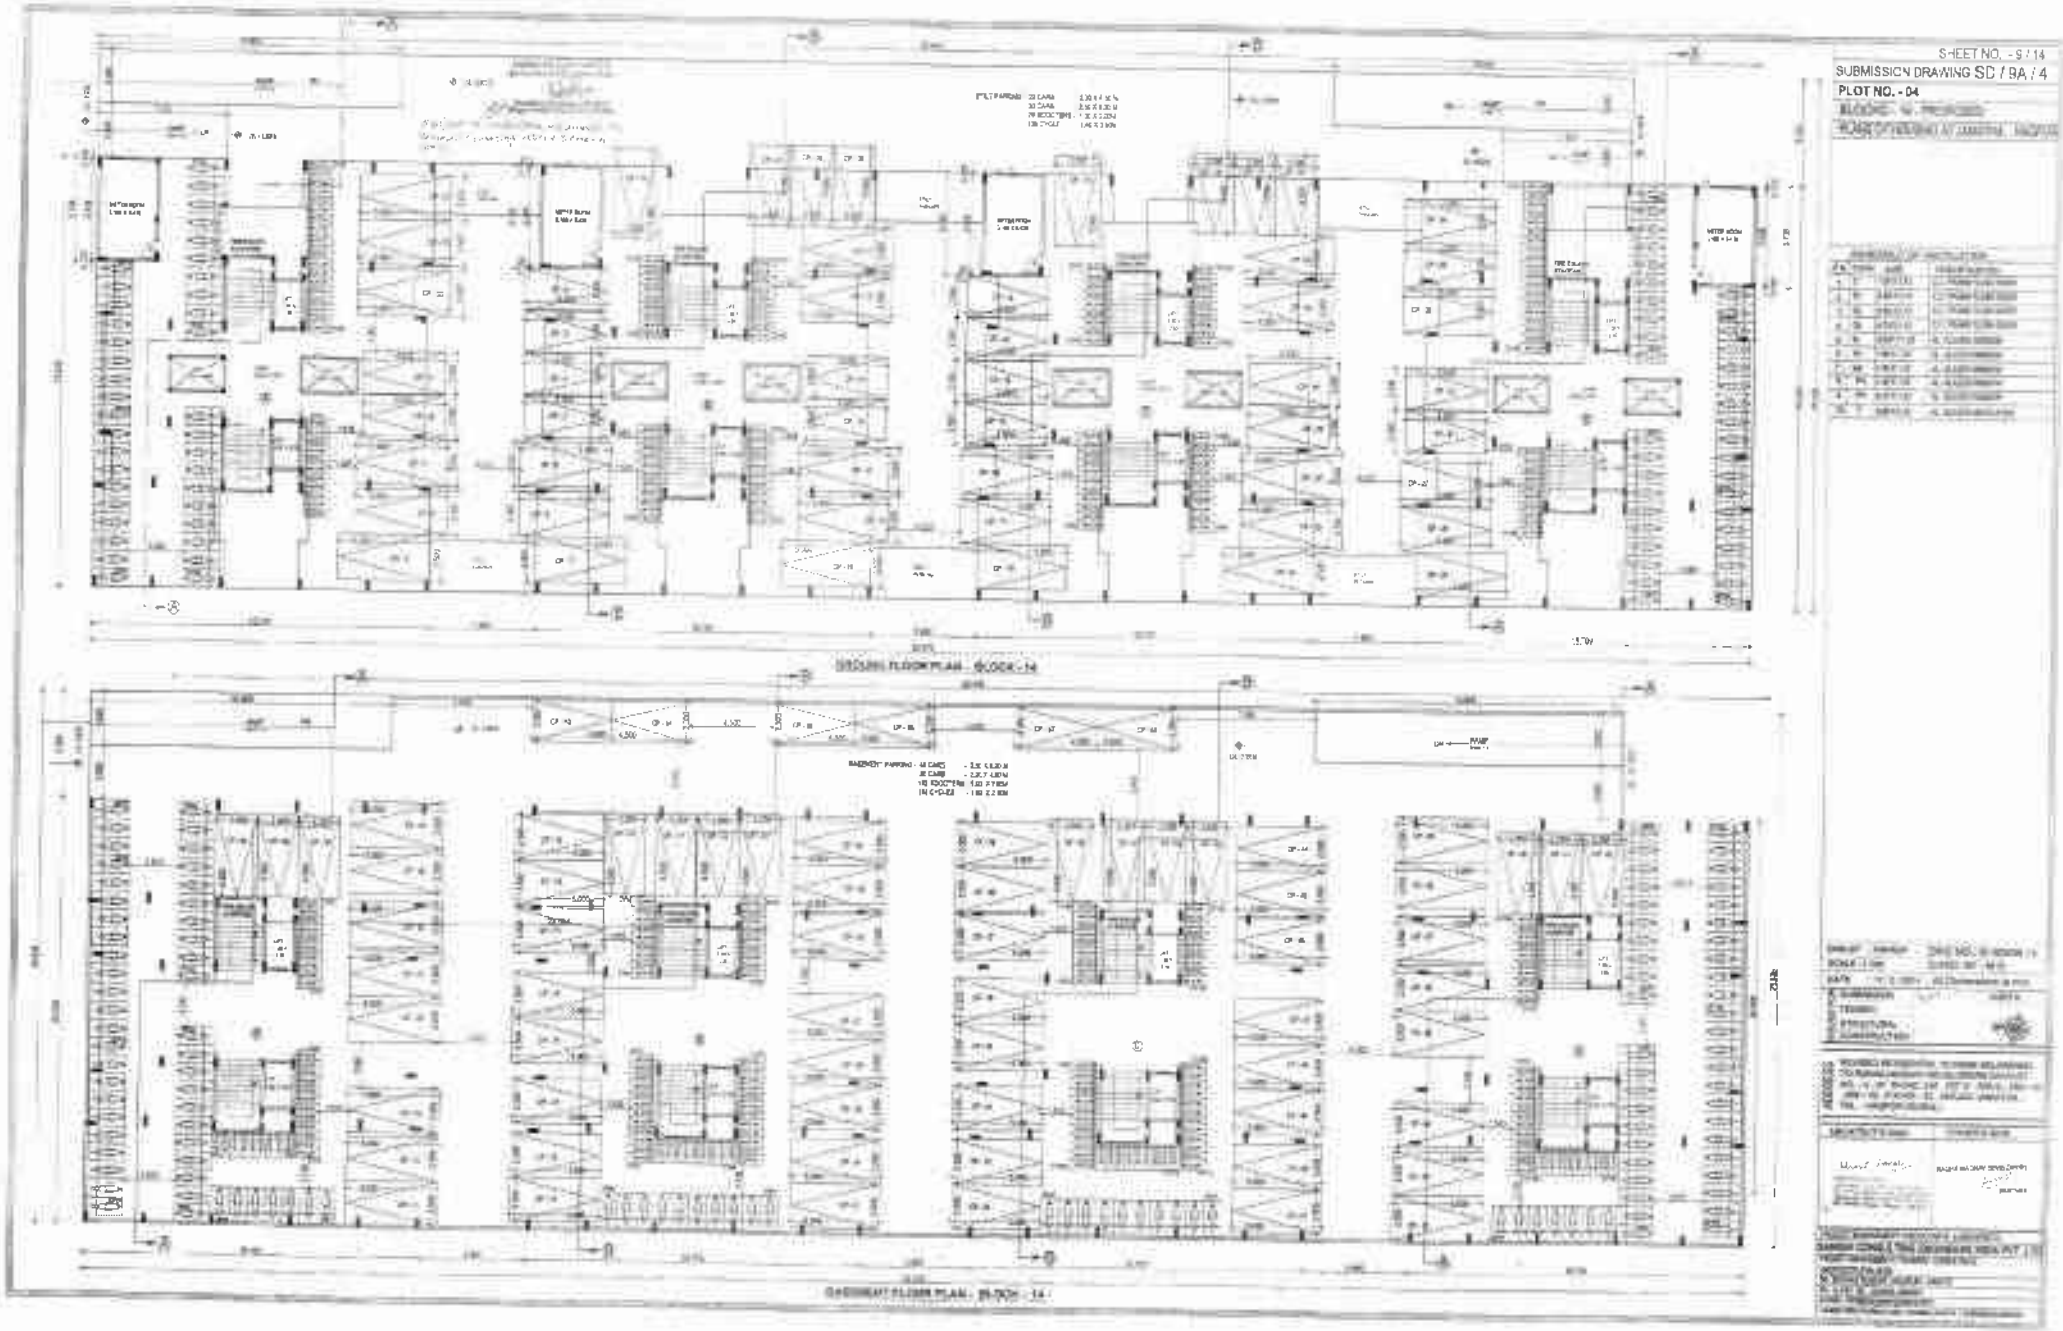
SHEET NO. - 9 / 14
SUBMISSION DRAWING SD / BA / 4
PLOT NO. - 04
GROUND FLOOR PLAN - BLOCK - 14
BASEMENT FLOOR PLAN - BLOCK - 14
RAMP

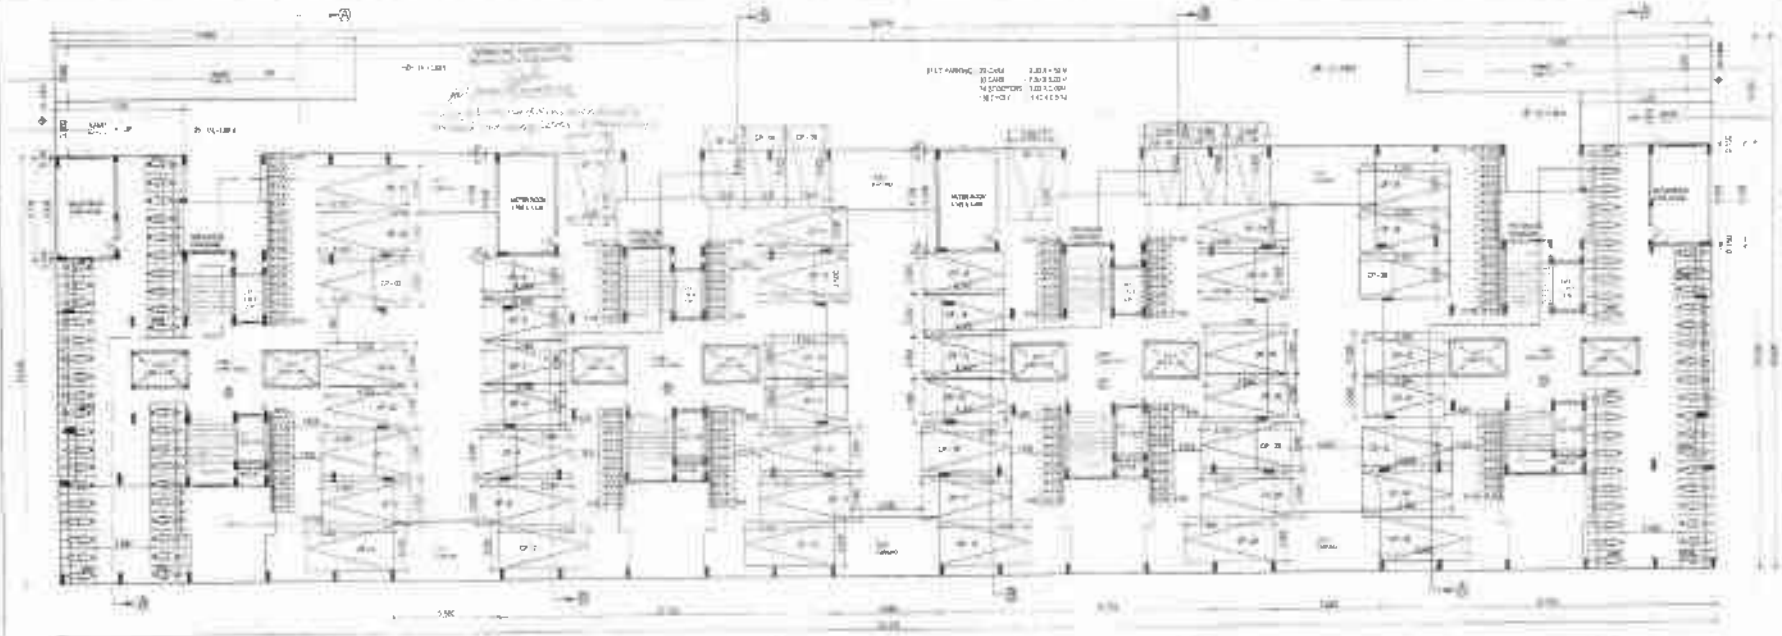

GROUND FLOOR PLAN - BLOCK - 15

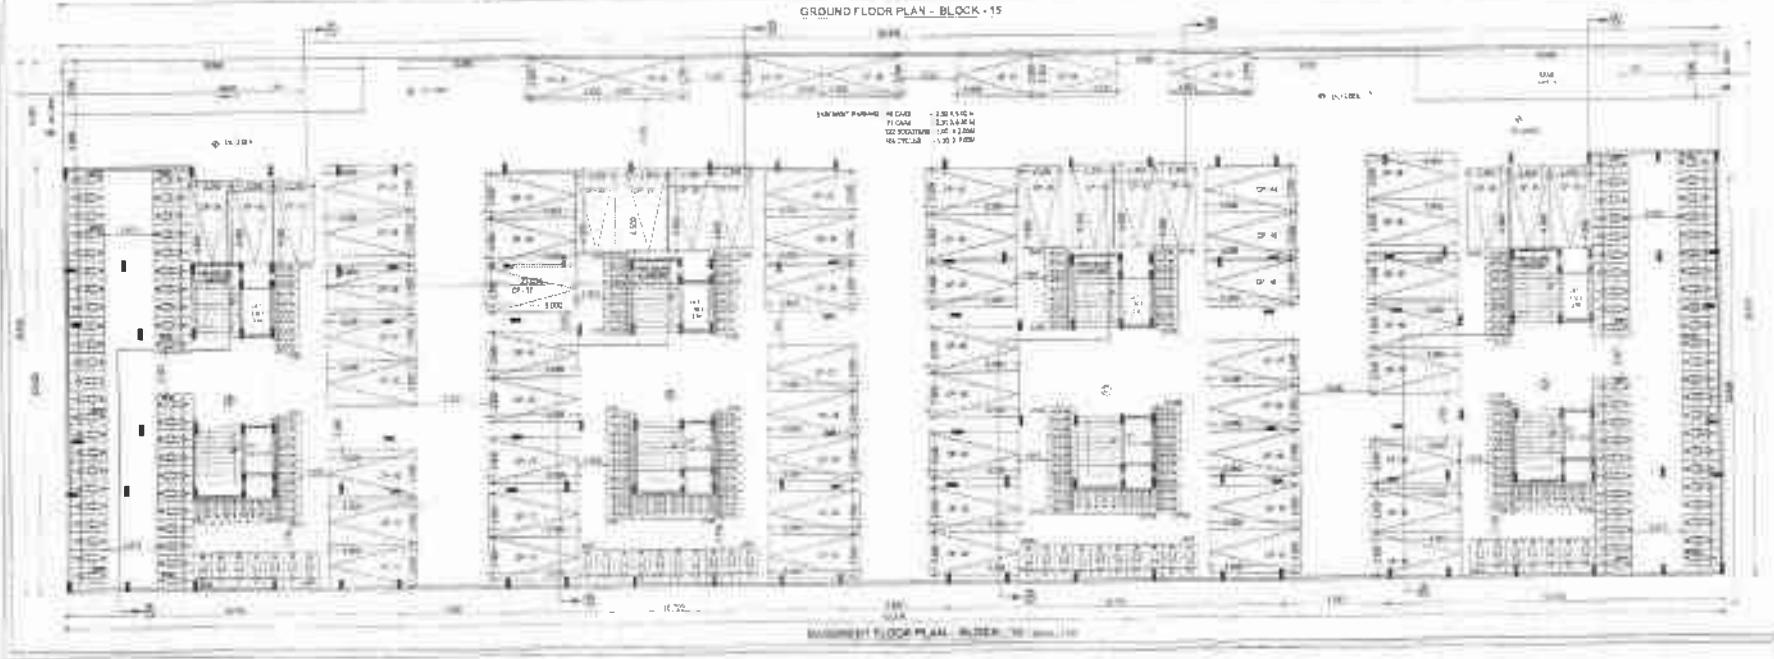

BASEMENT FLOOR PLAN - BLOCK - 15




FIRST FLOOR PLAN - TYPICAL BLOCKS - 14 &15




2ND TO 15TH FLOOR PLAN - TYPICAL BLOCKS - 14 & 15




7TH FLOOR PLAN - TYPICAL BLOCKS - 14 & 15

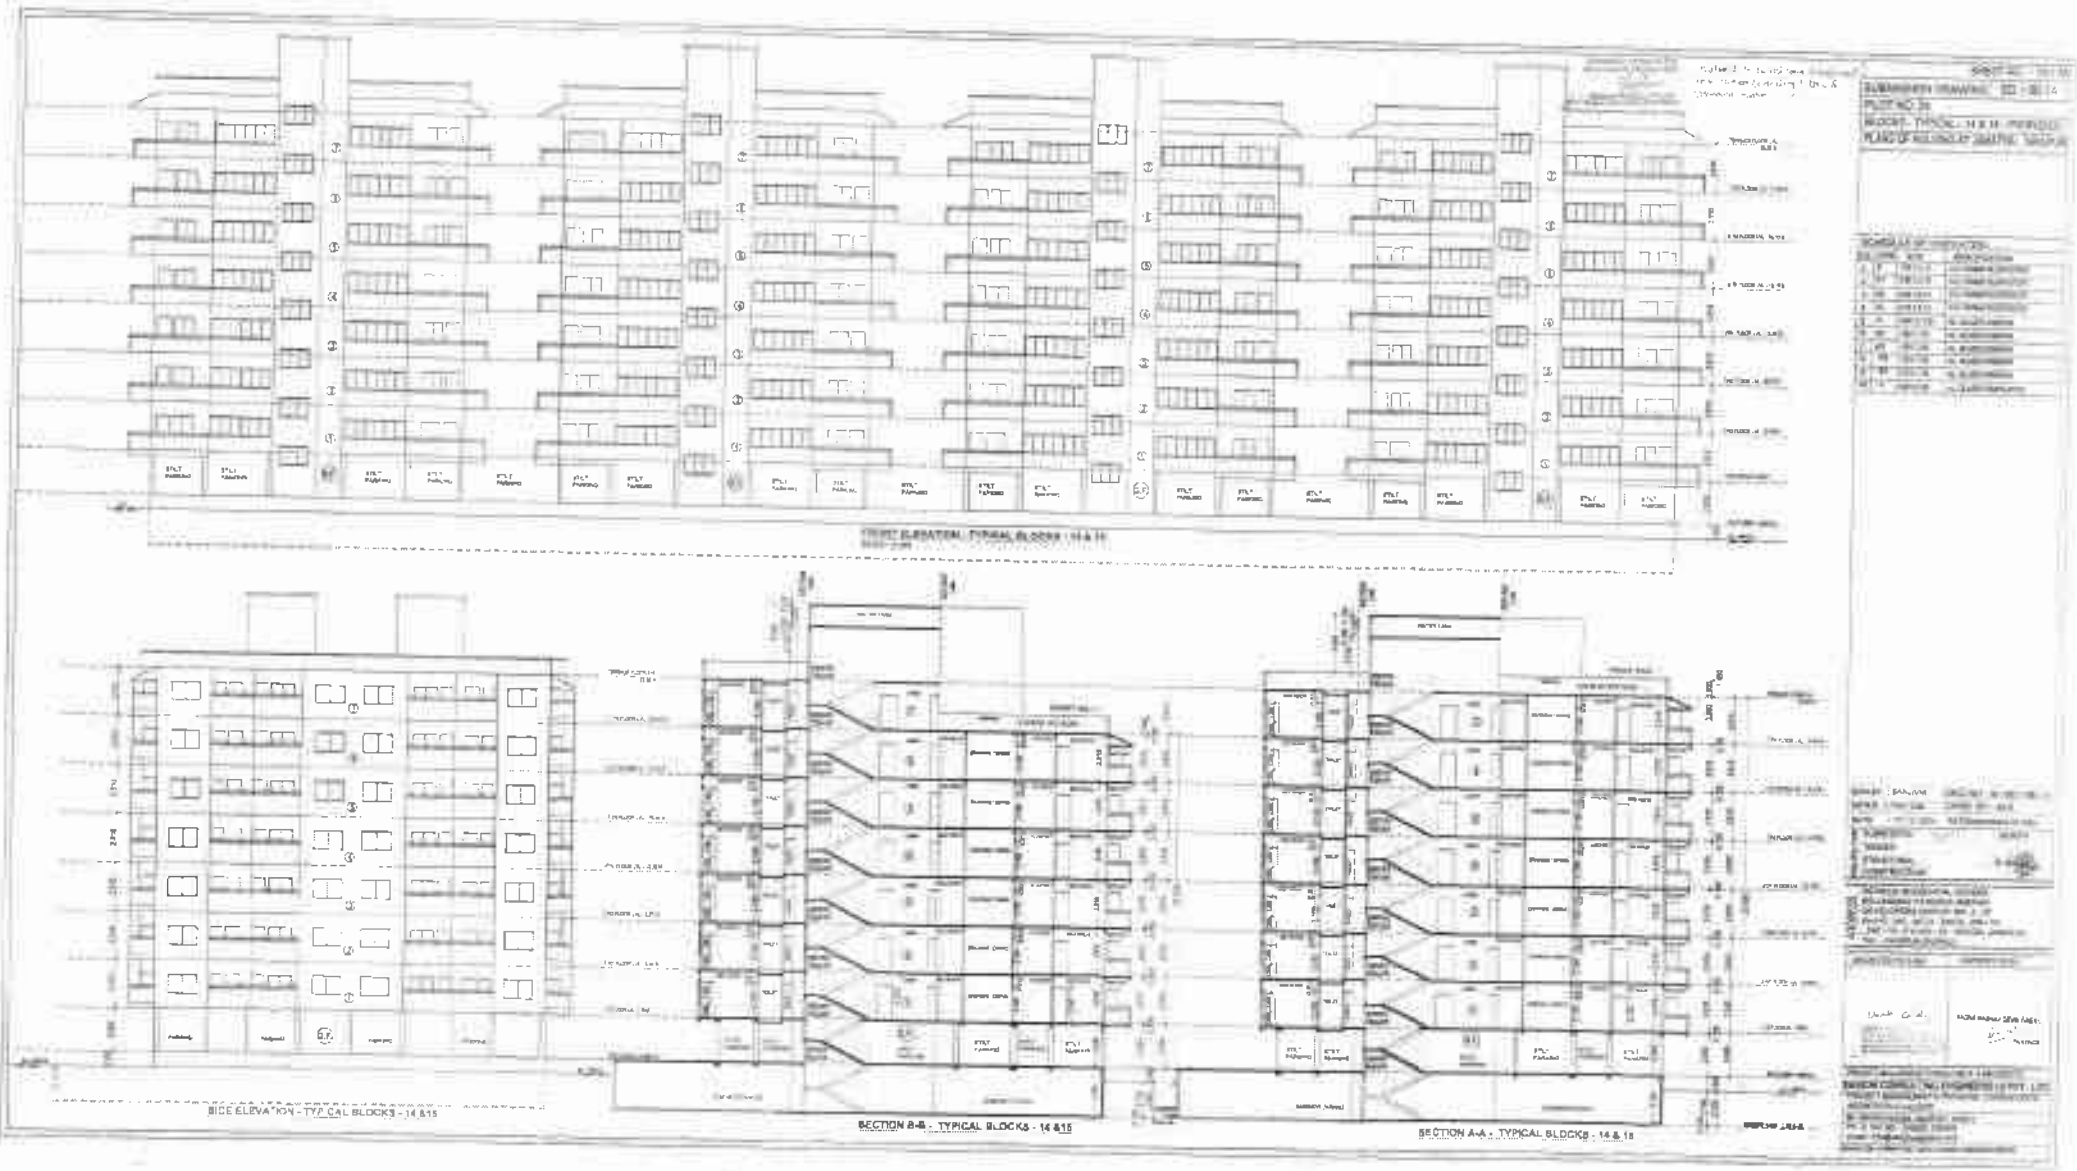
SECTION B-B - TYPICAL BLOCKS - 14 &15
SECTION A-A - TYPICAL BLOCKS - 14 & 15

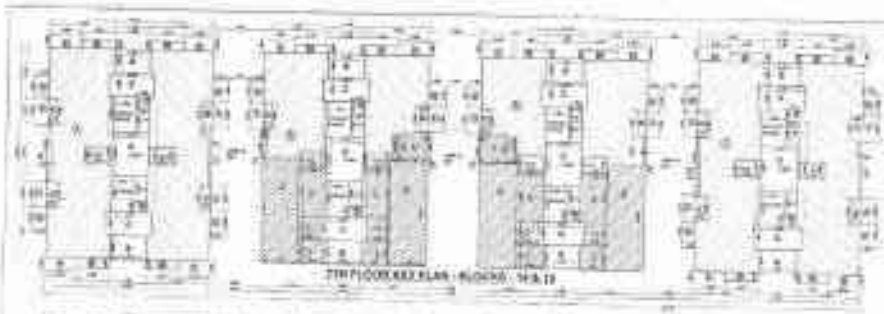


7TH FLOOR KEY PLAN - BLOCKS : 14 & 15

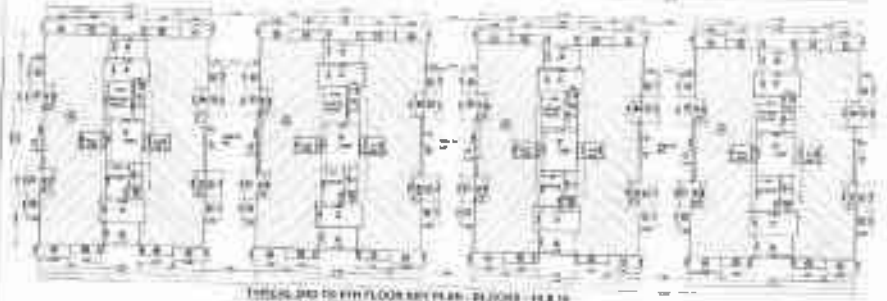

TYPICAL 2ND TO 6TH FLOOR KEY PLAN - BLOCKS : 14 & 15



FIRST FLOOR KEY PLAN - BLOCKS : 14 & 15

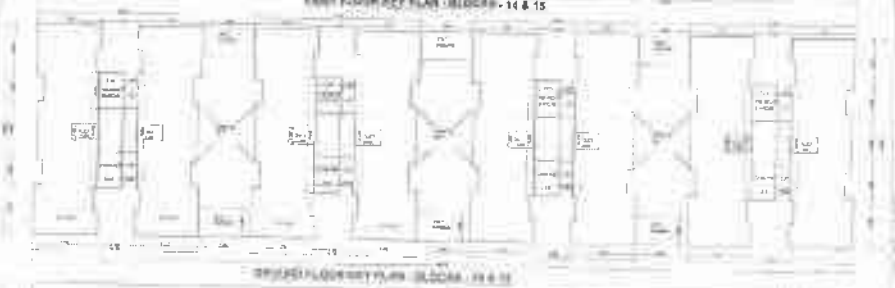

GROUND FLOOR KEY PLAN - BLOCKS : 14 & 15



BASEMENT FLOOR KEY PLAN - BLOCKS : 14 & 15

