



FRONT ELEVATION
SCALE 1:100

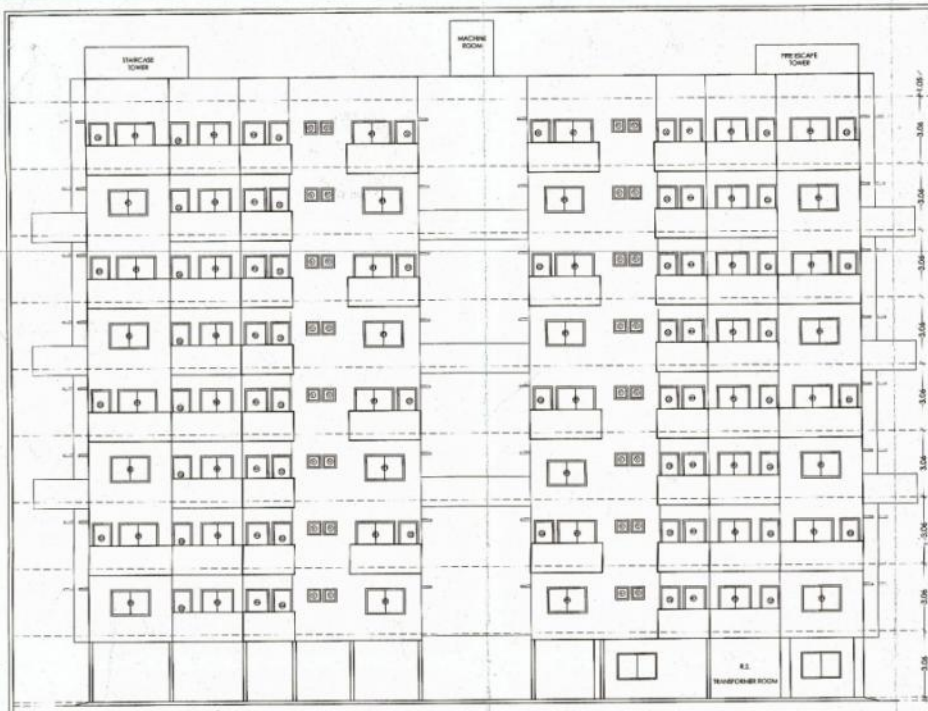

SECTION -'AA'
SCALE 1:100

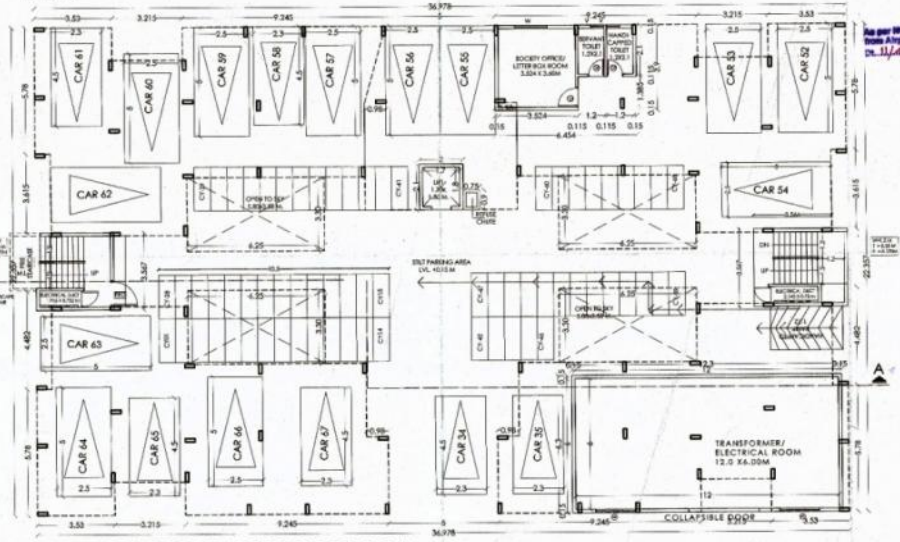

GROUND FLOOR PLAN FOR BLOCK A & B
SCALE 1:100

As per MOC Obtained from Airport Authority Dt. 11/4/13-014

AREA KEY PLAN
GROUND FLOOR PLAN
SCALE 1:200

Subject : the Condition Late given by Fire Brigade Deptt. Nagpur Mpl.Corporation Vide No. 7152 Dt. 18/12/2018 letter No. 7215 Dt. 18/12/2018





PREMIUM AREA CALCULATIONS :-
AREA CALCULATIONS - GROUND FLOOR

SR.	NAME	NO.	DIMENSION	AREA
1	P	1	3.350 X 3.567	11.949
			3.00 X 2.10	6.30
			TOTAL	18.249

PREMIUM AREA OF GROUND FLOOR = 18.249 SQ.M.

RAINWATER WATER HARVESTING DETAILS

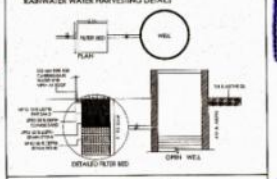

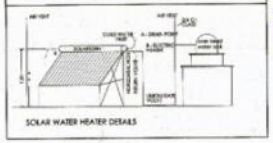

SOLAR WATER HEATER DETAILS

OFFICE OF THE NAGPUR IMPROVEMENT TRUST
Building Permit No. Rajkot/Loc No. AB-154/Loc No. 3243/Pr.No. 2-17+0503+0/12.17-/1404
Date 10/04/2018.
SANCTIONED
Building Engineer
Nagpur Improvement Trust

Subject to the conditions as per Fatak Regularization letter dt.27/12/2013 enclosed here with.

Necessary arrangement for rain water harvesting shall be done

SCHEDULE OF OPENINGS			
S.NO	TYPE	SIZE	DESCRIPTION
1.	D1	1.00 X 2.10	T.W. FRAMED PANELLED
2.	D2	0.900 X 2.10	T.W. FRAMED FLUSHED
3.	D3	0.75 X 2.10	T.W. FRAMED FLUSHED
4.	FRD	1.20 X 2.10	T.W. FRAMED FLUSHED
5.	W1	1.80 X 1.20	M.S.FRAMED
6.	W2	1.20 X 1.20	M.S.FRAMED
7.	V	0.6 X 0.6	M.S.FRAMED
8.	RS	5.0 X 2.40	ROLLING SHUTTER

NOTE:- SANCTION IS SUBJECT TO TEN (10) CONDITIONS MENTIONED IN PLAN SHEET NO :- 2/5

INDEX

PLOT BOUNDARY SHOWN IN — BLACK
PROPOSED CONSTRUCTION SHOWN IN — RED

SUBMISSION DRAWING: TYPICAL BLOCK 'A & B'.

SIGNATURE	
OWNERS	ARCHITECT

Ar. R. S. Sonkusare
C.A. No. 97/02290
F.C.A. HOLDER
SHRI. PRAFULLA. V.GUDADHE
DATE APRIL 2017 | SCALE AS SPECIFIED | detail by: SHILPA

SHEET NO. 03/04

ARCHITECT
R.S. SONKUSARE