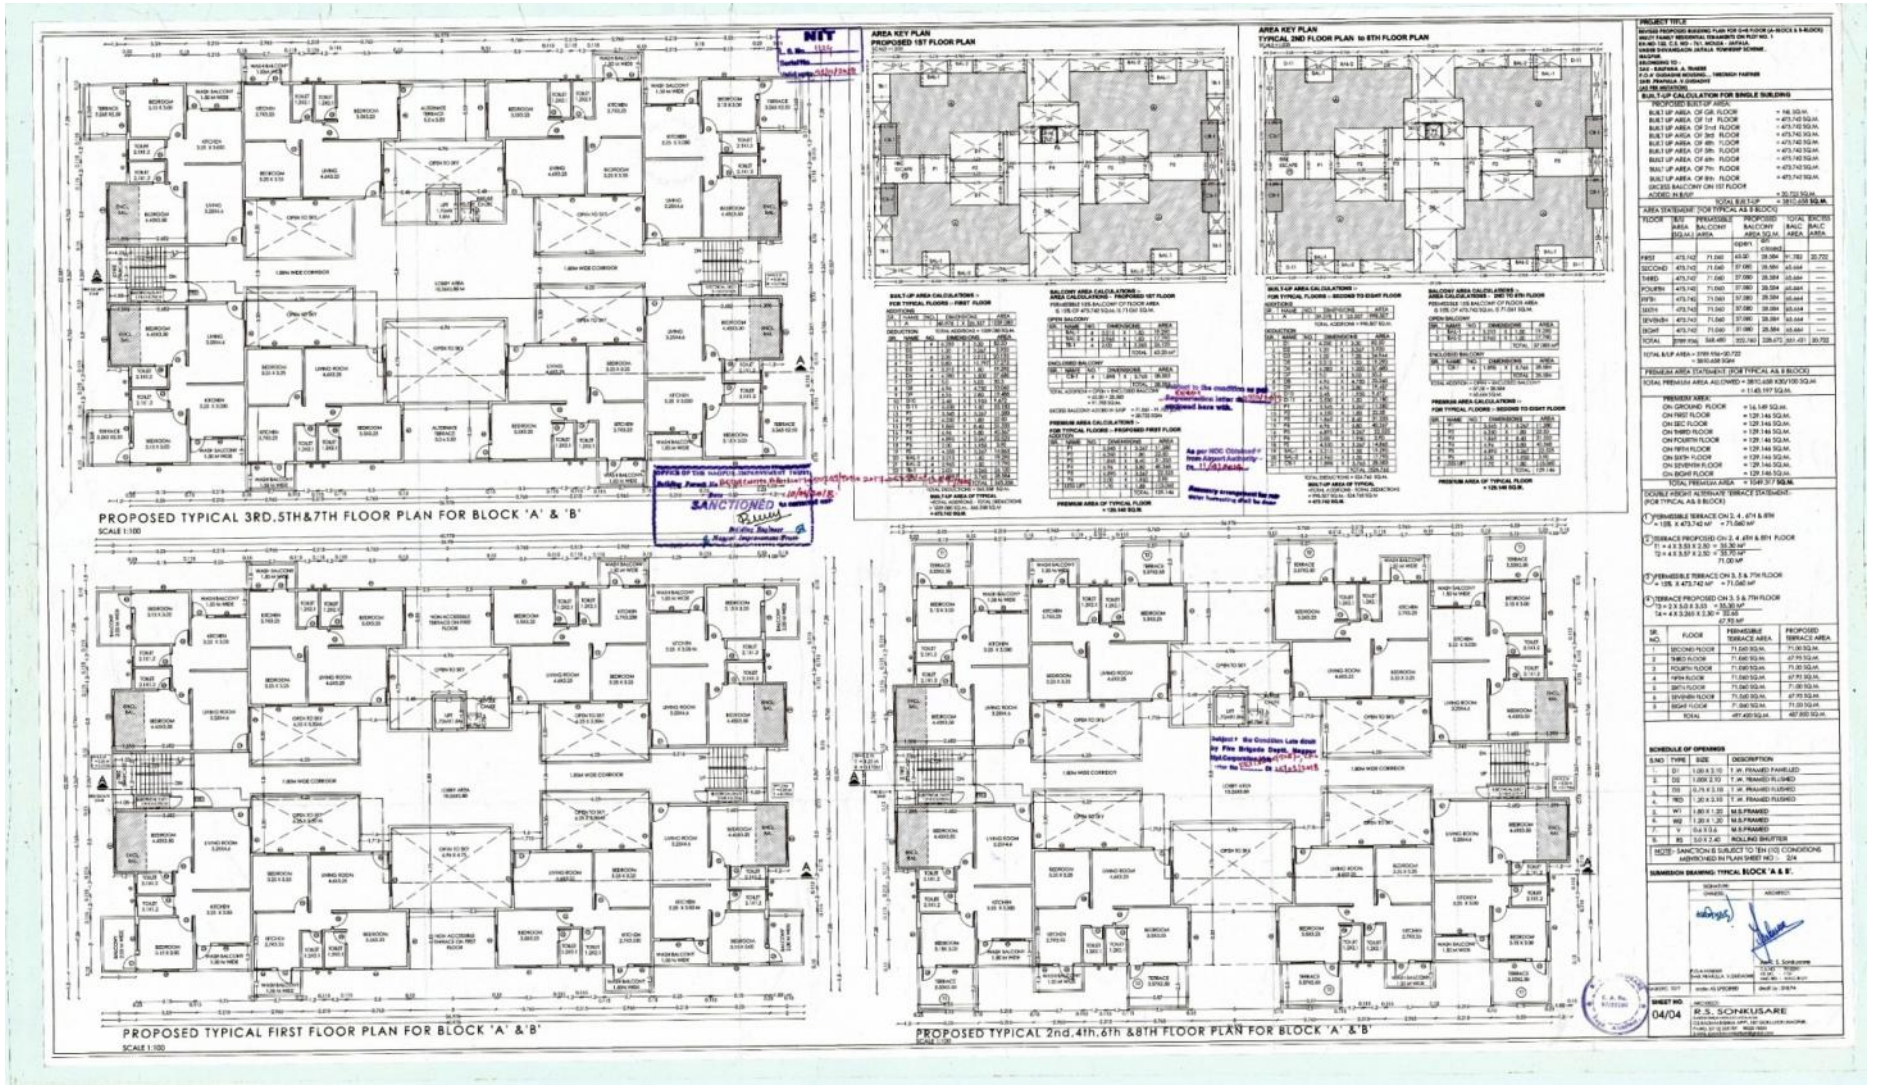

PROPOSED TYPICAL 3RD,5TH&7TH FLOOR PLAN FOR BLOCK 'A' & 'B'
SCALE 1:100
PROPOSED TYPICAL FIRST FLOOR PLAN FOR BLOCK 'A' &'B'
SCALE 1:100
PROPOSED TYPICAL 2nd,4th,6th &8TH FLOOR PLAN FOR BLOCK 'A' &'B'
AREA KEY PLAN
PROPOSED 1ST FLOOR PLAN
AREA KEY PLAN
TYPICAL 2ND FLOOR PLAN to 8TH FLOOR PLAN
SANCTIONED
PROJECT TITLE
BUILT-UP CALCULATION FOR SINGLE BUILDING
AREA STATEMENT (FOR TYPICAL A'& B' BLOCK)
PREMIUM AREA STATEMENT (FOR TYPICAL A'& B' BLOCK)
DOUBLE HEIGHT ALTERNATE TERRACE STATEMENT (FOR TYPICAL A'& B' BLOCK)
SCHEDULE OF OPENINGS
SUBMISSION DRAWING TYPICAL BLOCK 'A & B'.
SHEET NO.
04/04
R. S. SONKUSARE