
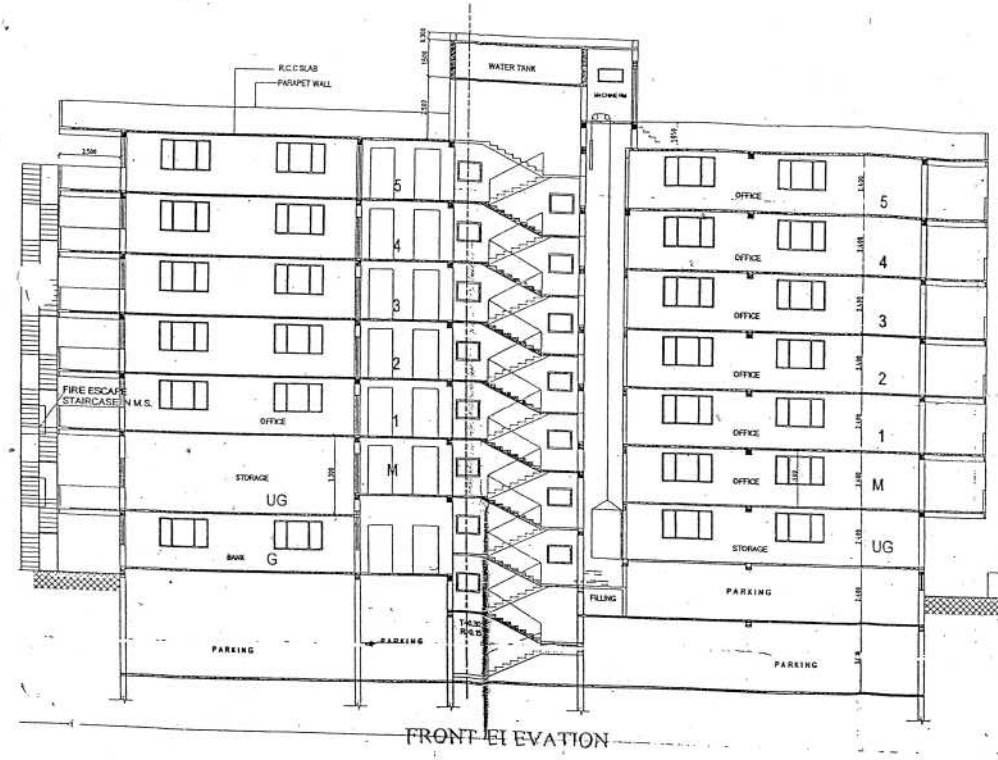


FRONT ELEVATION

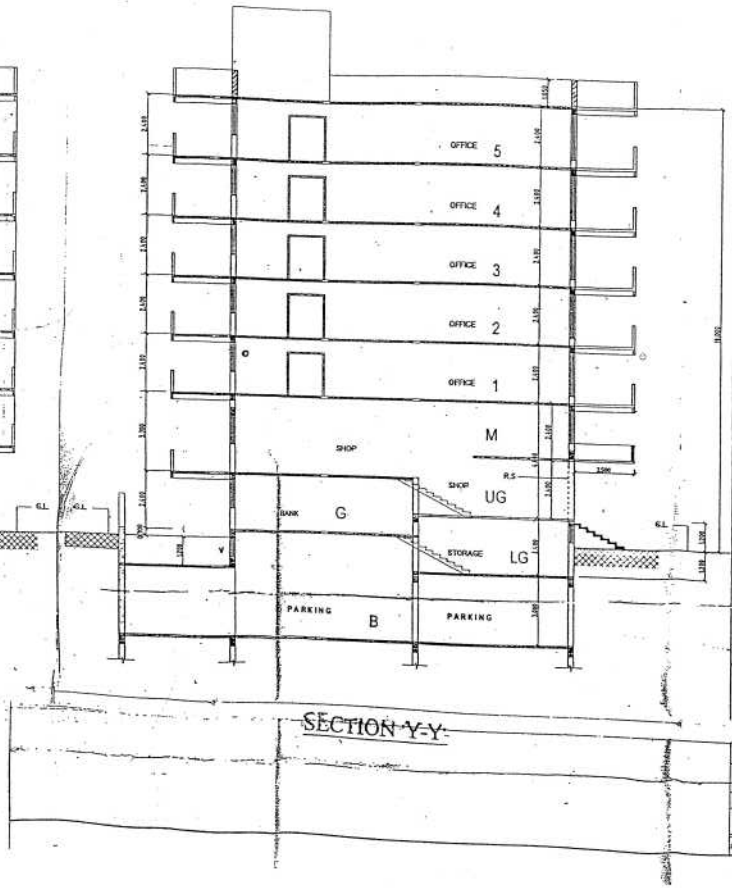

SECTION Y-Y

PLATE : VIII

SCHEDULE OF OPENING

MKD	PARTICULARS	SIZE	REMARK
MD	MAIN DOOR	1.50x2.10m	T.W.FULLY GLAZED DOOR
D1	DOOR	1.00x2.10m	T.W.PANNELED DOOR
D2	DOOR	0.750x2.10m	T.W.PANNELED DOOR
W	WINDOW	2.00x1.50m	ALUMINIUM GLAZZED WINDOW
W1	WINDOW	1.00x1.50m	— DO —
V	VENTILATOR	0.60x0.90	— DO —
G	GLAZING	As per size	— DO —

OFFICE OF THE CORPORATION OF THE CITY NAGPUR.
Building Permit No. 1570 / TP(W) / NMC / 741 Date 03/10/2006
SANCTIONED
subject to conditions mentioned in the building permit
Sd/-
Assistant Director
Town Planning
Nagpur Municipal Corporation

NOTE –
ALL DIMENSIONS ARE GIVEN IN METER
WRITTEN DIMENSIONS TO BE PREFERED

REVISIONS:

S.No	REMARKS	DATE	DONE BY

OWNER / CLIENT: SIGNATURE
PARDESI CONSTRUCTION PVT. LTD.
PARDESI CONSTRUCTION PVT. LTD.
NAGPUR
DIRECTOR

PROJECT :
PROPOSED CONSTRUCTION OF COMMERCIAL COMPLEX, On PLOT No. 1064, & 1065 A NABAD AREA PRINCIT, (Civil Station Expansion Scheme) OF NIT, Division 8,Circle No. 20, Gorepeth, Ayatwari road, NAGPUR

NORTH :

VIRENDRA KHARE
ARCHITECT, PLANNER, INTERIOR DESIGNER
MEZZANINE FLOOR, "ARADHANA"
GOKULPETH, NAGPUR 440010 (M.S.)

REGISTRATION No. CA/79/5142

JOB No.	DRAWING No.	ARCHITECT'S SIGN
2003/C-22	SD/No.8	
SCALE: 1:100	DATE: 02/09/06	VIRENDRA KHARE ARCHITECT, PLANNER, INTERIOR DESIGNER Regn. No. CA/79/5142

pc02\c\my documents\pardesi\submission