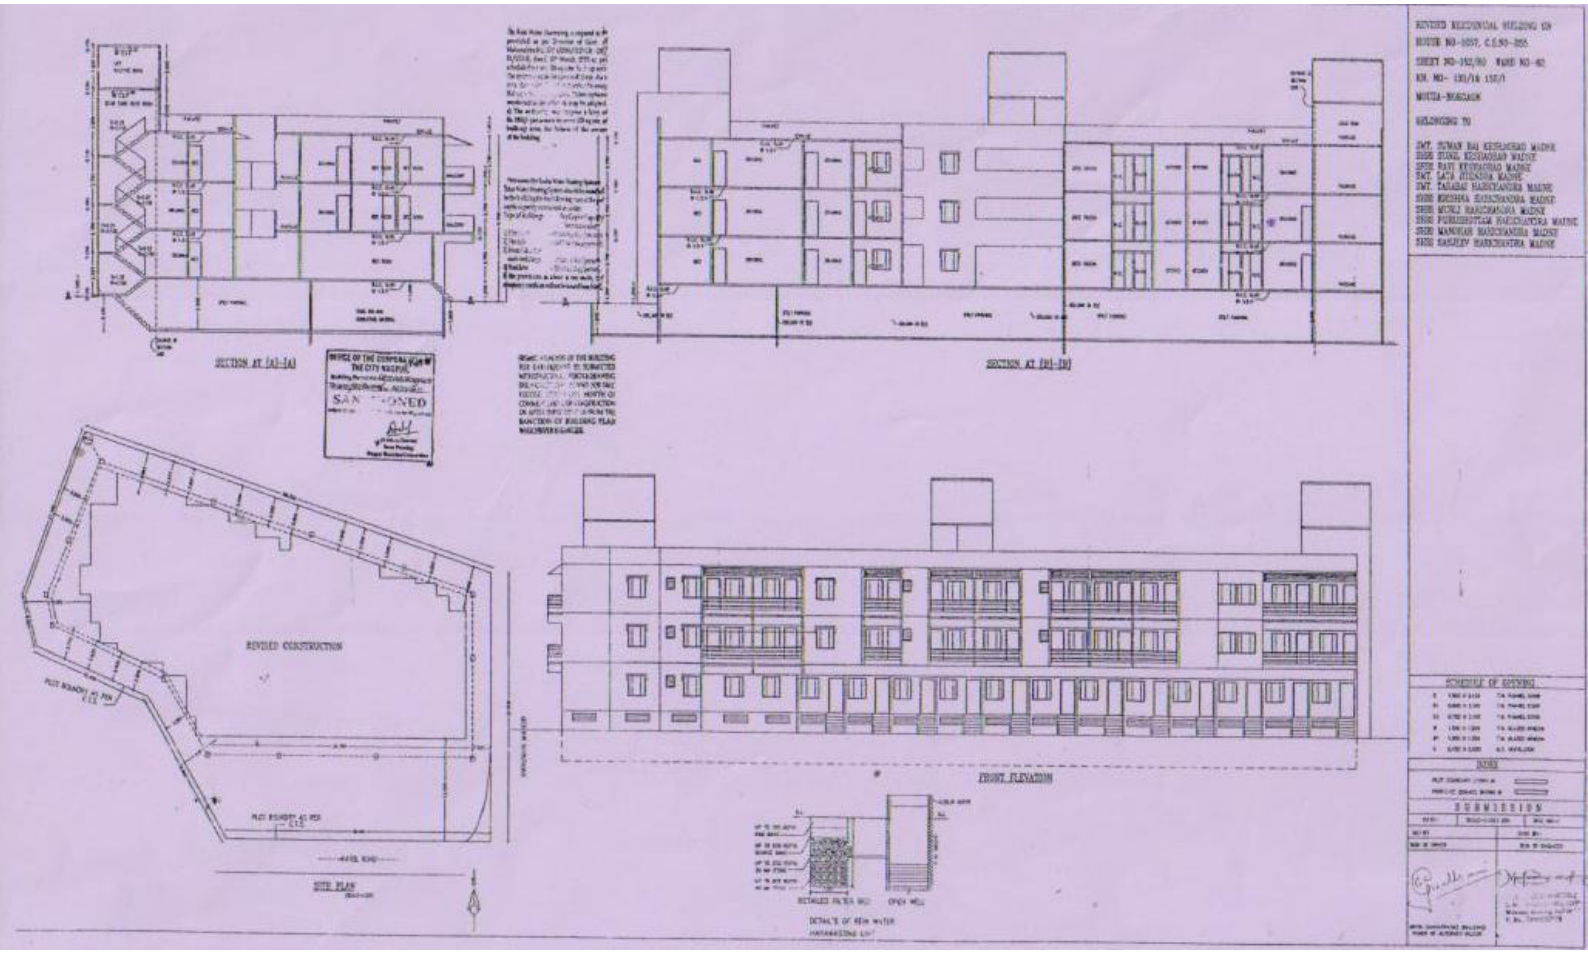
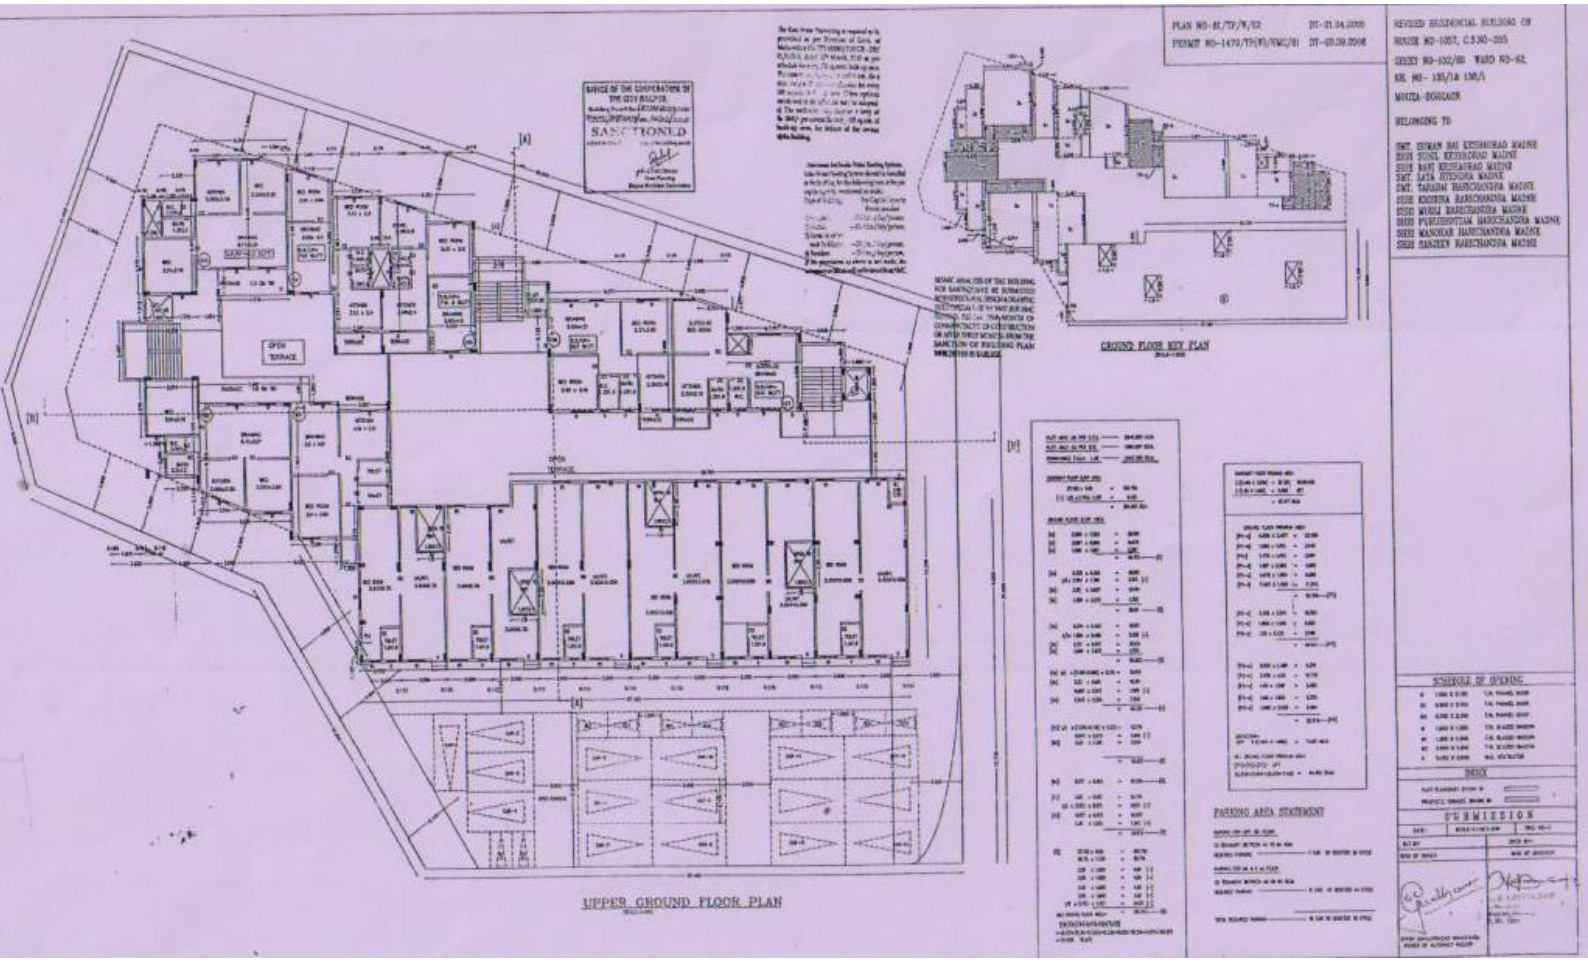
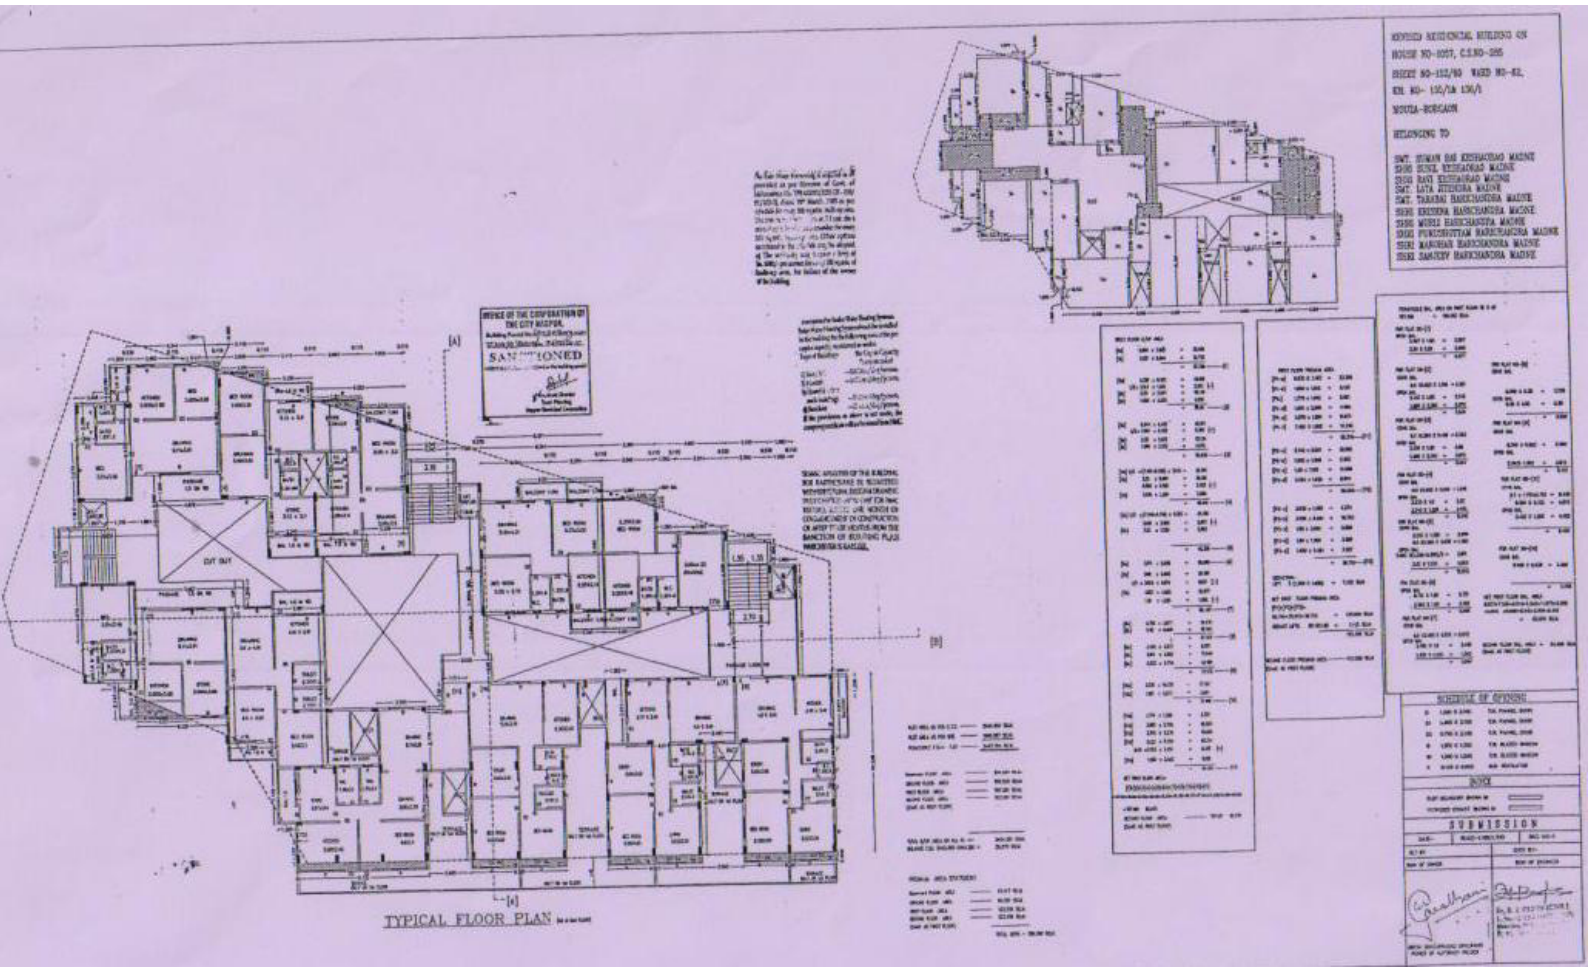
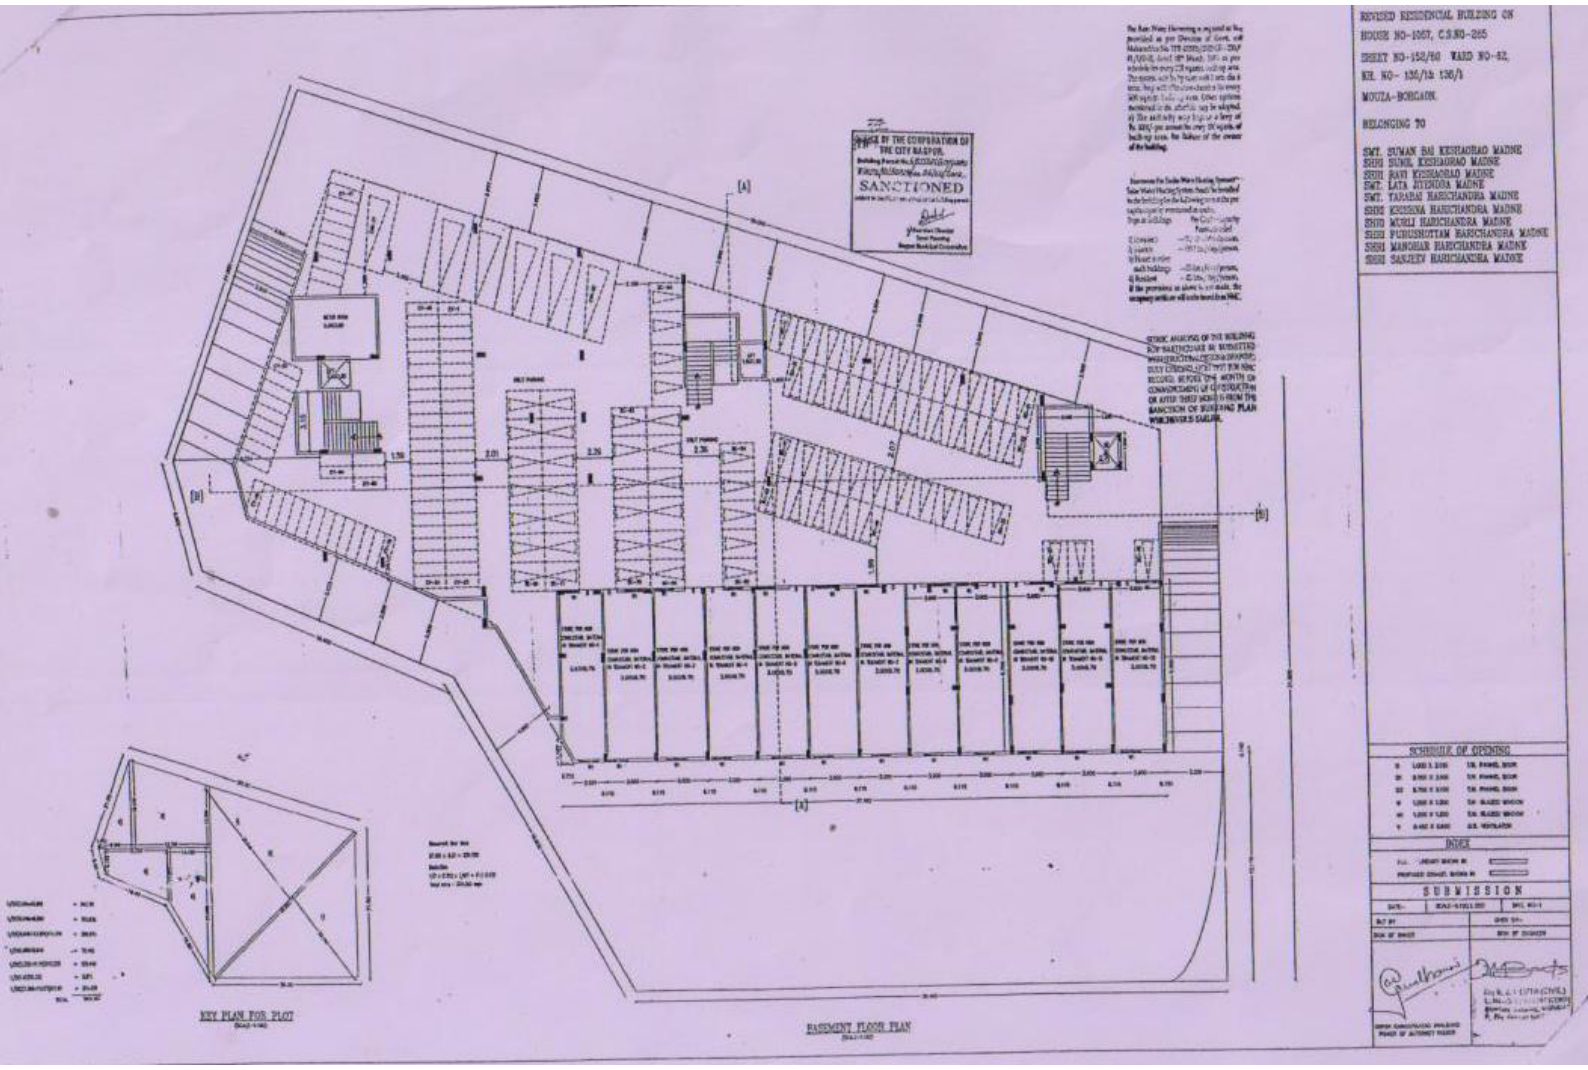

REVISED CONSTRUCTION
SECTION AT (A)-(A)
SECTION AT (B)-(B)
FRONT ELEVATION
SITE PLAN
SANCTIONED
SCHEDULE OF OPENING
SUBMISSION


PLAN NO- H/TP/W/52 DT- 21.04.2008
PERMIT NO-1470/TP(W)/NWC/H DT- 03.09.2008
REVISED RESIDENCIAL BUILDING ON
HOUSE NO-1007, C.S.NO-205
GREEN NO-632/HH WARD NO-62,
KH. NO- 195/1A 196/A
MOUZA-DONGAON
BELONGING TO
SMT. SUMAN BAI KESHARIMAL MADNE
SHRI SUNIL KESHARIMAL MADNE
SHRI MANI KESHARIMAL MADNE
SMT. LATA SUDHIRA MADNE
SMT. TARABAI HARICHANDRA MADNE
SHRI KRISHNA HARICHANDRA MADNE
SHRI MURLI HARICHANDRA MADNE
SHRI PURUSHOTTAM HARICHANDRA MADNE
SHRI MANOHAR HARICHANDRA MADNE
SHRI SANJEEV HARICHANDRA MADNE
SURVEY OF THE CORPORATION OF THE CITY PANJIM
SANCTIONED
OPEN TERRACE
GROUND FLOOR KEY PLAN
UPPER GROUND FLOOR PLAN
PARKING AREA STATEMENT
SCHEDULE OF OPENING
SUBMISSION


REVISED RESIDENCIAL BUILDING ON
HOUSE NO-1057, C.S.NO-295
SHEET NO-152/90 WARD NO-62,
KH. NO- 132/1A 136/1
MOTIA-BORGAON
BELONGING TO
SMT. SUMAN BAI KESHARDAO MADNE
SHRI SUNIL KESHARDAO MADNE
SHRI RAVI KESHARDAO MADNE
SMT. LATA KESHAVA MADNE
SMT. TARANG HARICHANDRA MADNE
SHRI KRISHNA HARICHANDRA MADNE
SHRI MUKUL HARICHANDRA MADNE
SHRI PURUSHOTTAM HARICHANDRA MADNE
SHRI MANOHAR HARICHANDRA MADNE
SHRI SANJEEV HARICHANDRA MADNE
OFFICE OF THE CORPORATION OF THE CITY PANJIM,
SANCTIONED
SCHEDULE OF OPENING
BOOK
SUBMISSION
[A]
[B]
[a]
OUT OUT
TYPICAL FLOOR PLAN



REVISED RESIDENCIAL BUILDING ON

HOUSE NO-1067, C.S.NO-265

SHEET NO-152/60 WARD NO-62,

KH. NO- 136/1b 136/3

MOUZA-BORGAON.

BELONGING TO

SMT. SUMAN BAI KESHAORAO MADNE
SHRI SUNIL KESHAORAO MADNE
SHRI RAVI KESHAORAO MADNE
SMT. LATA RUSHIRA MADNE
SMT. TARABAI HARICHANDRA MADNE
SHRI KRISHNA HARICHANDRA MADNE
SHRI MOHLI HARICHANDRA MADNE
SHRI PURUSHOTTAM HARICHANDRA MADNE
SHRI MANOHAR HARICHANDRA MADNE
SHRI SANJEEV HARICHANDRA MADNE

SCHEDULE OF OPENING

INDEX

SUBMISSION