


PRODUCED BY AN AUTODESK EDUCATIONAL PRODUCT

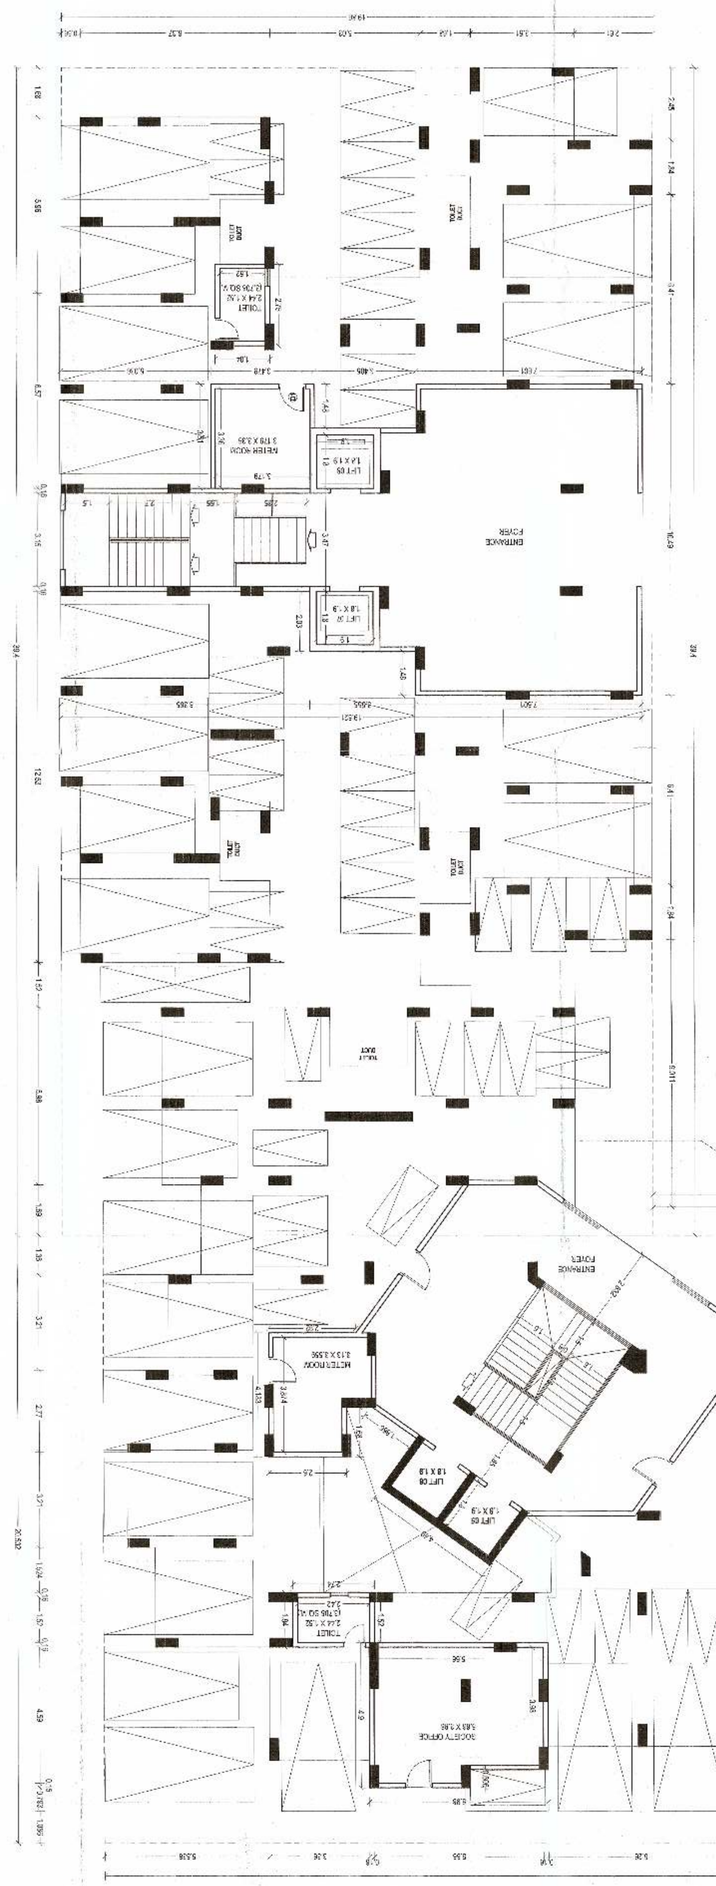

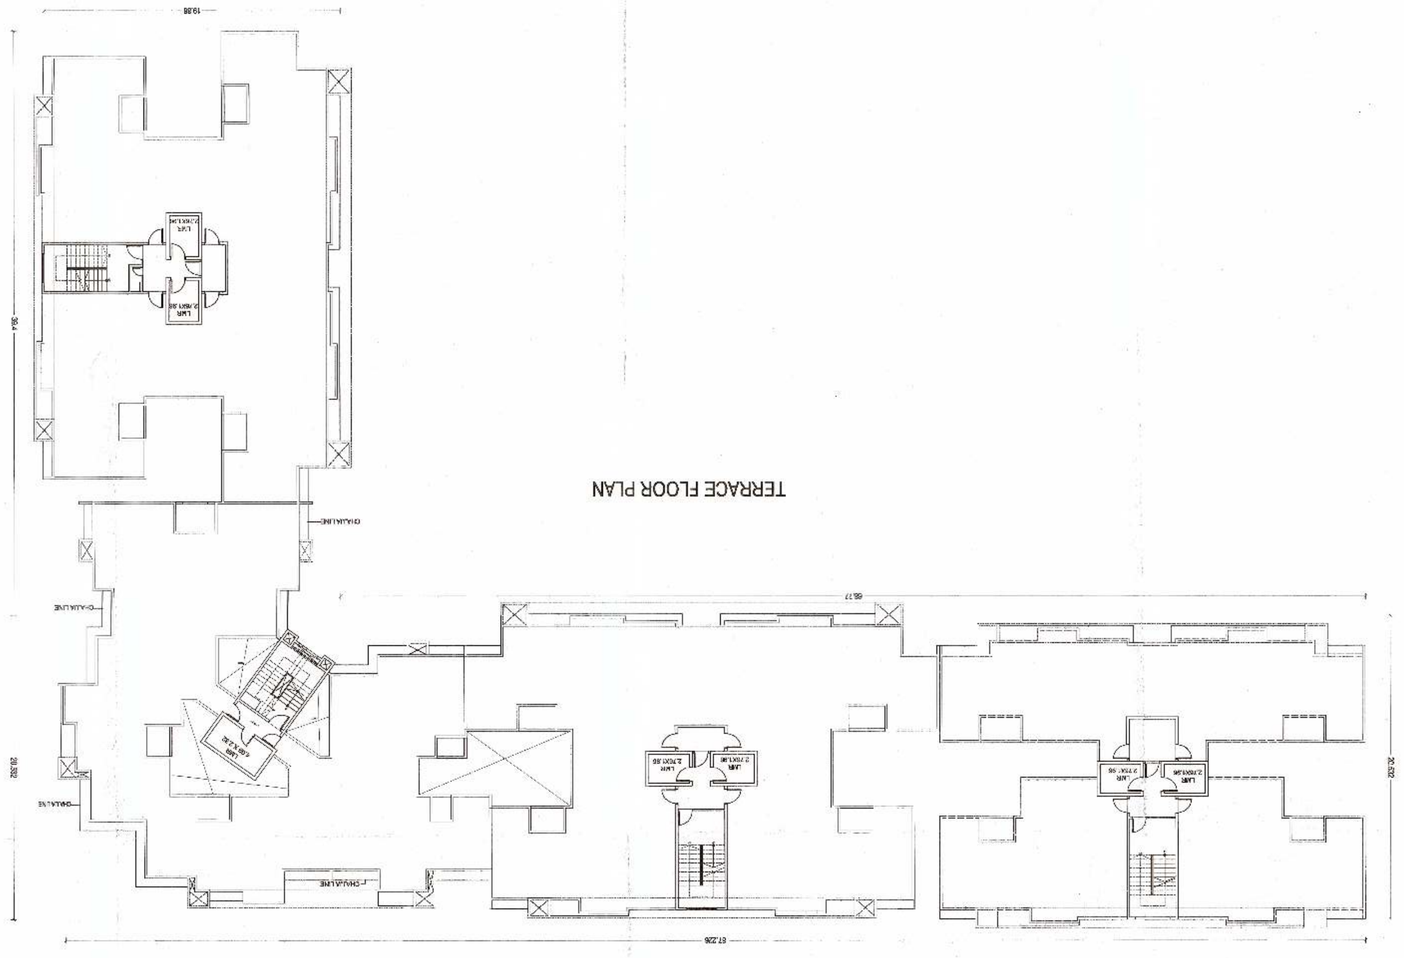

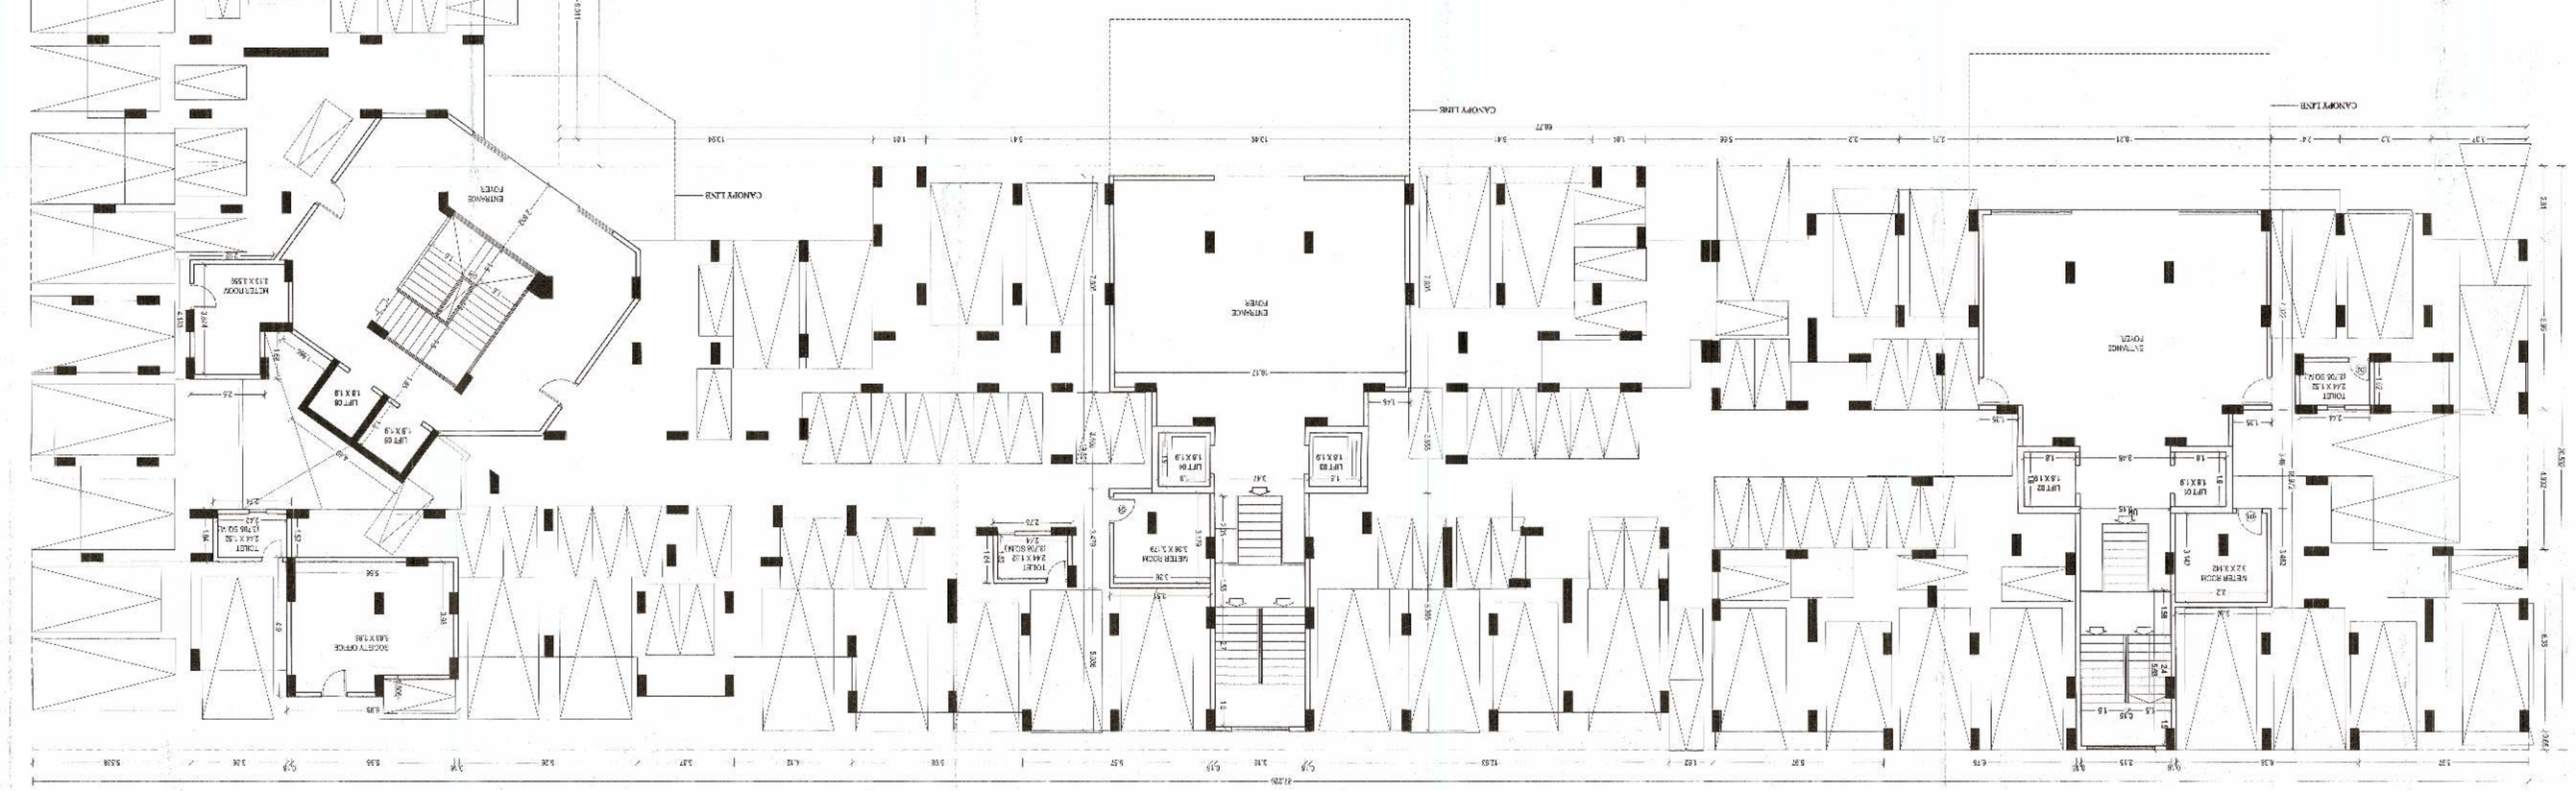

ARCHITECT'S SIGNATURE

ARCHITECT:
PARAG KOTWAL
28/GULMOHR 1ST FLOOR,
W.H.C. ROAD, UJWAL NAGAR, NAGPUR - 22

CLIENT'S SIGNATURE

CLIENT:
MAHINDRA BEBANCO
DEVELOPERS LIMITED
MAHINDRA TOWERS, 5TH FLOOR,
WORLI, MUMBAI - 400 018

SB - PL - 05 & 06 - 02

NORTH | DRAWING NO.

SCALE - 1:100 | DATE: 02 - 11 - 2011

DRAWING TITLE:
SUBMISSION DRAWING
BUILDING TYPE - 05 & 06
FLOOR PLANS

NO.	DATE	REVISION

NORTH

KEY PLAN:

APPROVAL STAMP

APPROVED
Subject To Conditions Mentioned
In This Office Letter No. MAD/MIHAN/Bldg/1535
Dated ... 30 NOV 2011...
Vide Challan & Assessment Receipt
Mahindra Aspire Developers Co. Ltd.

Checked & Found In order
Architect / Mahan. NRP.

SUBMISSION DRAWING 12

PROJECT TITLE:
BLOOMDALE
BY: MAHINDRA LIFESPACES

LOCATION:
SITUATED AT MIHAN AT MOUZA - KHAPRI (RLY) KHASARA NO.
17(PART), 18(PART), 19(PART), 20(PART), 27(PART), 28, 29 (PART), 30
(PART), 31 (PART), 35 (PART), 36 (PART), 39 (PART), HINGNA P.S.
KHAPRI POST OFFICE, NAGPUR DISTRICT.

PRODUCED BY AN AUTODESK EDUCATIONAL PRODUCT