
## SCHEDULE OF DOOR

| SR NO | LOCATION | TYPE | SIZE | DESCRIPTION |
|---|---|---|---|---|
| D1 | LIVING ROOM BATHROOM EXHAUST | D2 | 1.800x2.100 | WOODEN FRAME (63X125 mm) 40mm SINGLE SHUTTER FLUSH DOOR WITH LAMINATE Handle On BOTH SIDES |
| D2 | TOILET ROOM SHAFT DOOR DOOR TO DRY AREA | D2 | 0.900x2.100 | WOODEN FRAME (63X125 mm) 35mm SINGLE SHUTTER FLUSH DOOR WITH BOTH SIDES PAINTED FINISH |
| D3 | DRY AREA TOILET | D4 | 0.750x2.100 | GRANITE FRAME AND 35mm, SINGLE SHUTTER FLUSH DOOR WITH BOTH SIDES PAINTED. |
| D4 | BLIND DOOR | D3 | 0.750x2.250 | MS FRAMED & MS SHUTTER DOOR POWDER COATED OF APPROVED COLOUR |
| D5 | KITCHEN ENTIRE | D5 | 0.750x2.250 | GRANITE FRAME AND 35mm, SINGLE SHUTTER FLUSH DOOR WITH BOTH SIDES PAINTED. |
| D6 | STORE ROOM | ST | 1.200x2.100 | ALUMINIUM SHUTTER & FRAME WITH 3/4 PATTERN (PAINTED DOOR) |
| D7 | BATHROOM | BTH | 0.750x2.100 | WOODEN FRAME 35mm SINGLE SHUTTER FLUSH DOOR WITH LAMINATE FINISH INSIDE & OUTSIDE |
| D8 | METER ROOM | D8 | 0.600x2.000 | WOODEN FRAME (63X125mm) 35mm SINGLE SHUTTER LOUVERED DOOR WITH PAINTED FINISH |
| D9 | TOILET DUCT | D9 | 0.600x2.100 | NO DRILL DOOR |
| D10 | BATHROOM LOUVRE | D10 | 0.350x0.600 | GLAZED DOOR |

## SCHEDULE OF WINDOW

| SR NO | LOCATION | TYPE | SIZE | DESCRIPTION |
|---|---|---|---|---|
| W1 | LIVING | W1 | 3.000x1.750 | AL. FRAMED ANODISED 3 TRACK SLIDING WINDOW 5mm THK CLEAR GLASS, WITH ONE PANEL FLY MESH |
| W2 | DED ROOM | W2 | 1.200x1.750 | AL. FRAMED ANODISED 3 TRACK SLIDING WINDOW 5mm THK CLEAR GLASS, WITH ONE PANEL FLY MESH |
| W3 | DED ROOM | W3 | 1.800x1.750 | AL. FRAMED ANODISED 3 TRACK SLIDING WINDOW 5mm THK CLEAR GLASS, WITH ONE PANEL FLY MESH |
| W4 | TOILET / LIVING ROOM ENTRANCE DOOR | W5 | 0.760x1.750 | AL. FRAMED ANODISED 2 TRACK SLIDING WINDOW 6mm THK CLEAR GLASS, WITH ONE PANEL FLY MESH |
| W5 | METER ROOM | W5 | 0.760x1.200 | AL. FRAMED ANODISED 2 TRACK SLIDING MS DOOR 5mm THK CLEAR GLASS, WITH ONE PANEL FLY MESH |
| W6 | BED ROOM | W7 | 0.600x2.100 | AL. FRAMED ANODISED LOUVRE + OPENABLE & FIXED + FIXED |
| W7 | BED ROOM | W8 | 0.600x1.200 | AL. FRAMED ANODISED FIXED WINDOW 5mm THK CLEAR GLASS. |
| W8 | DED ROOM | W9A | 0.725x1.350 | AL. FRAMED ANODISED FIXED WINDOW WITH 5mm CLEAR GLASS. |
| W9 | DED ROOM | W9B | 0.600x1.200 | AL. FRAMED ANODISED FIXED WINDOW WITH 5mm CLEAR GLASS. |
| W10 | BED ROOM | W9 | 0.600x1.800 | AL. FRAMED ANODISED FIXED WINDOW 5mm THK CLEAR GLASS. |
| W11 | KITCHEN | W12 | 0.600x0.600 | AL. FRAMED ANODISED OPERANLE WINDOW 5mm THK CLEAR GLASS |
| W12 | DRAINAGE | W14 | 1.800x1.350 | AL. FRAMED ANODISED FIXED AND OPERABLE WINDOW 5mm THK CLEAR GLASS. |
| W13 | DRAINAGE | W13 | 1.500x1.350 | AL. FRAMED ANODISED FIXED AND OPERABLE WINDOW 5mm THK CLEAR GLASS. |
| W14 | LIVING ROOM/BALCONY | SD1 | 0.900x2.250 | AL. FRAMED ANODISED 3 TRACK SLIDING DOOR 5mm THK CLEAR GLASS. |
| W15 | TOILET & DRY ROOM SHAFT DUCT DRAINAGE TOILET | V1 | 0.600x0.600 | AL. FRAMED GLASS LOUVERED WINDOW ANODISED 5mm THK GRAGUE/TINTED GLASS (OPPAQUE) |
| W16 | BED ROOM | W1 | 2.250x1.800 | AL. FRAMED ANODISED 4 TRACK SLIDING DOOR 6mm THK CLEAR GLASS. |

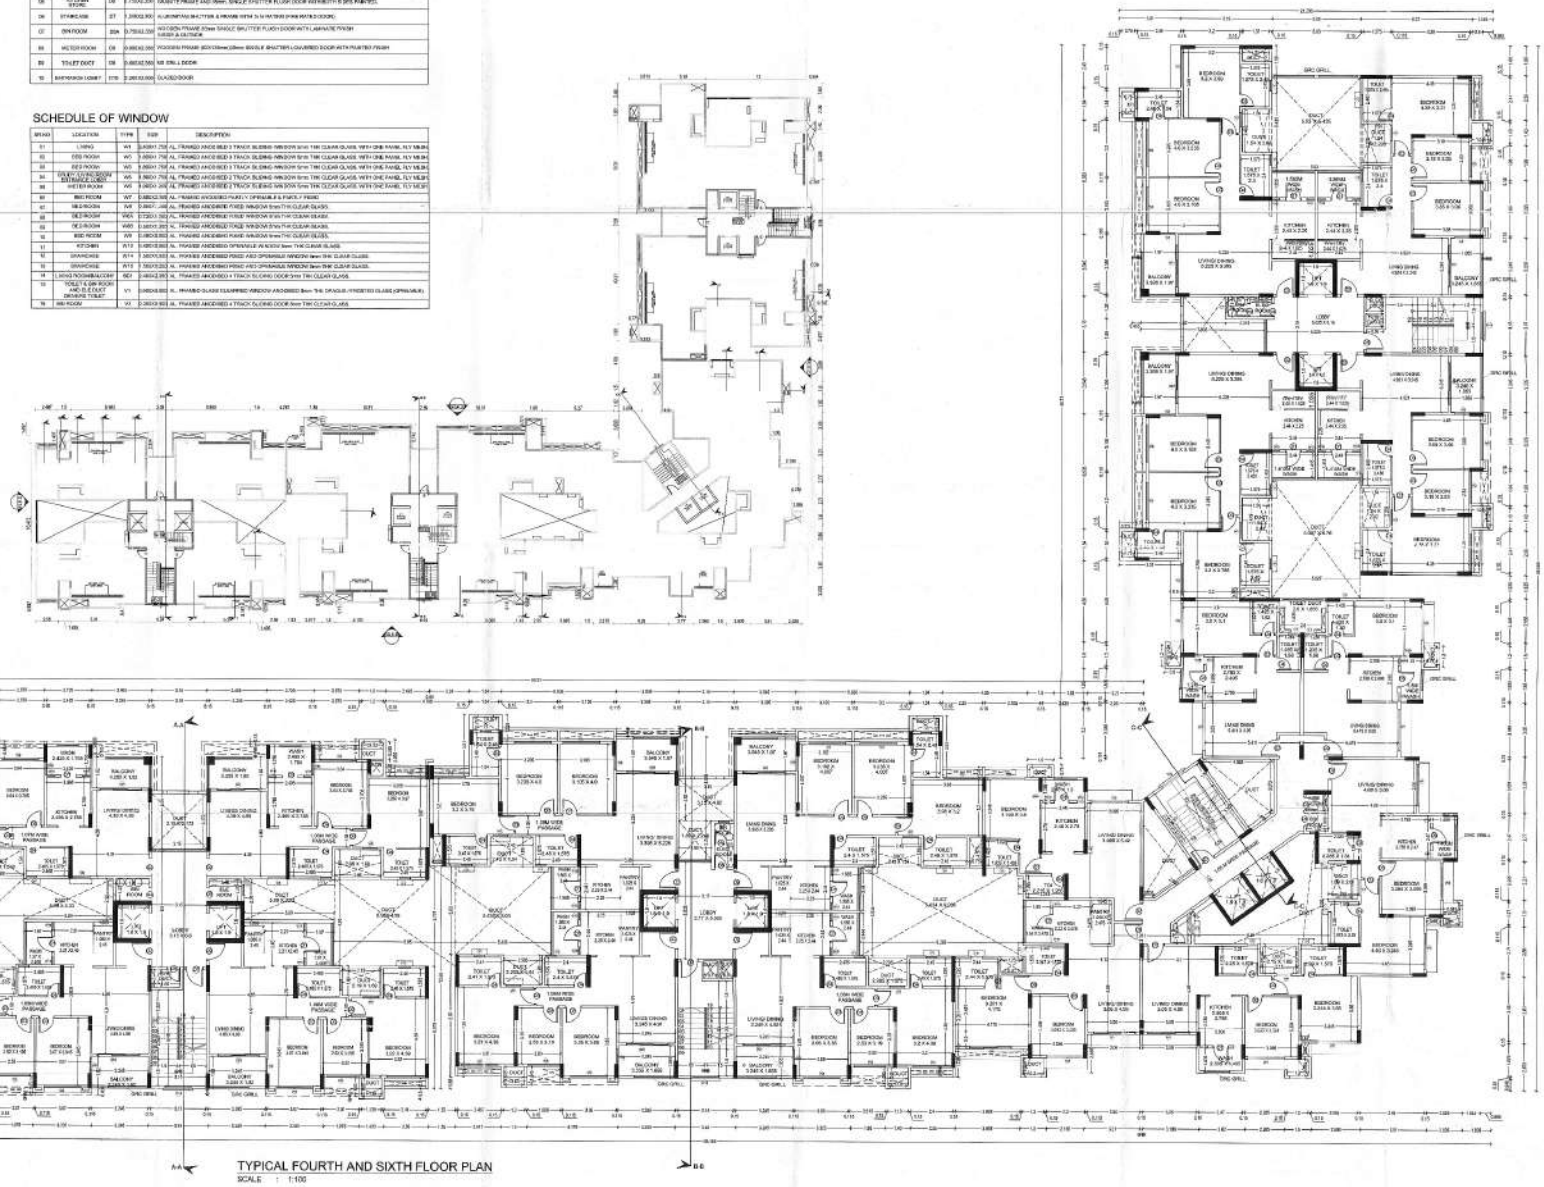

TYPICAL FOURTH AND SIXTH FLOOR PLAN
SCALE : 1:100

AMENDED : SUBMISSION DRAWING 04

PROJECT TITLE:
BLOOMDALE
BY: MAHINDRA LIFESPACES

LOCATION:
SITUATED AT PLOT NO. 04, SECTOR NO. 21, MIHAN, VILLAGE KHAPRI, WARDHA ROAD, NOTIFIED AREA MIHAN, NAGPUR.

APPROVAL STAMP

APPROVED
Subject to Conditions Mentioned
In This Office Letter No. _____
MADC / MIHAN / SP / 55 /427
Dated 31/07/2019

Checked & Passed in order

KEY PLAN :

NORTH

| NO. | DATE | REVISION |
|---|---|---|

DRAWING TITLE :
AMENDED SUBMISSION DRAWING
BUILDING TYPE - 6
FLOOR PLANS

SCALE - 1:100 DATE: 20.03.2019

NORTH DRAWING NO:
BUILDING - 06

CLIENT:
MAHINDRA BEBANCO DEVELOPERS LIMITED
MAHINDRA TOWERS, 5TH FLOOR, WORLI, MUMBAI - 400 018

CLIENT'S SIGNATURE

ARCHITECT:
PARAG KOTWAL
213, 1ST FLOOR,
OPPO. SANGH GROUND
ABHYANKAR NAGAR,
NAGPUR - 440010.

ARCHITECT'S SIGNATURE