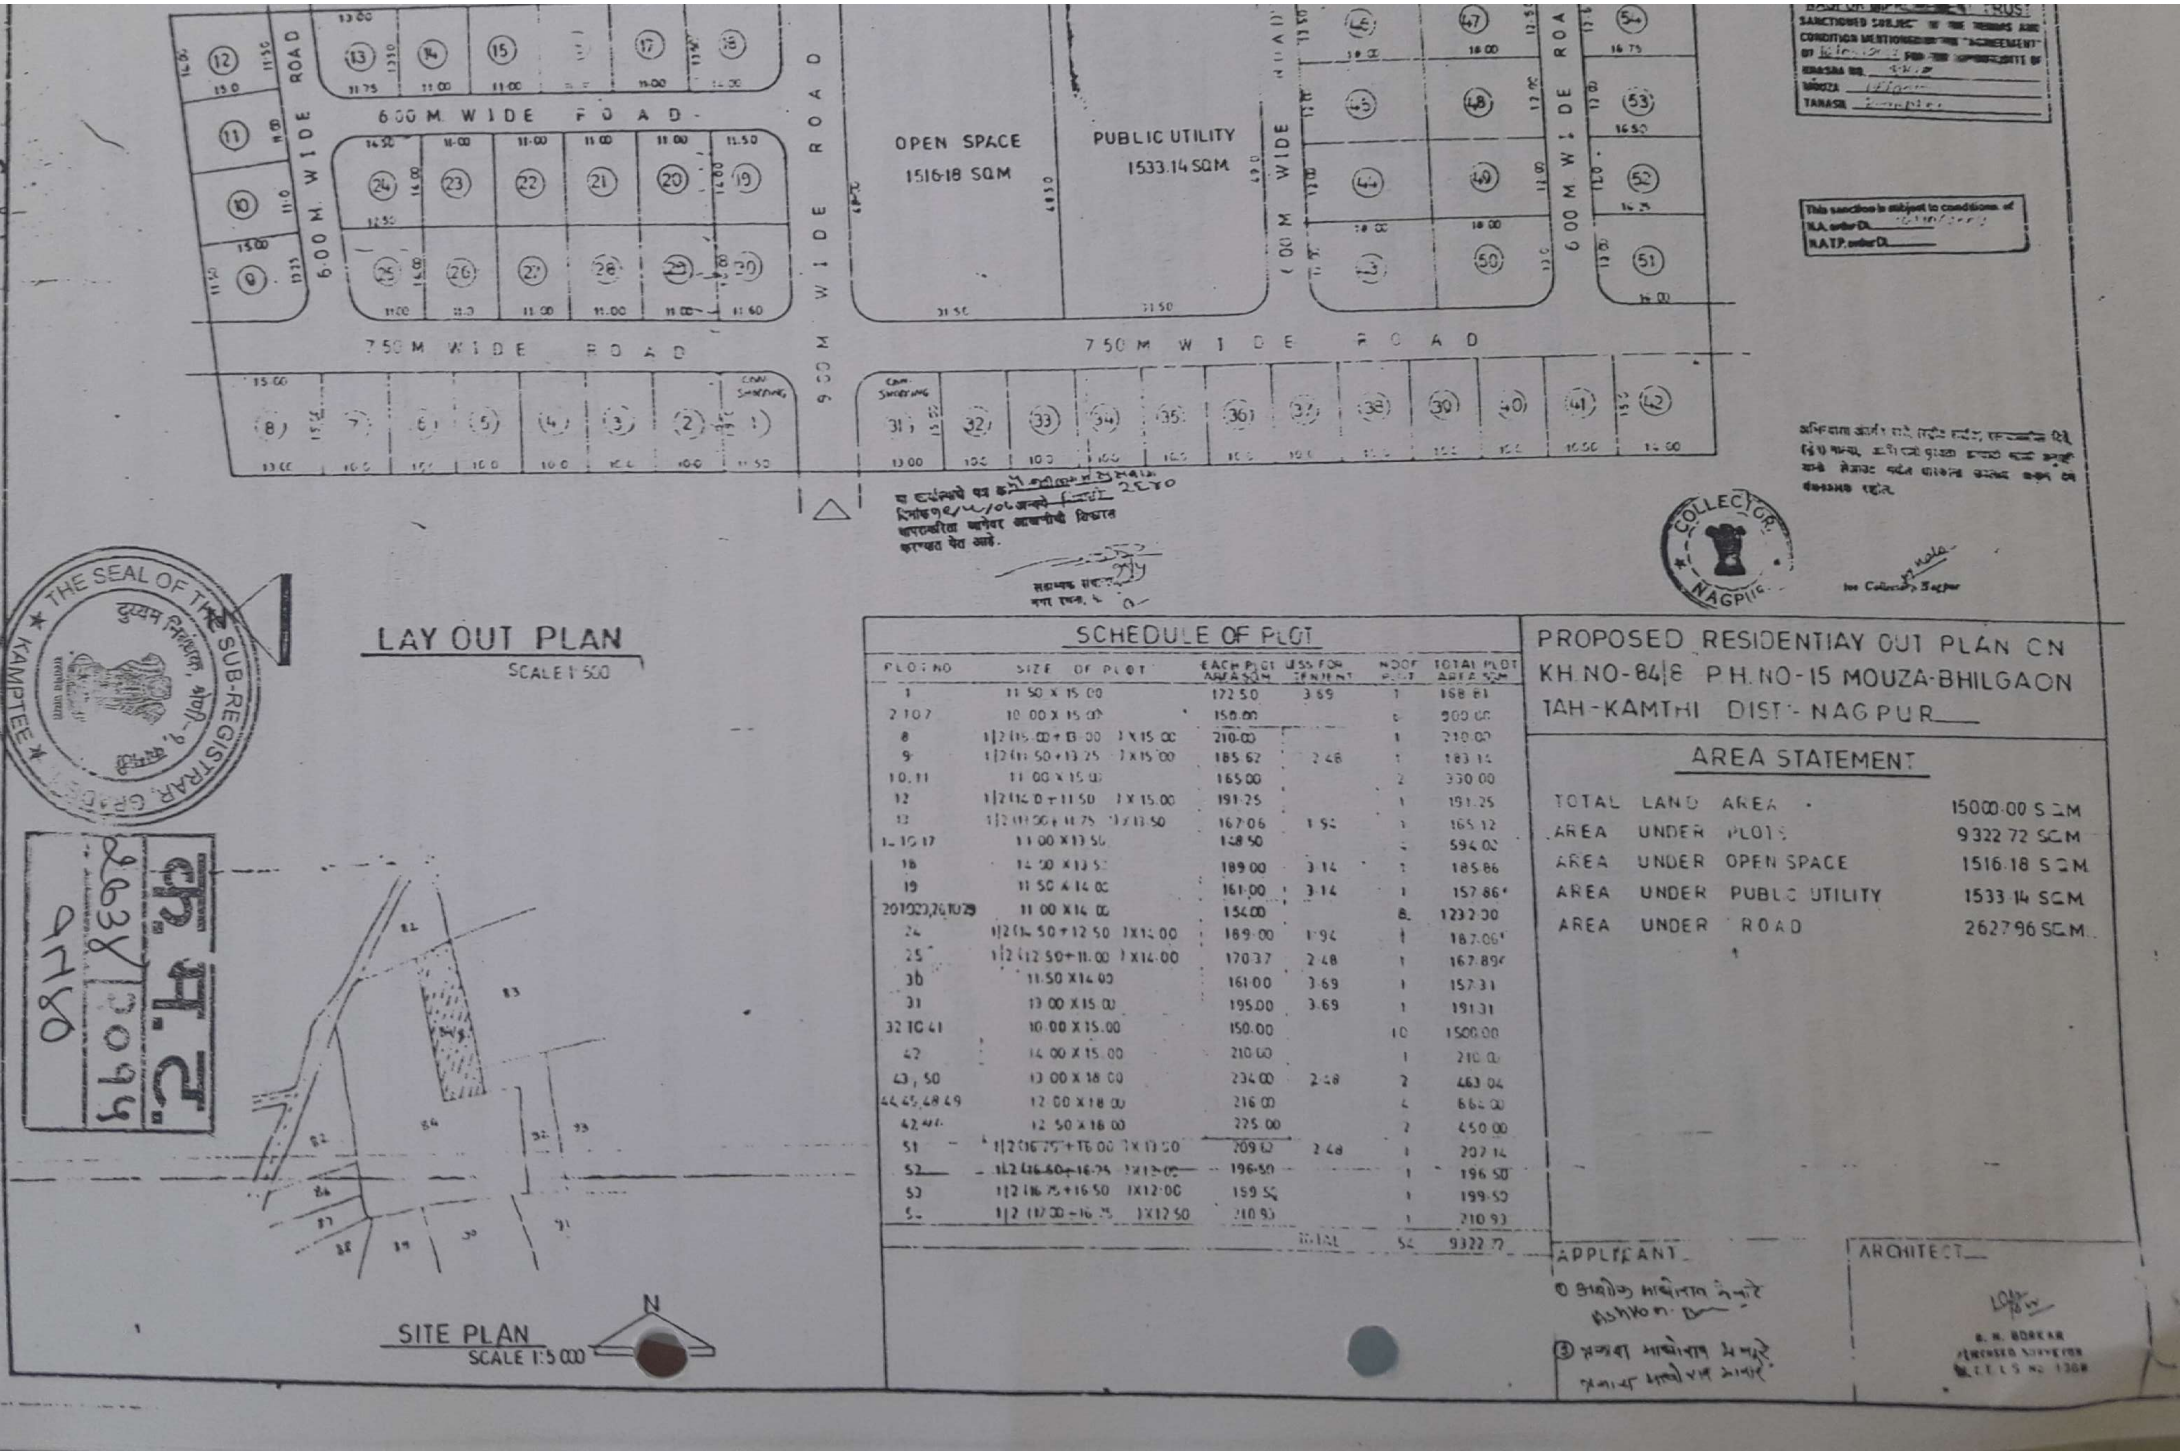


LAY OUT PLAN

SCALE 1:500

SCHEDULE OF PLOT

PLOT NO	SIZE OF PLOT	EACH PLOT AREA SQ.M	LESS FOR ENCRMENT	NO OF PLOT	TOTAL PLOT AREA SQM
1	11.50 X 15.00	172.50	3.69	1	168.81
2 TO 7	10.00 X 15.00	150.00		6	900.00
8	1/2 [15.00+13.00] X 15.00	210.00		1	210.00
9	1/2 [11.50+13.25] X 15.00	185.62	2.48	1	183.14
10, 11	11.00 X 15.00	165.00		2	330.00
12	1/2 [16.00+11.50] X 15.00	191.25		1	191.25
13	1/2 [11.50+11.75] X 13.50	167.06	1.94	1	165.12
14 TO 17	11.00 X 13.50	148.50		4	594.00
18	14.00 X 13.50	189.00	3.14	1	185.86
19	11.50 X 14.00	161.00	3.14	1	157.86
20 TO 23, 26 TO 29	11.00 X 14.00	154.00		8	1232.00
24	1/2 [14.50+12.50] X 14.00	189.00	1.94	1	187.06
25	1/2 [12.50+11.00] X 14.00	170.37	2.48	1	167.89
30	11.50 X 14.00	161.00	3.69	1	157.31
31	13.00 X 15.00	195.00	3.69	1	191.31
32 TO 41	10.00 X 15.00	150.00		10	1500.00
42	14.00 X 15.00	210.00		1	210.00
43, 50	13.00 X 18.00	234.00	2.48	2	463.04
44, 45, 48, 49	12.00 X 18.00	216.00		4	864.00
42, 47	12.50 X 18.00	225.00		2	450.00
51	1/2 [16.75+16.00] X 13.50	209.12	2.48	1	206.64
52	1/2 [16.50+16.75] X 12.00	196.50		1	196.50
53	1/2 [16.75+16.50] X 12.00	199.50		1	199.50
54	1/2 [17.00+16.75] X 12.50	210.93		1	210.93
			TOTAL	54	9322.72

PROPOSED RESIDENTIAY OUT PLAN ON KH.NO-84/8 P.H.NO-15 MOUZA-BHILGAON TAH-KAMTHI DIST- NAGPUR

AREA STATEMENT

TOTAL LAND AREA	15000.00 SQM
AREA UNDER PLOTS	9322.72 SQM
AREA UNDER OPEN SPACE	1516.18 SQM
AREA UNDER PUBLIC UTILITY	1533.14 SQM
AREA UNDER ROAD	2627.96 SQM

APPLICANT

ARCHITECT

A. N. BORKAR
LICENSED SURVEYOR
L.E.L.S. No. 1388

SITE PLAN

SCALE 1:5000

N

Scanned by CamScanner