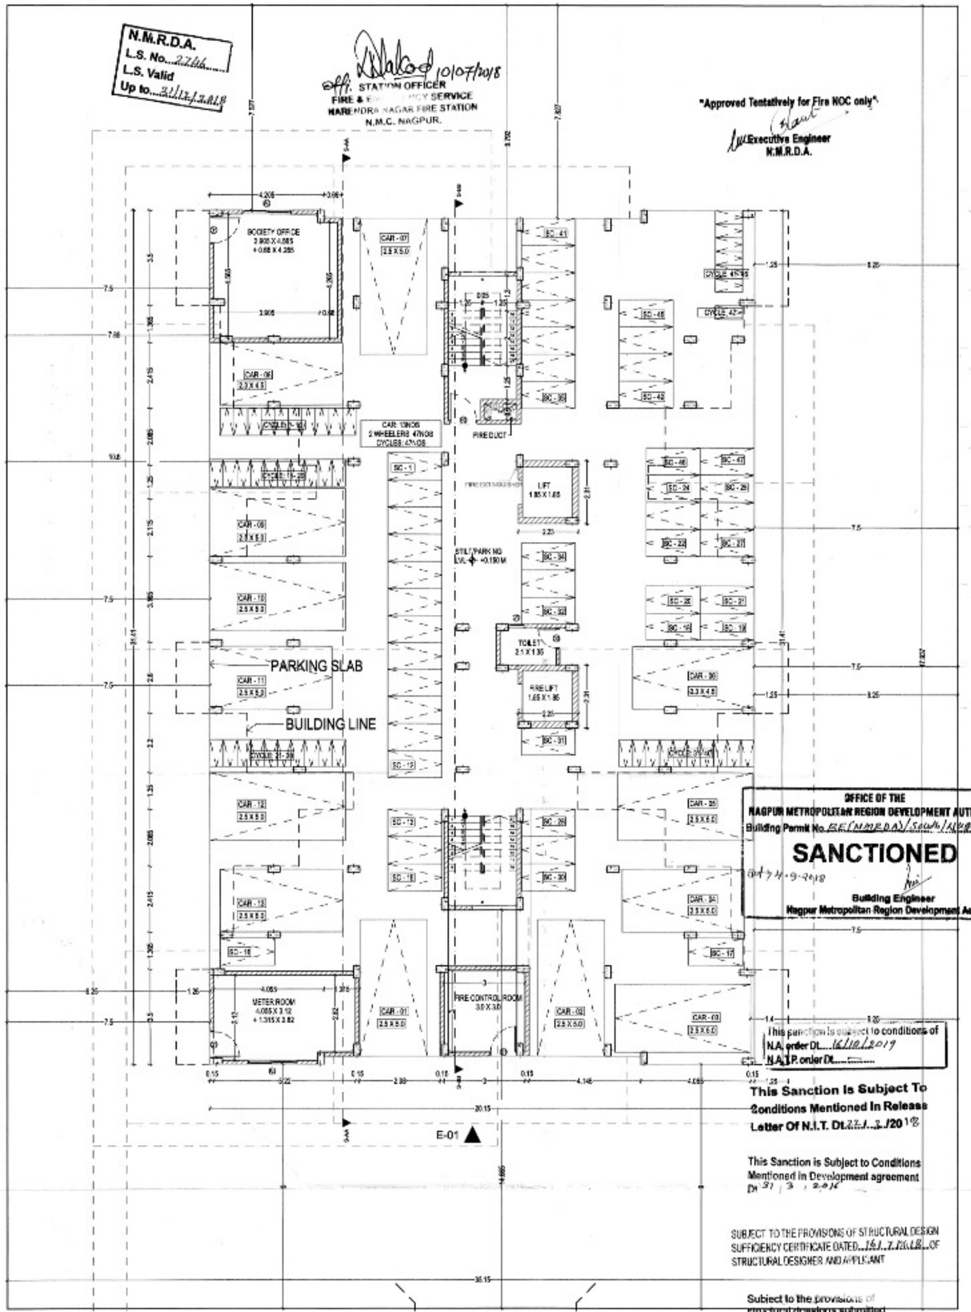


N.M.R.D.A.
L.S. No. 2744
L.S. Valid
Up to 31/12/2018

Offi. STATION OFFICER
FIRE & EMERGENCY SERVICE
NARENDRA NAGAR FIRE STATION
N.M.C. NAGPUR.
10/07/2018

"Approved Tentatively for Fire NOC only".
Executive Engineer
N.M.R.D.A.

OFFICE OF THE
NAGPUR METROPOLITAN REGION DEVELOPMENT AUTHORITY
Building Permit No. BE(NMRDA)/Sown/1148(R)/2018040399/1144/1
SANCTIONED
Dt 24-9-2018
Building Engineer
Nagpur Metropolitan Region Development Authority

This sanction is subject to conditions of
N.A. order Dt. 16/10/2017
N.A.T.P. order Dt. ....

This Sanction Is Subject To Conditions Mentioned In Release Letter Of N.I.T. Dt. 27/7/2018

This Sanction is Subject to Conditions Mentioned in Development agreement Dt 31/3/2016


SUBJECT TO THE PROVISIONS OF STRUCTURAL DESIGN SUFFICIENCY CERTIFICATE DATED 16/7/2018 OF STRUCTURAL DESIGNER AND APPLICANT

Subject to the provisions of structural drawings submitted by applicant.


Subject to the Condition laid down by Fire Brigade Deptt. Nagpur Mpl. Corporation Vide Letter No. 1571 dt. 16/7/2018

Necessary arrangement for rain water harvesting shall be done.

GROUND FLOOR PLAN (1:100)

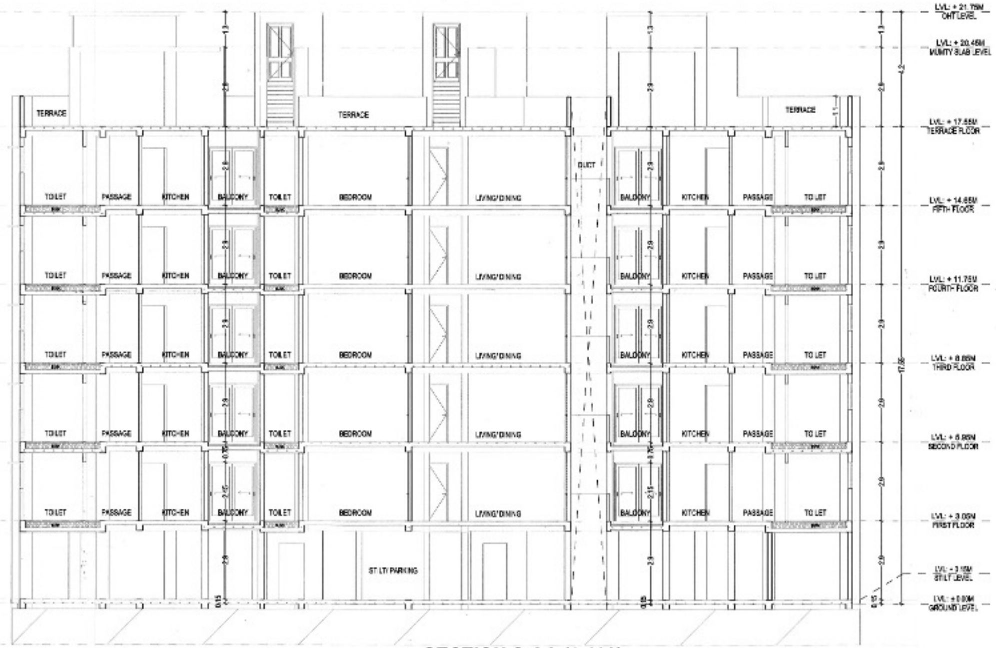

SECTION S-AA (1:100)

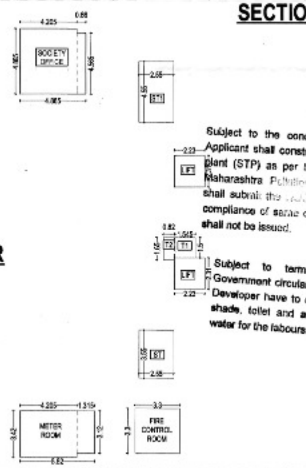


AREA BLOCK DIAGRAM FOR GROUND FLOOR (1:200)

Subject to the condition that Developer/Applicant shall construct sewage treatment plant (STP) as per the required norms of Maharashtra Pollution Control Board and shall submit the NOC from MPCB without compliance of same occupation permission shall not be issued.

Subject to terms and condition of Government circular dated 30-01-2016 that Developer have to construct the temporary shade, toilet and arrangement of drinking water for the labours.

S.no.	Discription	Type	Number	Length	Breadth	Altitude	Calculation	Answer	
	AREA CALCULATION FOR GROUND FLOOR								
	Area of Society office								
1	SOCIETY OFFICE	Rectangle	1	4.205	4.865		Length X breadth	20.457	
			1	0.660	4.565		Length X breadth	3.013	
A	Total office Area =							23.470	sq.m
	Area of Staircase								
2	ST	Rectangle	1	2.550	3.550		Length X breadth	9.053	
3	ST1	Rectangle	1	2.550	4.550		Length X breadth	11.603	
B	Total Staircase Area =							20.656	sq.m
	Area of Lift								
4	LIFT	Rectangle	2	2.230	2.310		Length X breadth	10.303	
C	Total Lift Area =							10.303	sq.m
	Area of Meter Room								
5	METER ROOM	Rectangle	1	4.205	3.420		Length X breadth	14.381	
			1	1.315	3.120		Length X breadth	4.103	
D	Total meter room Area =							18.484	sq.m
	Area of Fire Control Room								
5	FIRE CONTROL ROOM	Rectangle	1	3.300	3.300		Length X breadth	10.890	
E	Total meter room Area =							10.890	sq.m
	Area of Servant Toilet								
6	T1	Rectangle	1	1.545	1.500		Length X breadth	2.318	
7	T2	Rectangle	1	0.820	1.650		Length X breadth	1.353	
F	Total toilet Area =							3.671	sq.m
	Total Area at Ground Floor =							87.473	sq.m
G	AREA FREE FROM F.S.I FOR GROUND FLOOR = 20.656 + 10.303 + 18.484 + 10.89 =							60.333	sq.m
H	NET B/U AREA AT GROUND FLOOR = 87.473 - 60.333 =							27.141	sq.m

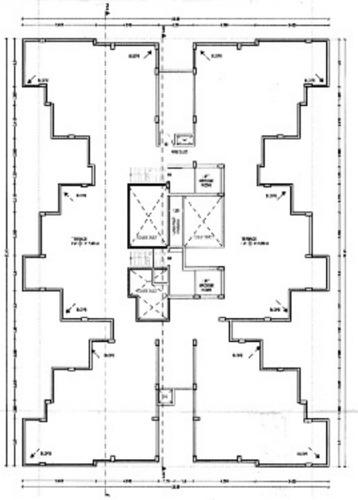

TERRACE FLOOR PLAN (1:100)

OFFICE OF THE CORPORATION OF THE CITY OF NAGPUR.
(FIRE SERVICE)
No Objection Certificate hereby issued by Fire Service Deptt. for the proposed constructions.
The scope of this approval is Restricted to Fire Protection arrangements only.
Please See conditions mentioned in 44 ..... N.O.C. Certificate No. G.A. / 1571 / F.B. dated 16/07/2018
16/7/18
Chief Fire Officer
Fire Service N.M.C. Nagpur

SUBMISSION DRAWING | SHEET NO: 02

PROJECT ADDRESS:

PROPOSED RESIDENTIAL MULTIFAMILY DWELLING UNIT ON PLOT NO. 02 KHASRA/SURVEY NO 89/2, P.H.NO. 42, MOUZA SHANKARPUR, TAH. NAGPUR (RURAL), DIST. NAGPUR. BELONGING TO
(1) OM SHIVAM BUILDCOM PVT. LTD. THROUGH DIRECTOR SHRI RAVINDRA KISANRAO KAPSE,
(2) ASHREY DEVELOPERS THROUGH DIRECTOR SHRI DEEPAK BAPURAO CHAPHLE

APPROVAL STAMP

FIRE CONSULTANT

AMS Alert Multipurpose Services Nagpur

ALERT MULTIPURPOSE SERVICES

INDEX

- FIRE DOOR
- FIRE EXTINGUISERS
- FIRE PUMP
- FIRE CONTROL PANEL
- FIRE MANUAL CALL POINT
- FIRE HOOTER
- FIRE HYDRANT VALVE
- HP = HYDRANT PIPE
- HR = HOSE REEL
- HB = HOSE BOX
- FIRE SERVICE INLET
- BUTTERFLY VALVE
- NON RETURN VALVE
- YARD HYDRANT STAND POST
- PENDANT TYPE SPRINKLER
- 0.150M DIA PIPE LINE
- 0.80M DIA PIPE LINE
- 0.40M DIA PIPE LINE
- 0.32M DIA PIPE LINE
- 0.25M DIA PIPE LINE

Window List

Marker Text	Nominal W x H Size	Head Height	Sill Height	DESCRIPTION
[illegible]	[illegible]	[illegible]	[illegible]	[illegible]
[illegible]	[illegible]	[illegible]	[illegible]	[illegible]
Door List

Marker Text	Quantity	Jell Dimensions	DESCRIPTION
[illegible]	[illegible]	[illegible]	
[illegible]	[illegible]	[illegible]	[illegible]
[illegible]	[illegible]	[illegible]	[illegible]
[illegible]	[illegible]	[illegible]	[illegible]
[illegible]	[illegible]	[illegible]	FIRE RATED METAL DOOR
[illegible]	[illegible]	[illegible]	[illegible]
[illegible]	[illegible]	[illegible]	[illegible]

NOTES:
1. DRAWING SHOULD NOT BE SCALED AND ONLY WRITTEN DIMENSIONS ARE TO BE FOLLOWED.
2. ALL EXTERNAL WALLS AREA 150 MM THK. AND INTERNAL WALLS 115 MM THK. FLY ASH BRICK.

PLOT BOUNDARY SHOWN IN:
EXISTING WORK SHOWN IN:
PROPOSED WORK SHOWN IN:
DRAINAGE LINE SHOWN IN:
WATER SUPPLY LINE SHOWN IN:

NORTH: N

DRAWING TITLE: **SUBMISSION DRAWING**

SCALE: 1:100 | DATE: 19/05/2018 | REV. NO.: 01

OWNER: OM SHIVAM BUILDCON PVT. LTD. | SIGNATURE:

D.B. Chafle

ARCHITECT: EKVEERA ARCHITECTS | SIGNATURE:

M/s Ekveera Architects

Authorised Signatory